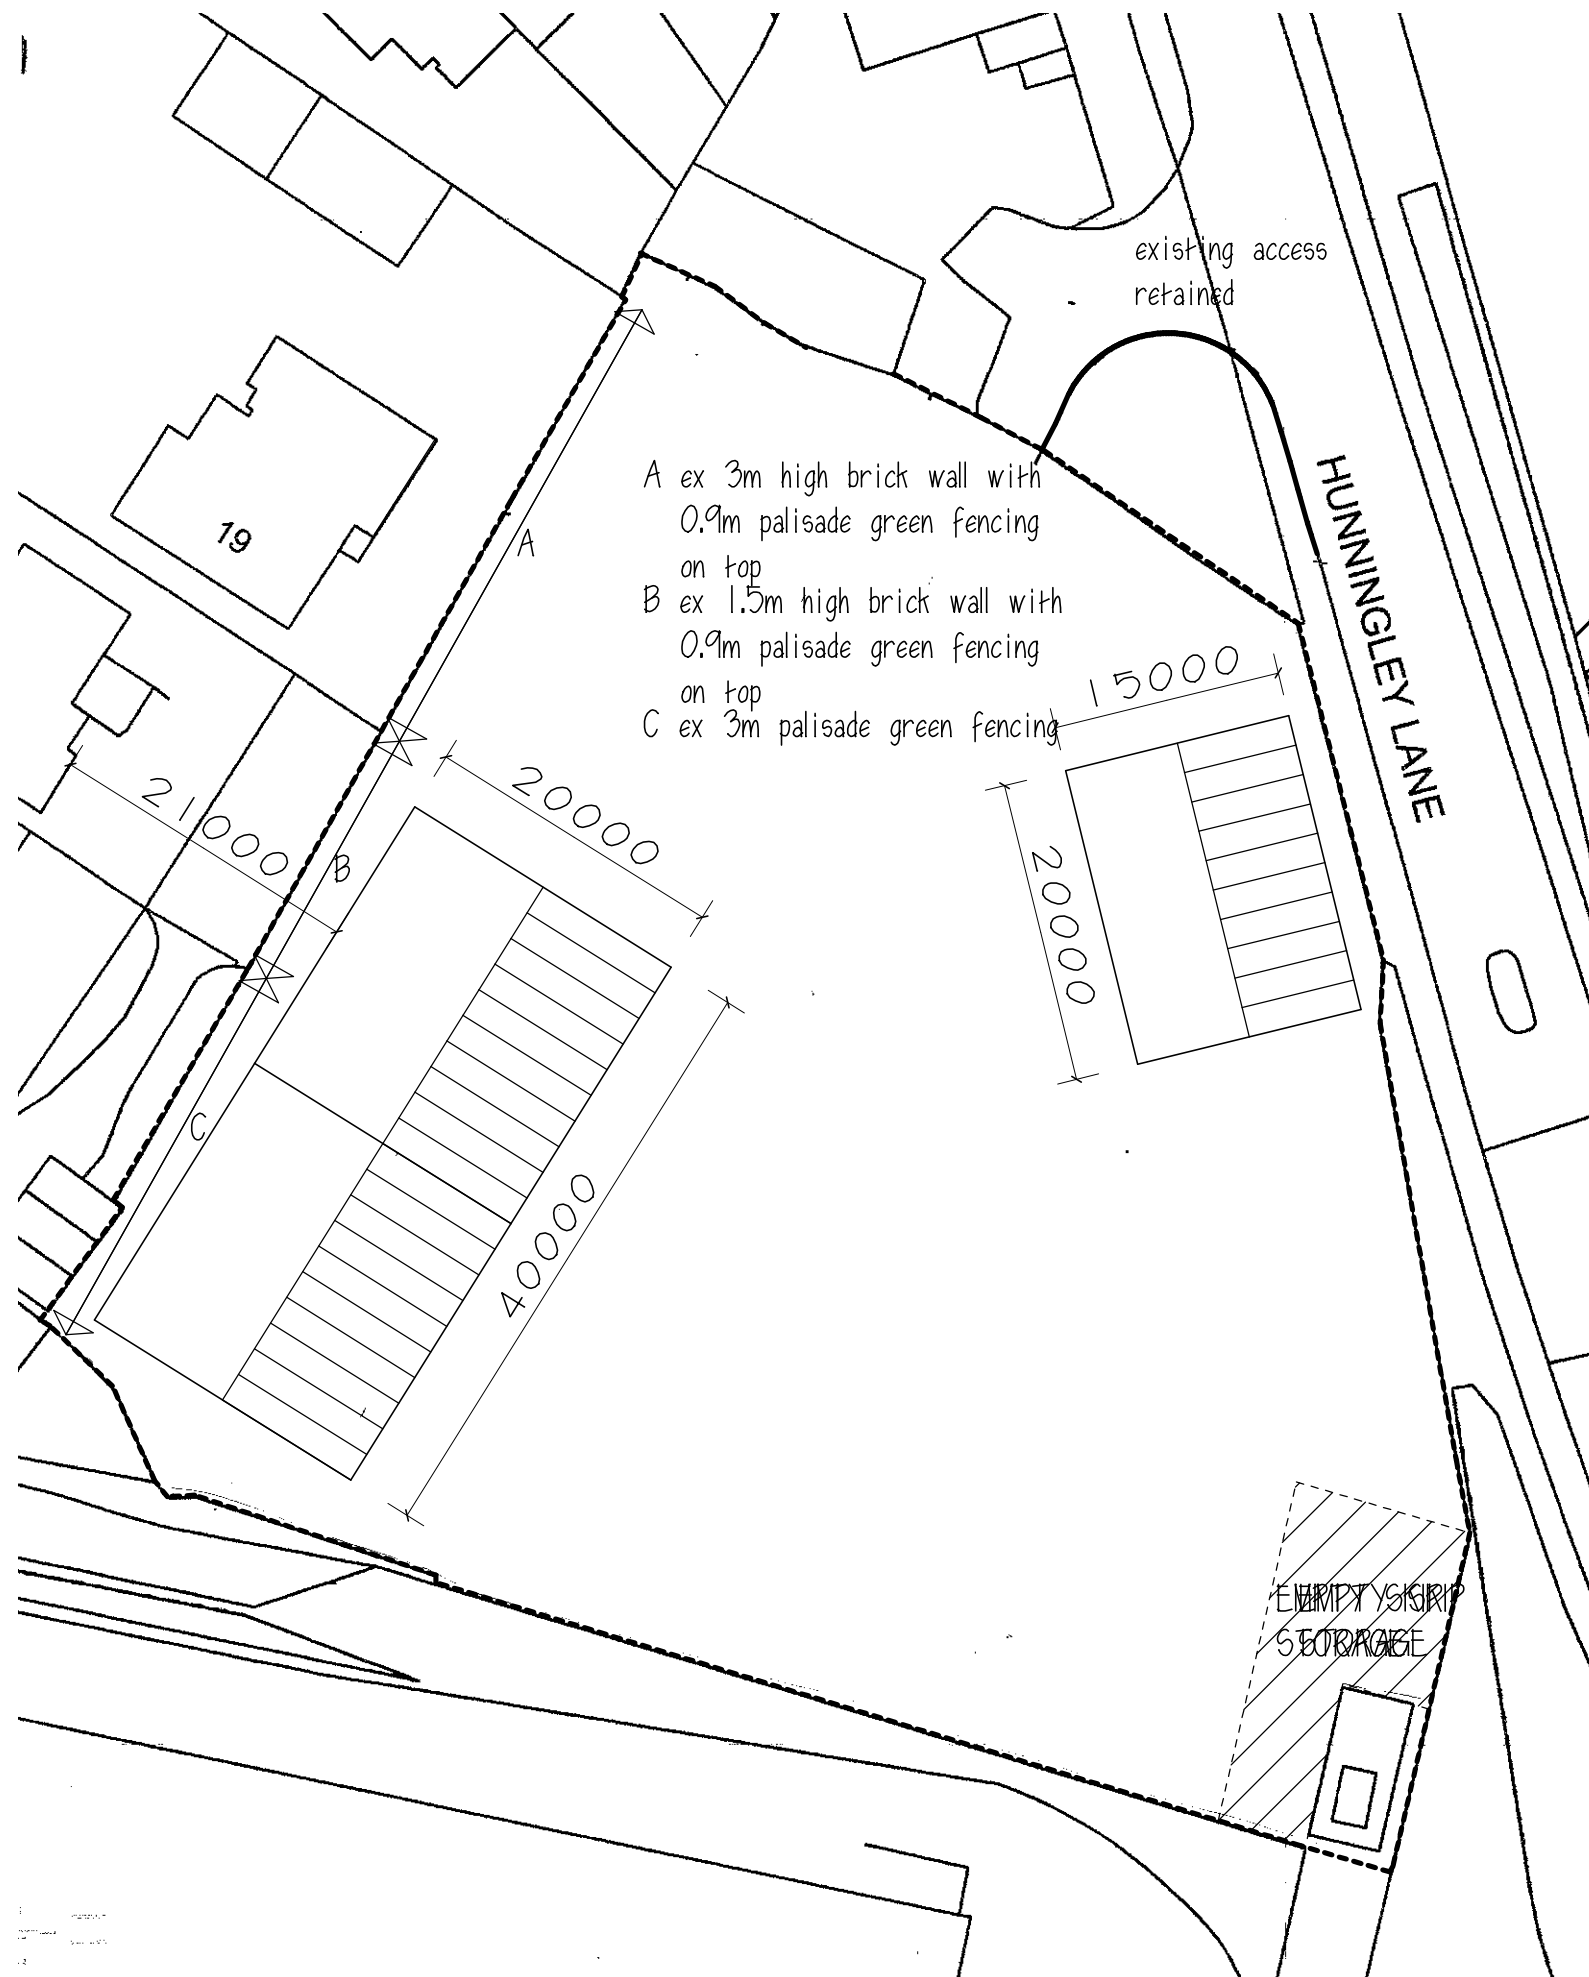


C SOAR & SONS (UK) LTD


PROPOSED DEVELOPMENT
ALBION WORKS
OFF HUNNINGLEY LANE
STAIRFOOT S70 3DY

SITE PLAN

1:500@A3 AUG19 Rev E

Peter Thompson

"Linwood"
Barnsley Road
Dodworth

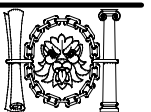

M.C.I.A.T.

+ff. 01226 201391
Barnsley S75 3JR m. 07973251730
e-mail peter-thompson@hotmail.co.uk