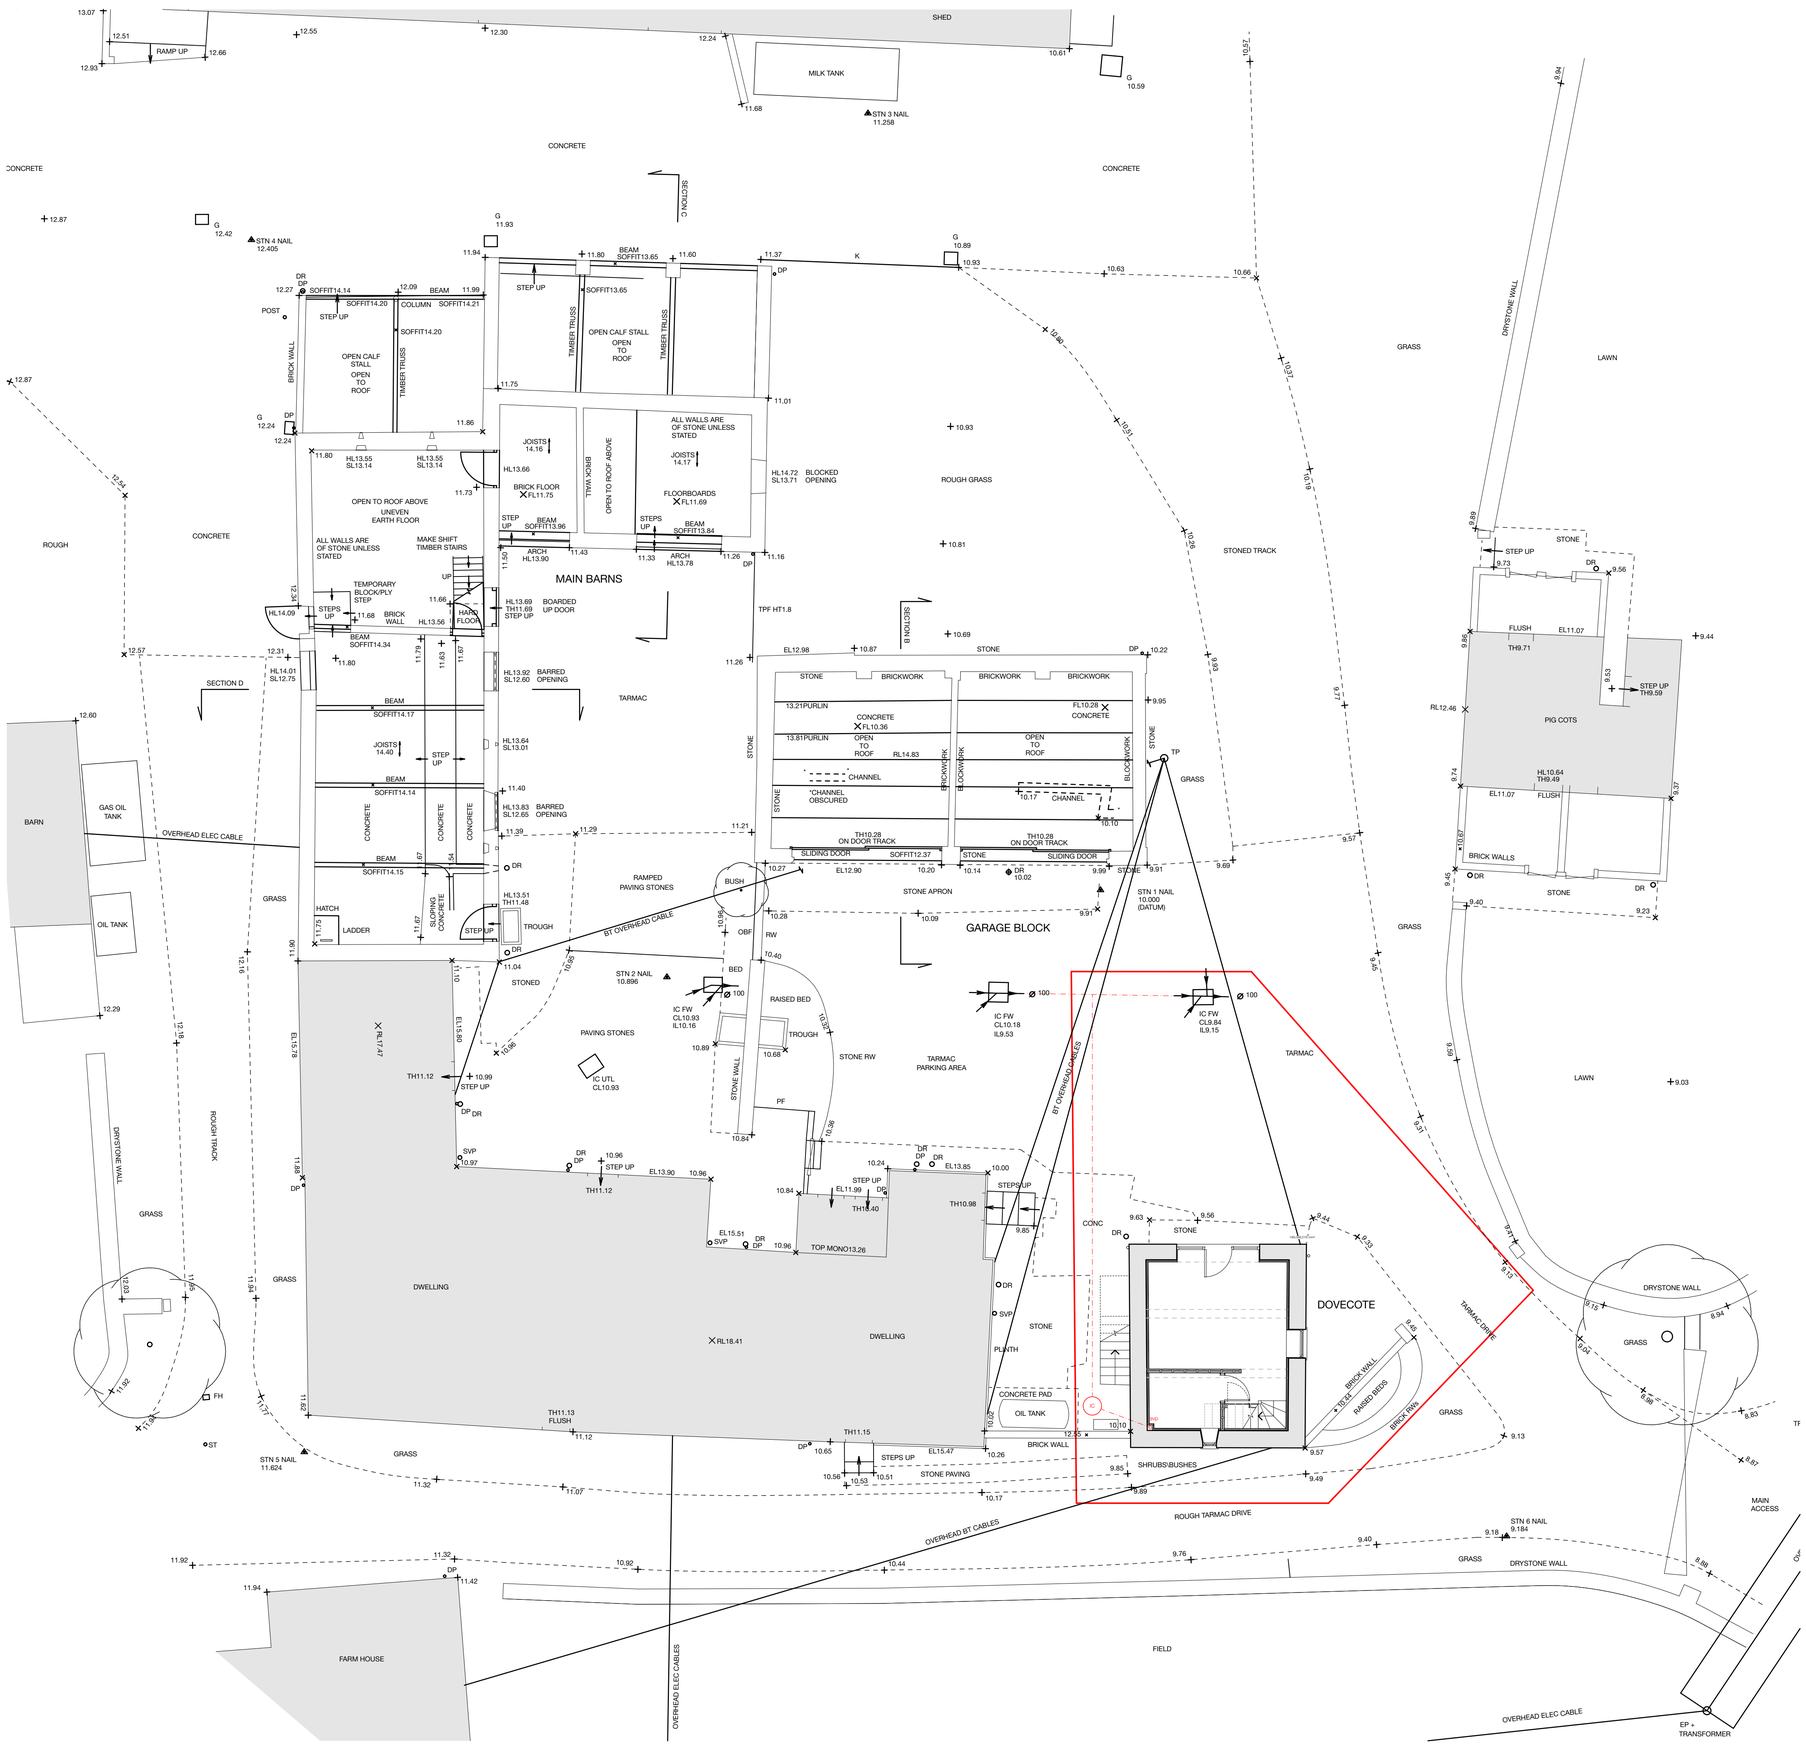

Notes

Do not scale from drawing, use figured dimensions only.

All dimensions must be checked and verified on site prior to commencement of work and architect to be notified of any discrepancies.

This drawing is intended to permit overall scheme proposals only and cannot be used for construction purposes without further information.

Rev		Drawn	Checked	Date

Job Title
The Dovecot, Jowett House Farm, Cawthorne, Barnsley, S75 4AS

Client
Jowett House Farms Ltd

Status	Company
Planning	AD

Drawing	Scale @ A1
Proposed Site Plan	1:100

Date	Drawn	Checked
May 2020	MH	

Drawing No.	Revision
3357 (PL) 05	

ONE17
ARCHITECTS & INTERIOR DESIGNERS
The Dyehouse, Armitage Bridge
Huddersfield, West Yorkshire HD4 7PD
T 01484 668 000 F 01484 668 001
E solutions@one17design.com
ONE17DESIGN.COM