


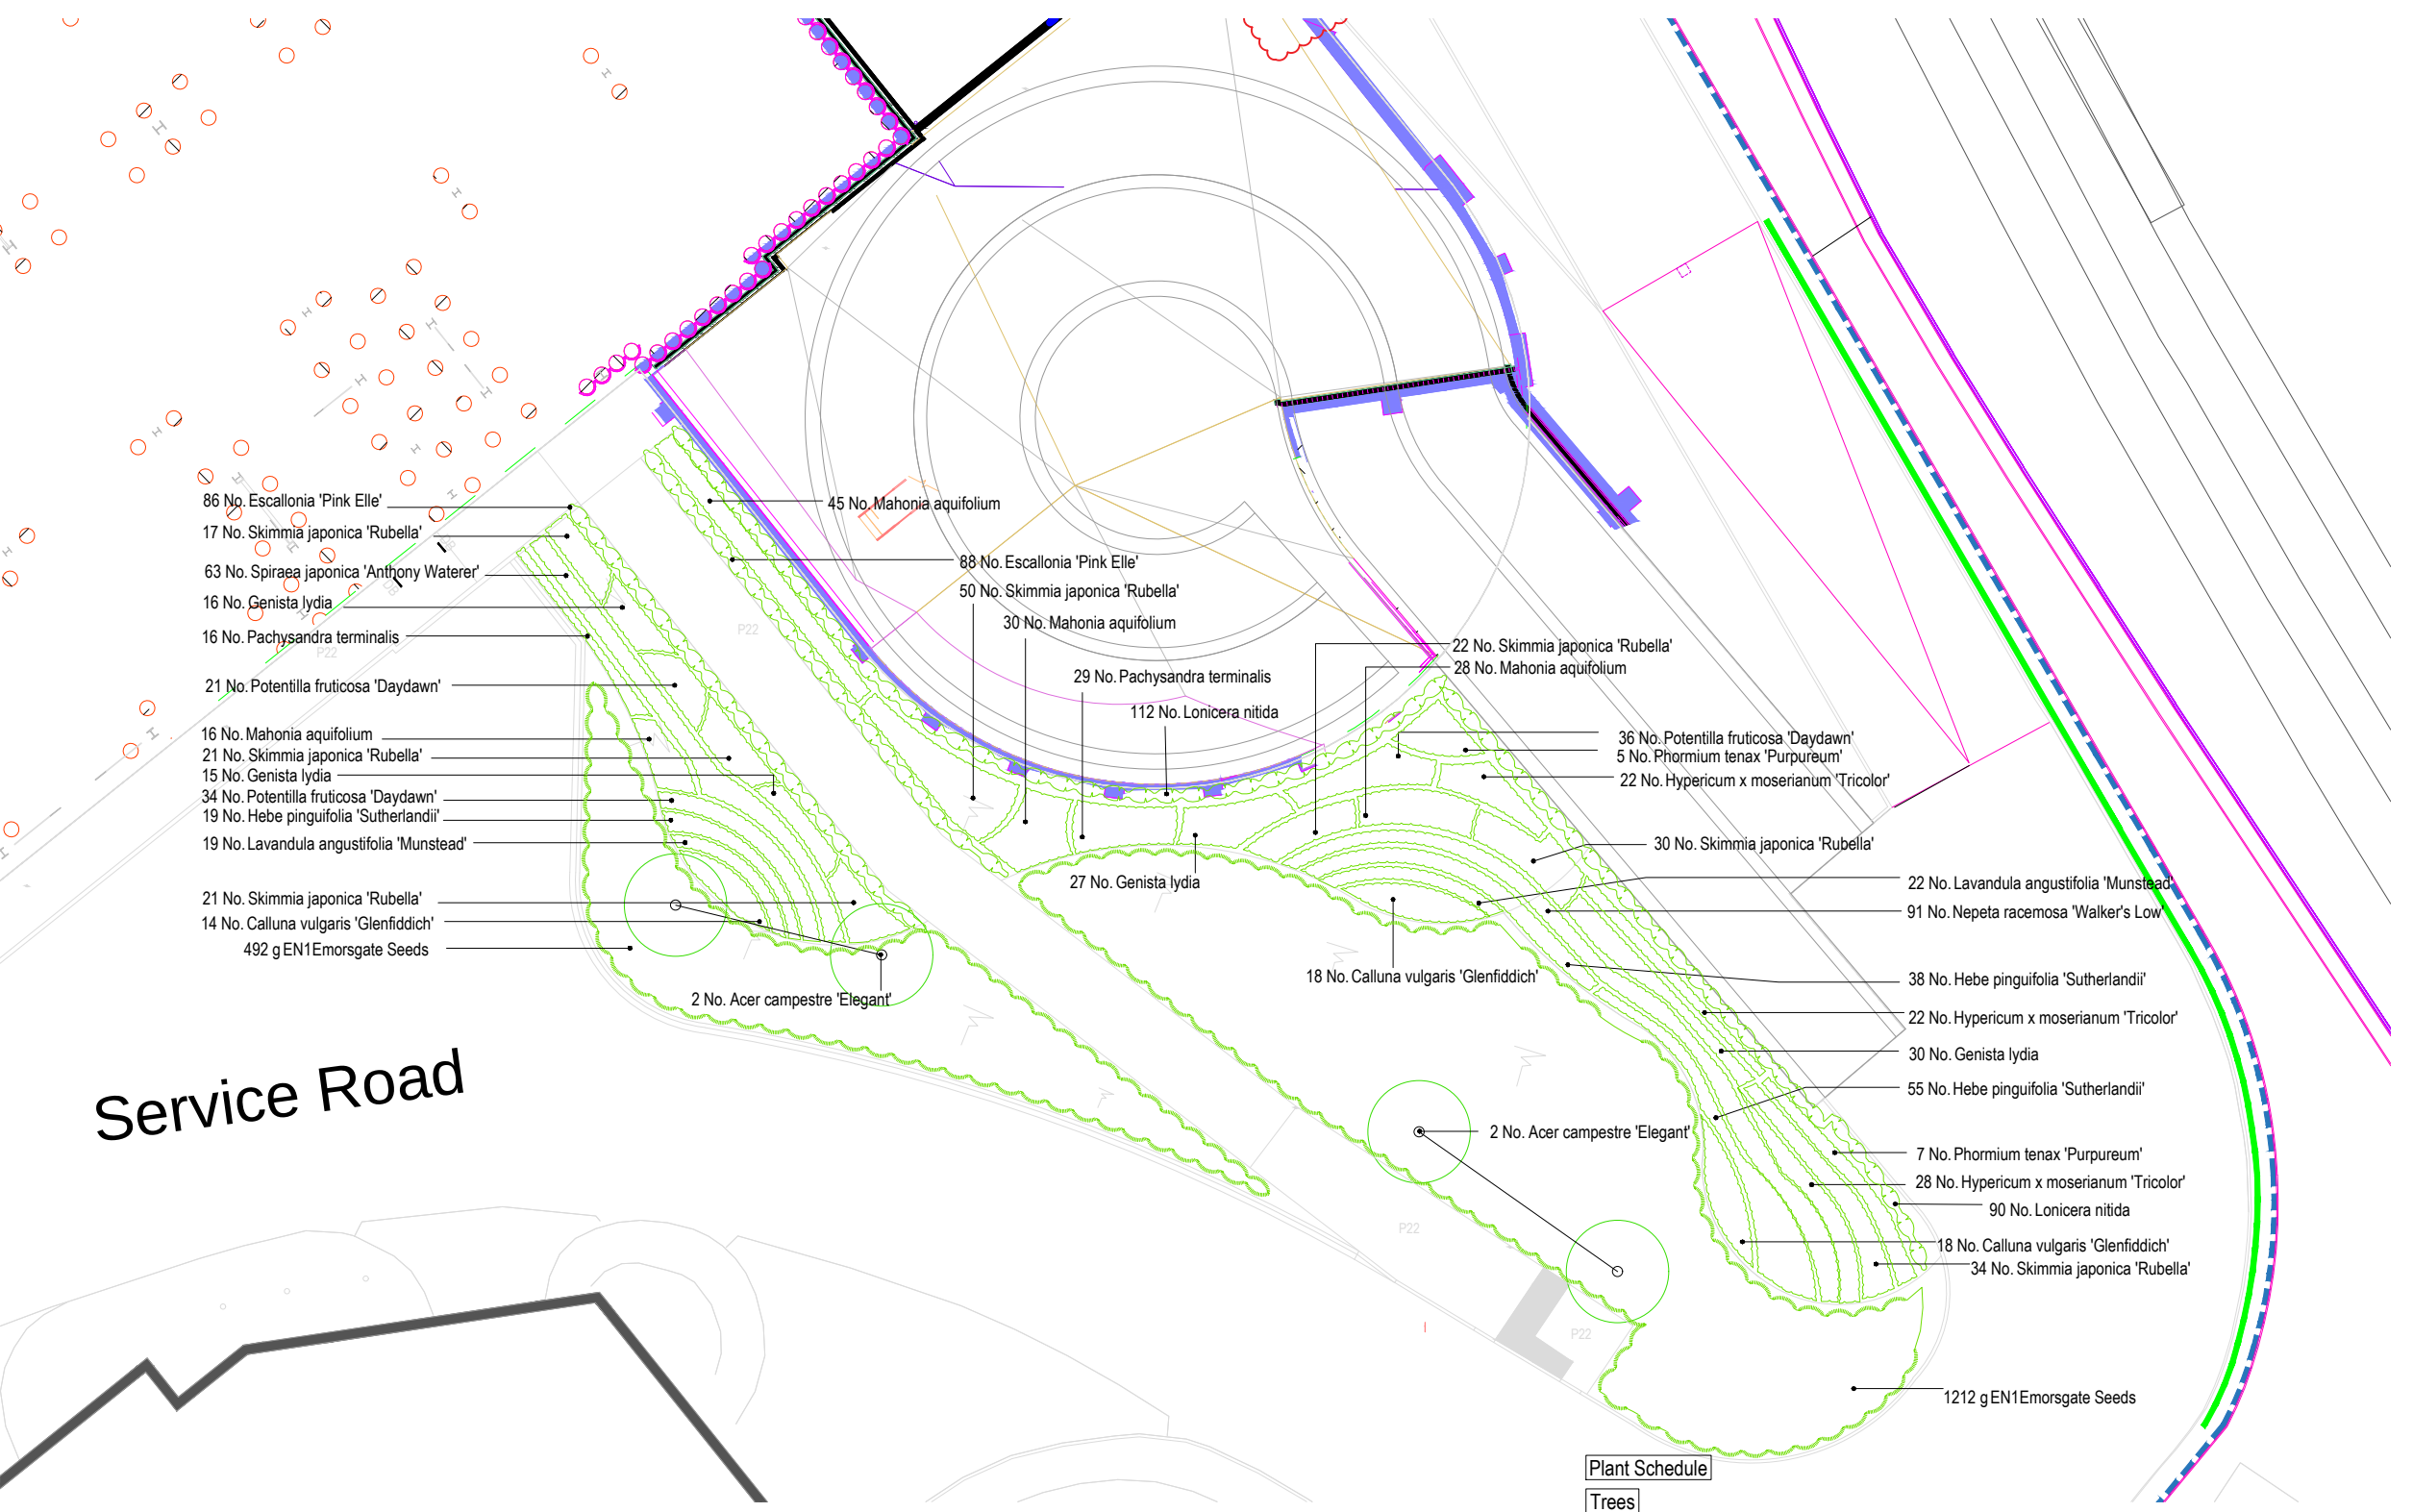

Legend

- Proposed Extra Heavy Standard Tree
- Proposed Hedge
- Proposed Shrubs/Herbaceous Plants
- Proposed Grass Q30/311A - Emorsgate EN1 Special Pollen & Nectar Meadow Mix

Plant Schedule

Trees				
Number	Species	Girth	Height	Specification
4 No.	Acer campestre 'Elegant'	16-18cm	400-450cm	Extra Heavy Standard :Clear Stem min. 200 :3x :RB

Shrubs

Number	Species	Pot Size	Height	Specification	Density
50 No.	Calluna vulgaris 'Glenfiddich'	3L		Bushy :C	3/m²
174 No.	Escallonia 'Pink Elle'	3L	40-60cm	Leader with Laterals: 4 brks: C	4/m
88 No.	Genista lydia	3L	30-40cm	Bushy: 5 brks: C	4/m²
112 No.	Hebe pinguifolia 'Sutherlandii'	3L		Bushy :C	4/m²
72 No.	Hypericum x moserianum 'Tricolor'	3L	30-40cm	Bushy: 7 brks: C	4/m²
41 No.	Lavandula angustifolia 'Munstead'	3L	20-30cm	Bushy: 5 brks: C	5/m²
202 No.	Lonicera nitida	3L	30-40cm	Bushy: 4 brks: C	3/m
119 No.	Mahonia aquifolium	3L	30-40cm	Branched: 3 brks: C	4/m²
45 No.	Pachysandra terminalis	3L		Several Shoots: 9 brks: C	4/m²
12 No.	Phormium tenax 'Purpureum'	10L	40-60cm	Triple Crown: C	1/m²
91 No.	Potentilla fruticosa 'Daydawn'	3L		Bushy :C	5/m²
195 No.	Skimmia japonica 'Rubella'	3L	30-40cm	Bushy: 3 brks: C	4/m²
63 No.	Spiraea japonica 'Anthony Waterer'	3L	30-40cm	Branched: 6 brks: C	4/m²

Herbaceous

Number	Species	Pot Size	Specification	Density
91 No.	Nepeta racemosa 'Walker's Low'	3L	C :Full Pot	4/m²

Grass Areas

Weight	Seed Mix Name	Seed Mix Supplier	Density
1704 g	EN1	Emorsgate Seeds	4g/m²

- Notes:
- This drawing is copyright.
 - Do not scale dimensions from this drawing.
 - This drawing is to be read in conjunction with all other relevant drawings
 - All discrepancies on this drawing are to be reported to the architect.
 - Do not modify any element of this drawing.
 - Use drawing only for purpose(s) issued.

North Sign / Key Plan

The following external model files are included within this drawing:

Rev	Date	Revision Notes	Dn	Rv
E	10/12/20	Issued for planning purposes	NV	DW
D	25/08/20	Revision of planting plan following update to General Arrangement.	NV	DW
C	27/07/20	Additional extension to planting and seeding area due to revision of junction layout.	NV	DW
B	07/07/20	Extension to planting and seeding area due to revision of junction layout.	NV	CL
A	27/11/19	Grass Specification Added further to ecus Comments	JP	CL

Client / Contractor

IBI

**Intelligence
Buildings
Infrastructure**

www.ibigroup.com

Project
BARNSELY PUBLIC REALM

Drawing Title
PLANTING PLAN : ZC REAR

Job Number 50035	Drawing Originated Date 25/09/19	PAS 1192 Status Code -
Scale@A2 1:200	Purpose PLANNING	
Drawing Number BBTC_IBI_N1_L_G700_PL_00_28		Revision E