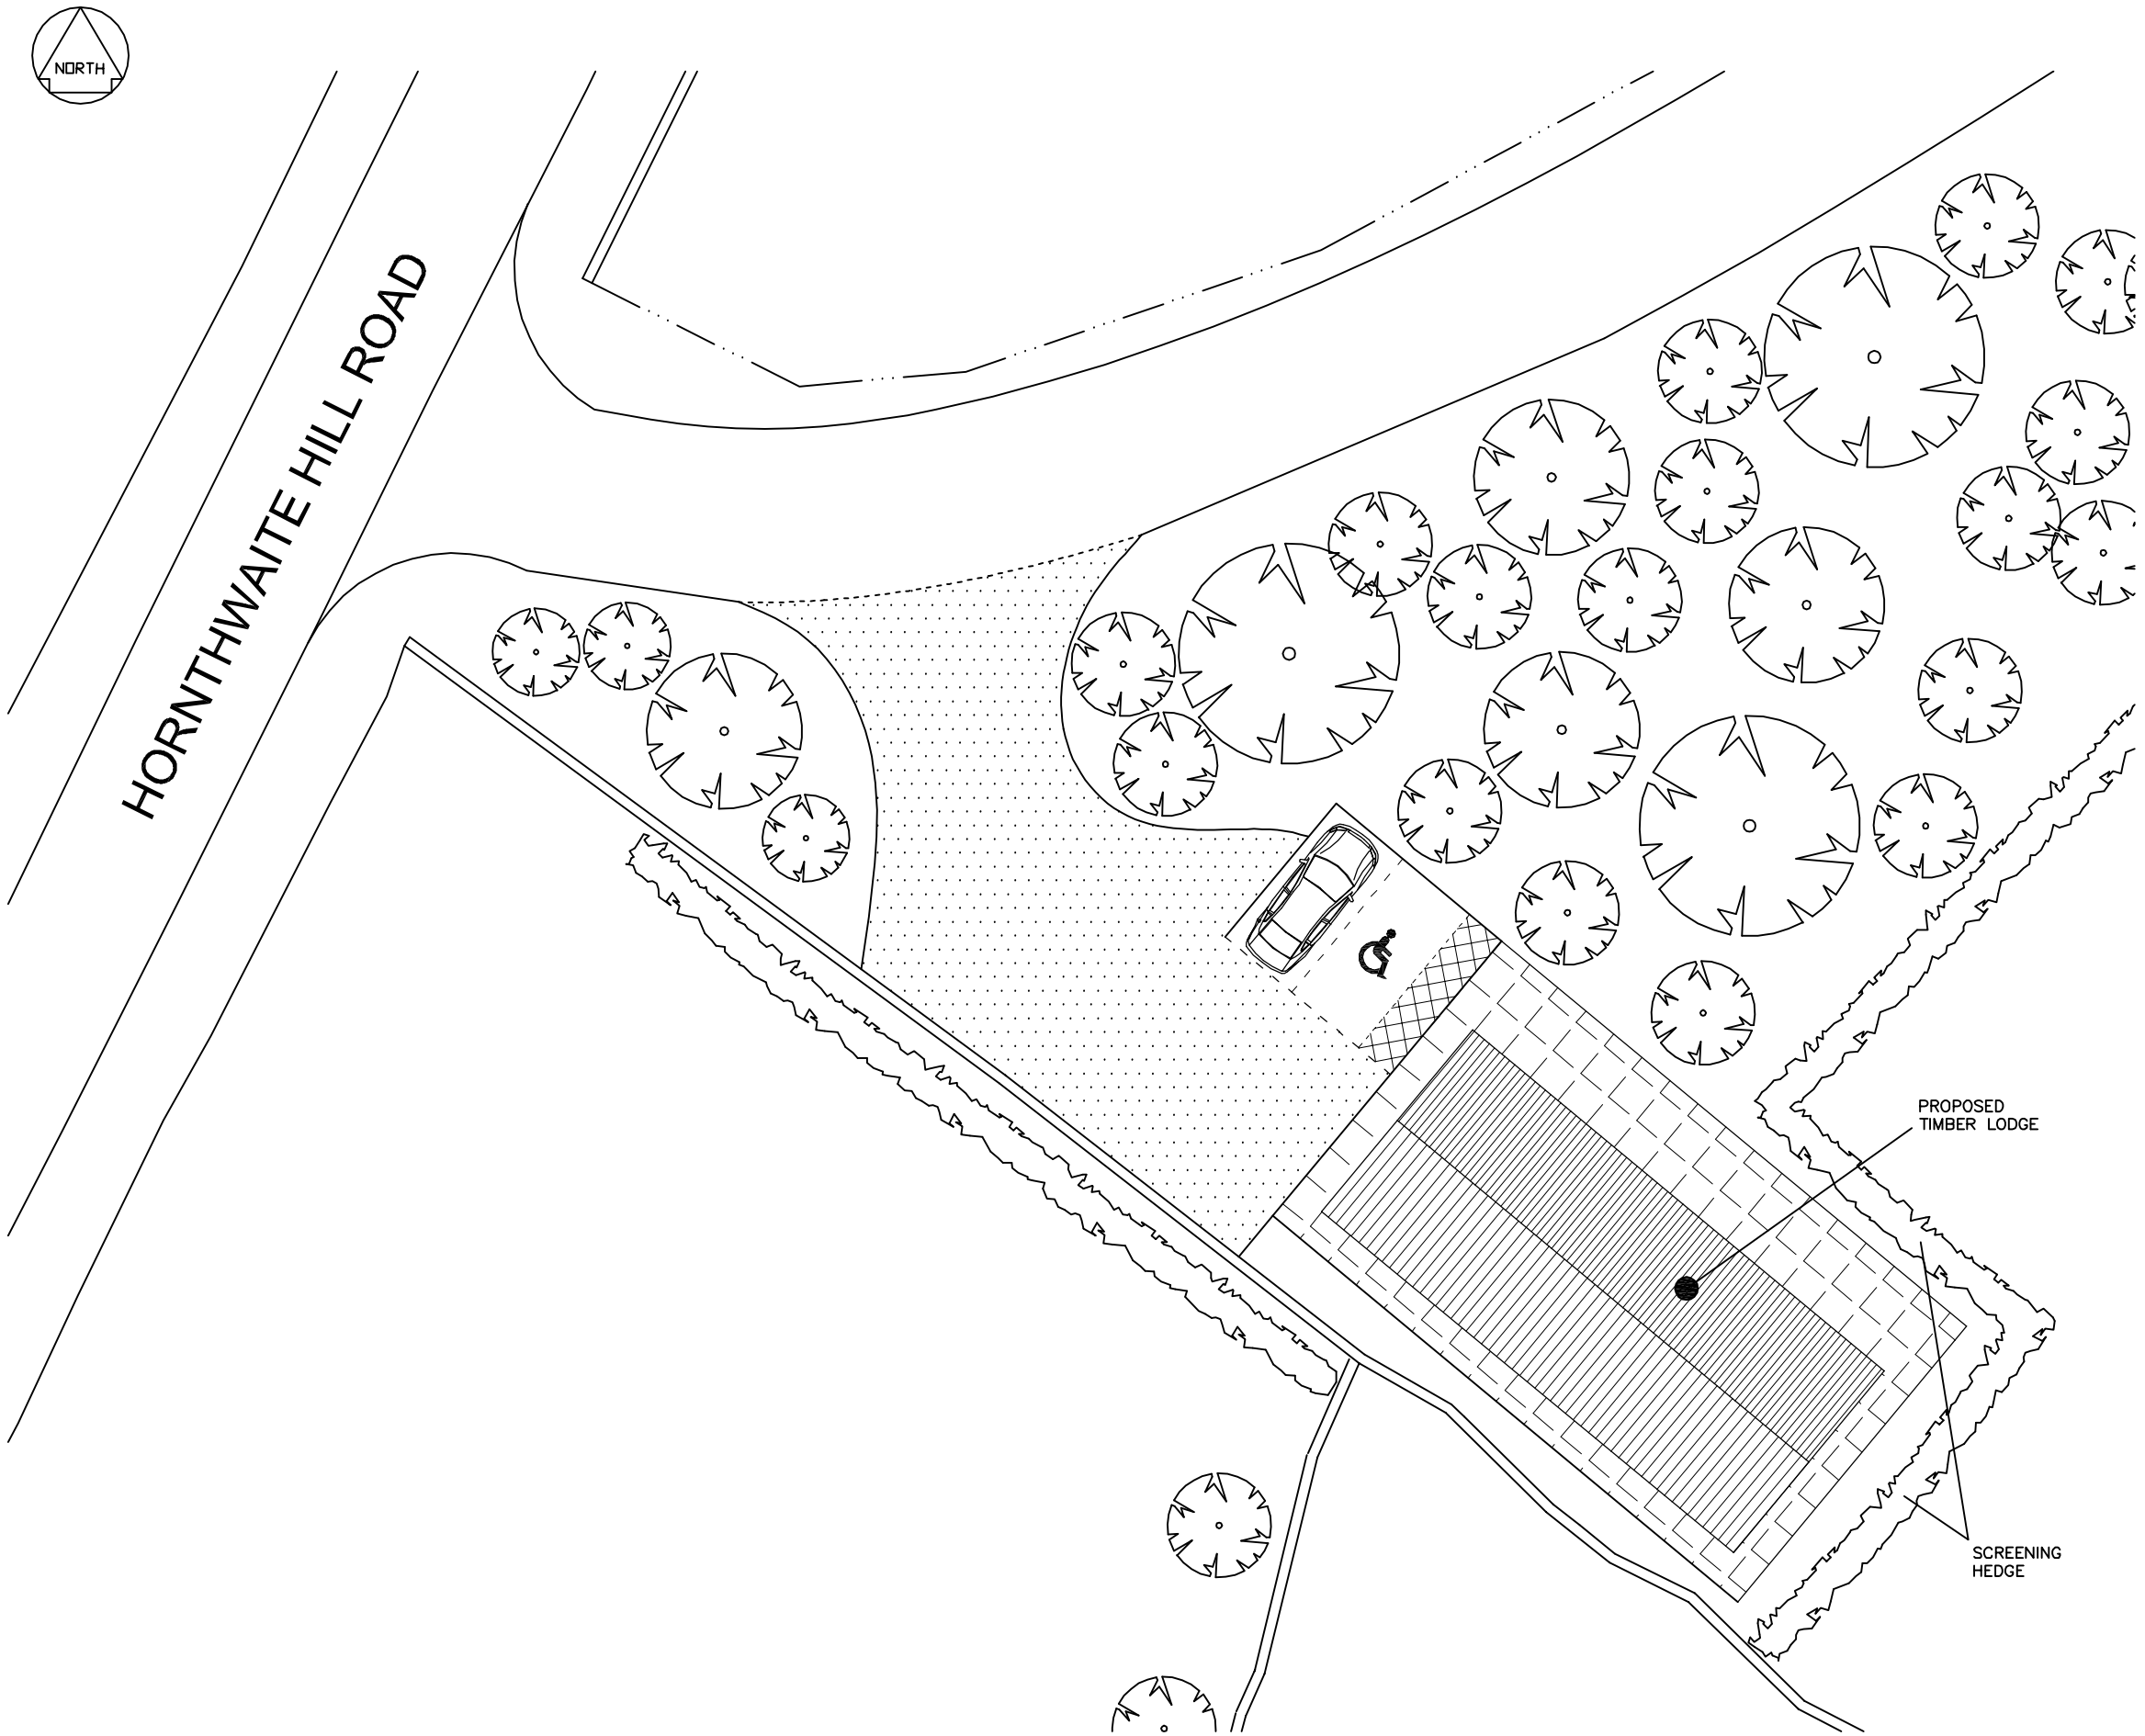


D			
C			
B			
A			
	Date	Description	By
REVISIONS			

DO NOT SCALE FROM THIS DRAWING

ALL DIMENSIONS ARE APPROXIMATE

THIS DRAWING HAS BEEN PRODUCED ONLY FOR THE PURPOSE OF SUBMITTING A PLANNING APPLICATION AND SHOULD NOT BE USED AS A WORKING DRAWING

Baltic Timber Lodges

Client

ROBERT & PAT HARTLEY
MILL HOUSE ANIMAL SANCTUARY
HORNTHWAITE HILL ROAD
THURLSTONE
S36 9QL

Job Title

TRANSPORTABLE TIMBER LODGE AT MILL HOUSE ANIMAL SANCTUARY HORNTHWAITE HILL ROAD THURLSTONE

Scale	*Date*	*Drawn by*	*Status*
1:200 @ A3	JULY 2012	BB	PLANNING

Dwg. title

PROPOSED SITE LAYOUT

Dwg. no.	*Rev.*
2059(P9)02	