

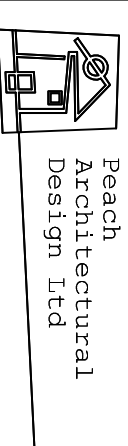



Peach
Architectural
Design Ltd

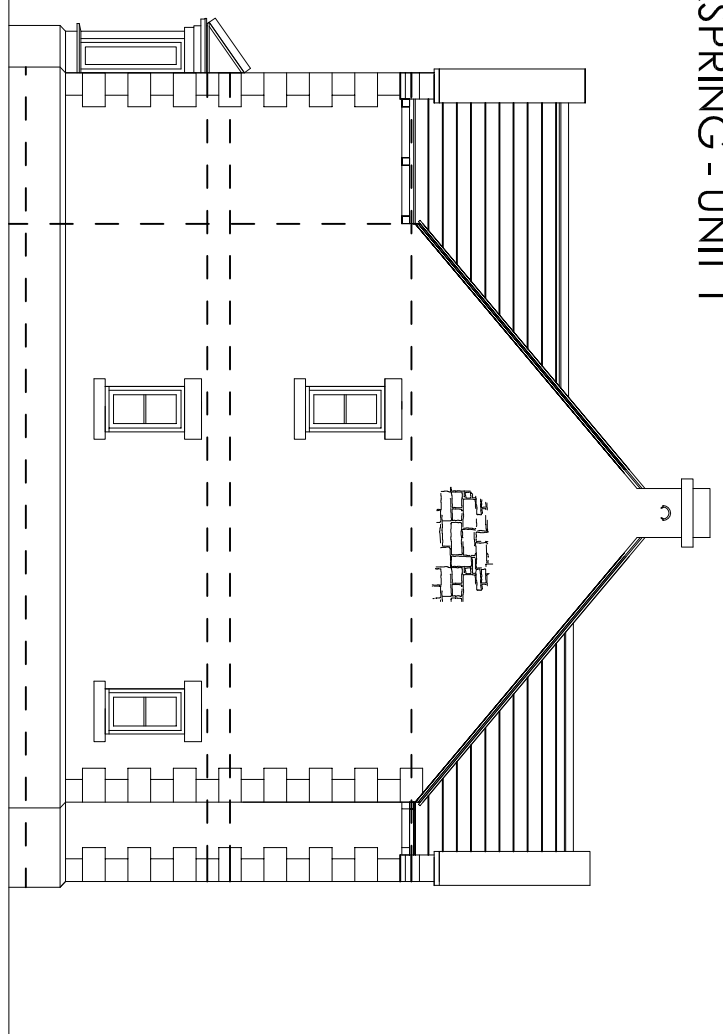

SIDE ELEVATION

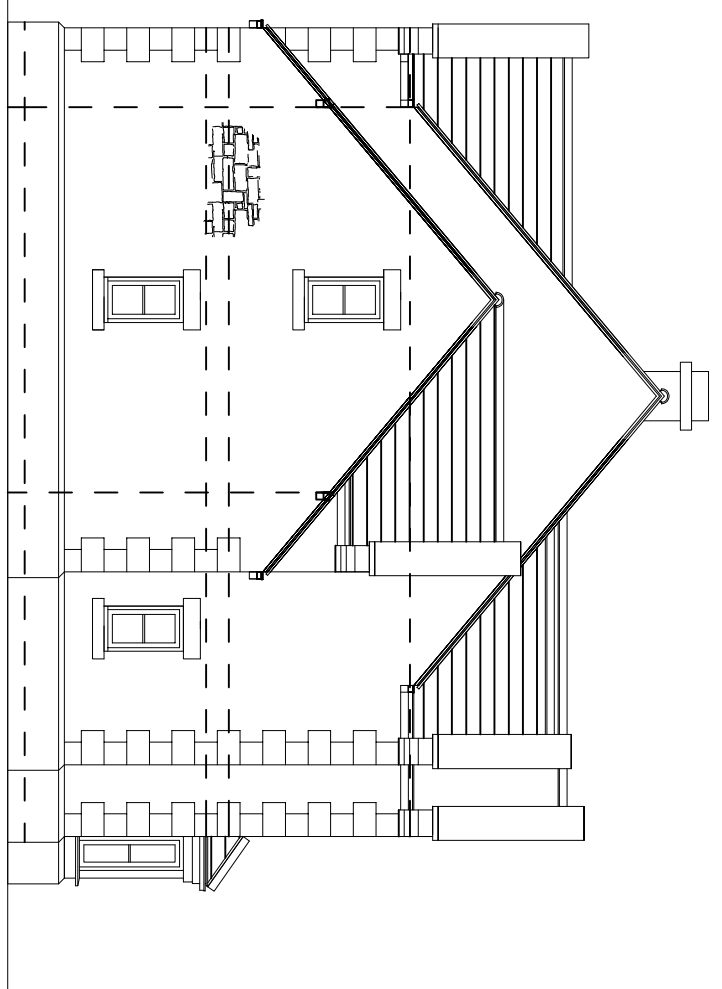


SIDE ELEVATION

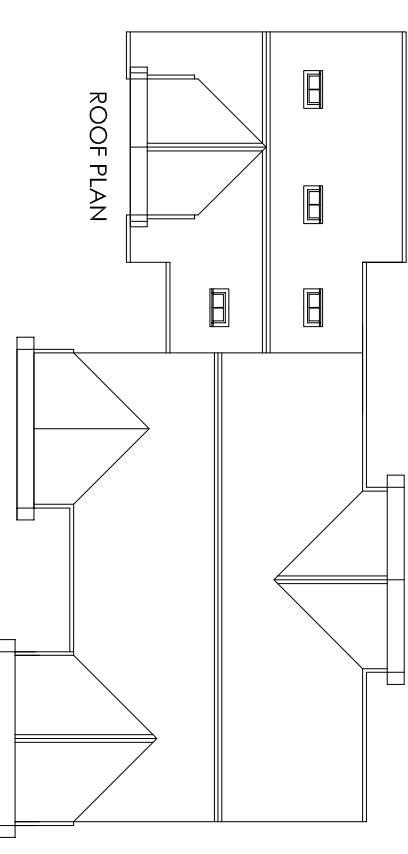

ROOF PLAN

FIRST FLOOR PLAN

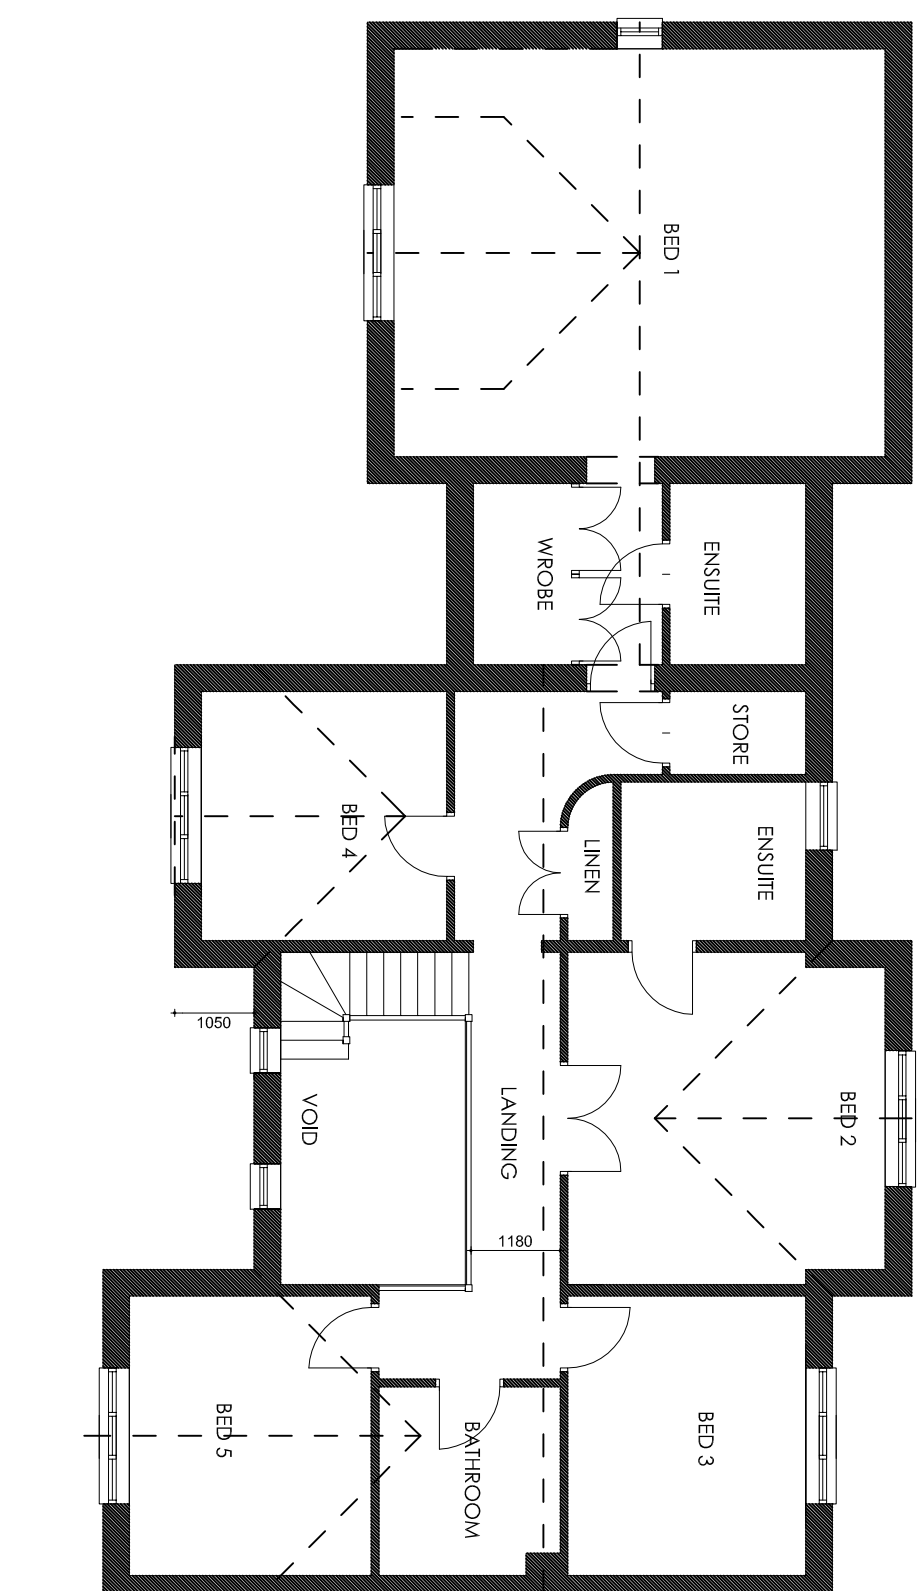

UNIT 1 + 3