


Application site

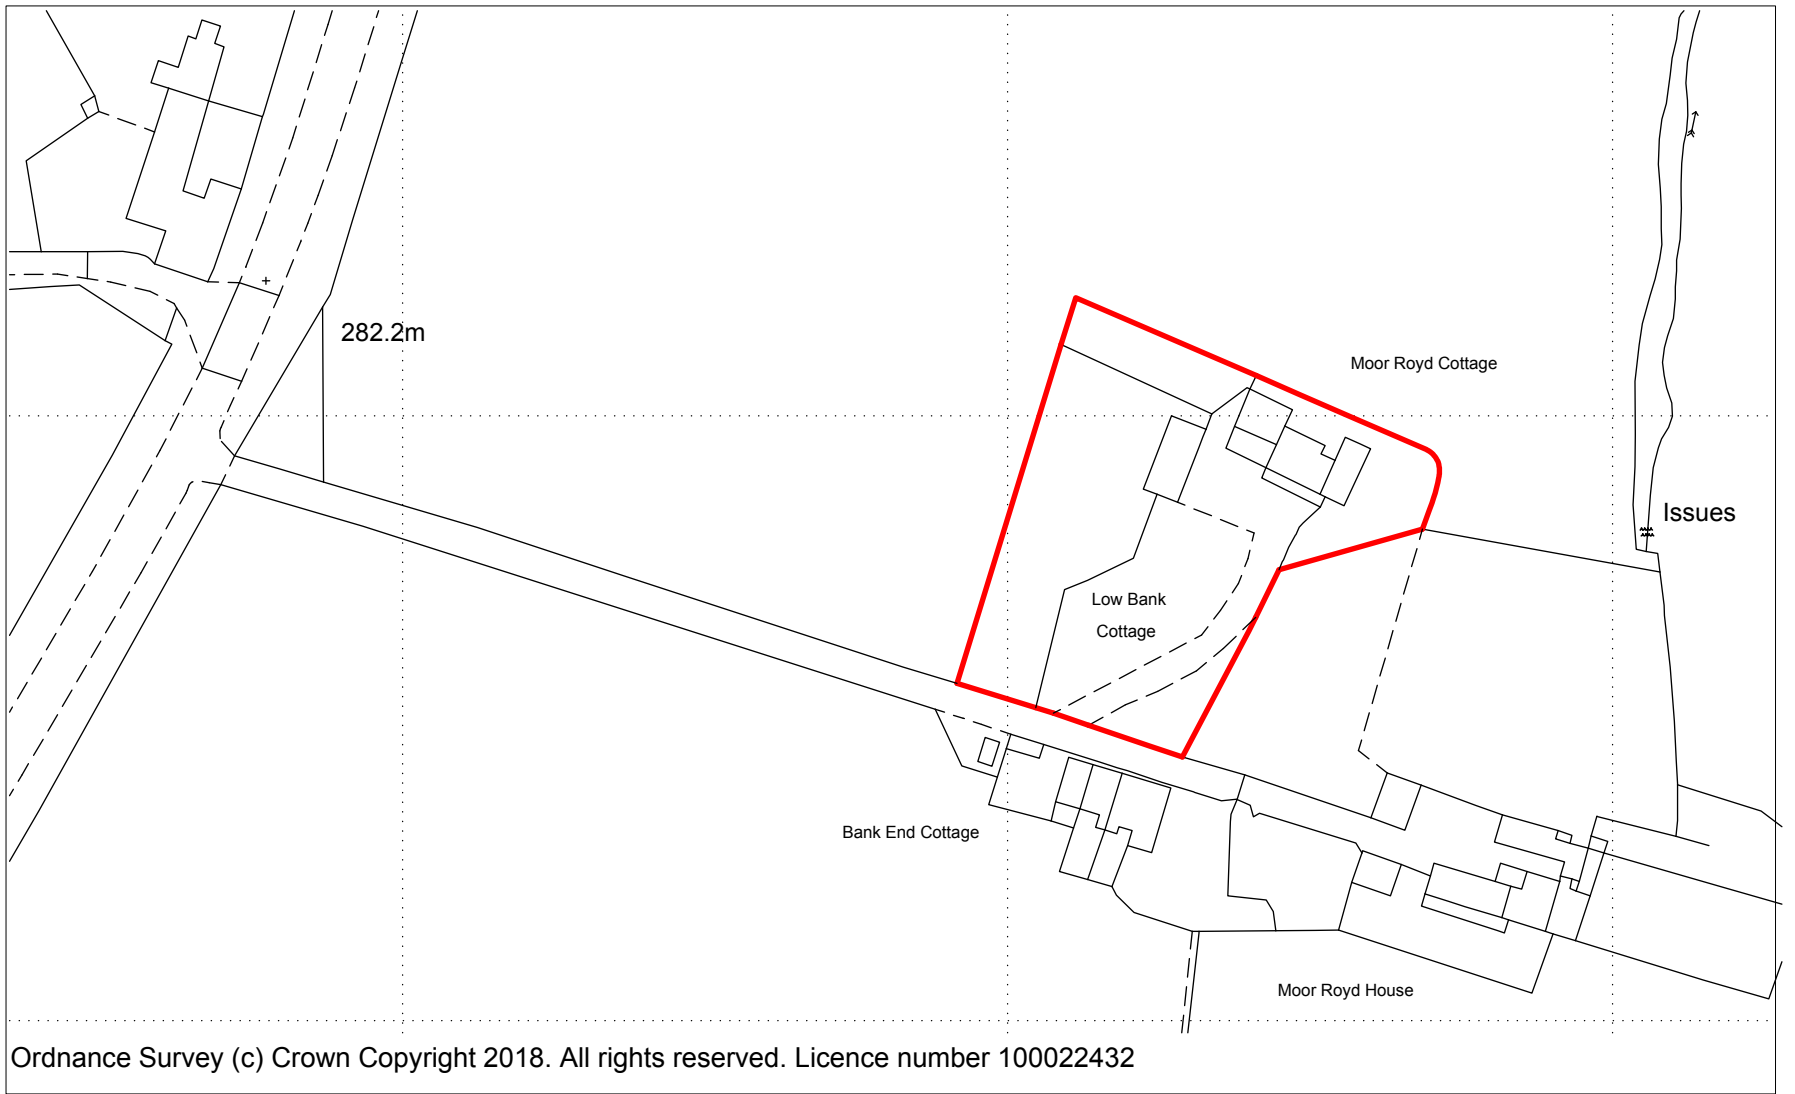

Other land in ownership of Applicant

APPLICATION FOR REMOVAL OF CONSERVATORY
AND ERECTION OF GARDEN ROOM
AT MOOR ROYD COTTAGE
MILLHOUSE GREEN
SHEFFIELD

VALLEY PROPERTIES

5 HOLMFIRTH ROAD
MELTHAM
HOLMFIRTH
HD9 4AA

LOCATION PLAN

SCALE: 1/1250
DATE: MARCH 2018
DRG. NR. LP 01