

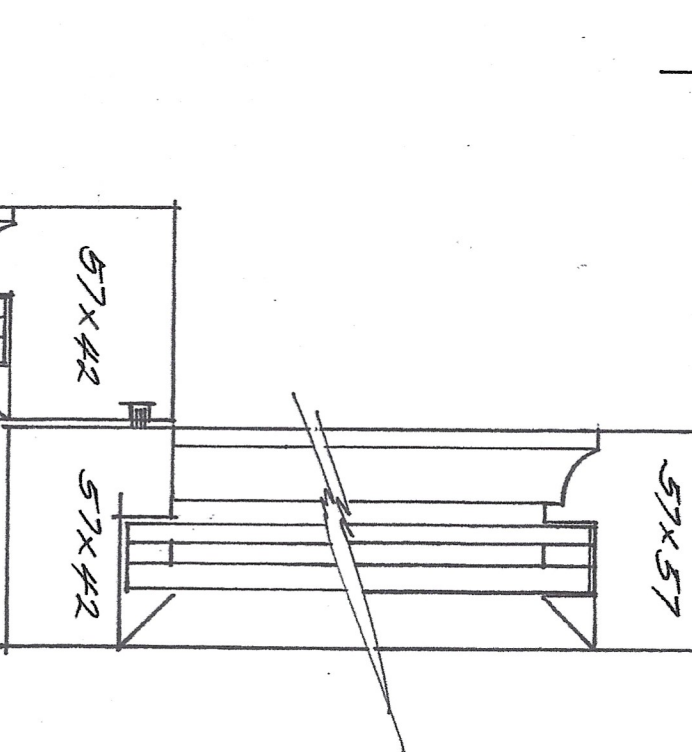


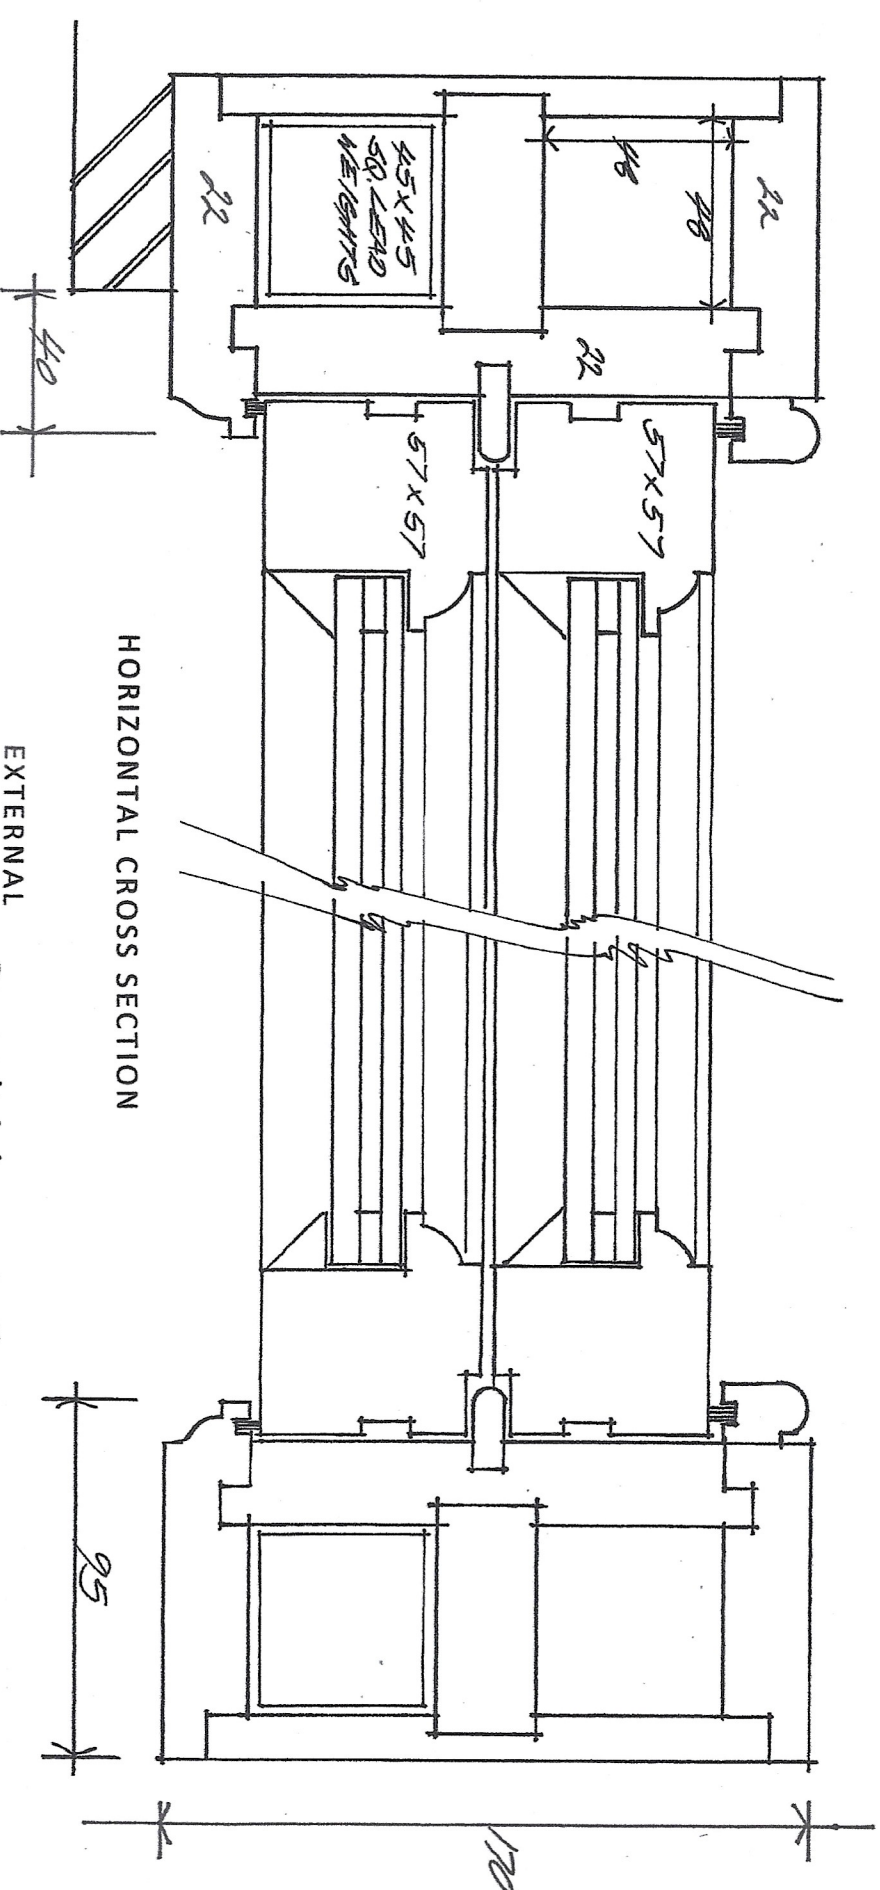

EXTERNAL

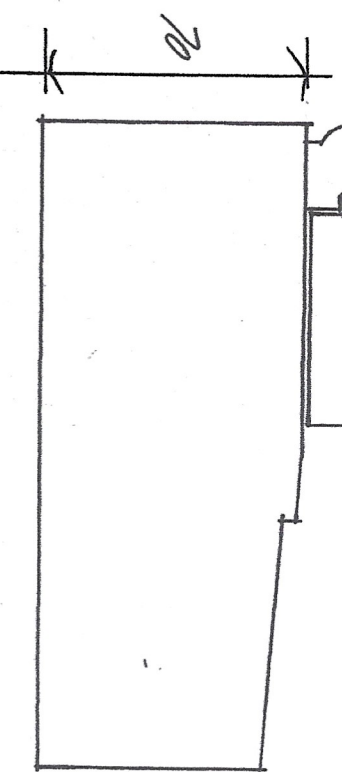

HORIZONTAL CROSS SECTION

EXTERNAL

Proposed window construction

- 3 No. flat windows, 10 No. curved
- Painted Accoya frames
- Double glazed units – white warm edge spacers, argon filled: 6.4 – 6 – 4
- Sash window with lead weights on sash cords
- Ironmongery: brass good quality sash lifts and fitch fasteners - TBC
- Traditional staff beads
- Parting beads – ParFlip composite
- Draught seal / brush pile seals
- Fitted into the existing masonry reveal
- The existing window bottoms, moulded architraves and softwood linings will be carefully removed and refixed.

NATIONAL UNION OF MINERS
1 VICTORIA ROAD BARNSLEY S70 2LS
PROPOSED 13 NO. WINDOWS
SECTION PROFILES

SCALE: HALF SIZE

JOHN GOODYEAR & COMPANY LTD

Interior & Architectural Design
128A Genn Lane, Worsbrough, Barnsley, South Yorkshire, England, S70 6NW
design@johngoodyear.co.uk 077664947492