
© 2021 RPS Group

Notes

1. This drawing has been prepared in accordance with the scope of RPS's appointment with its client and is subject to the terms and conditions of that appointment. RPS accepts no liability for any use of this document other than by its client and only for the purposes for which it was prepared and provided.
2. If received electronically it is the recipients responsibility to print to correct scale. Only written dimensions should be used.
3. This drawing should be read in conjunction with all other relevant drawings and specifications.

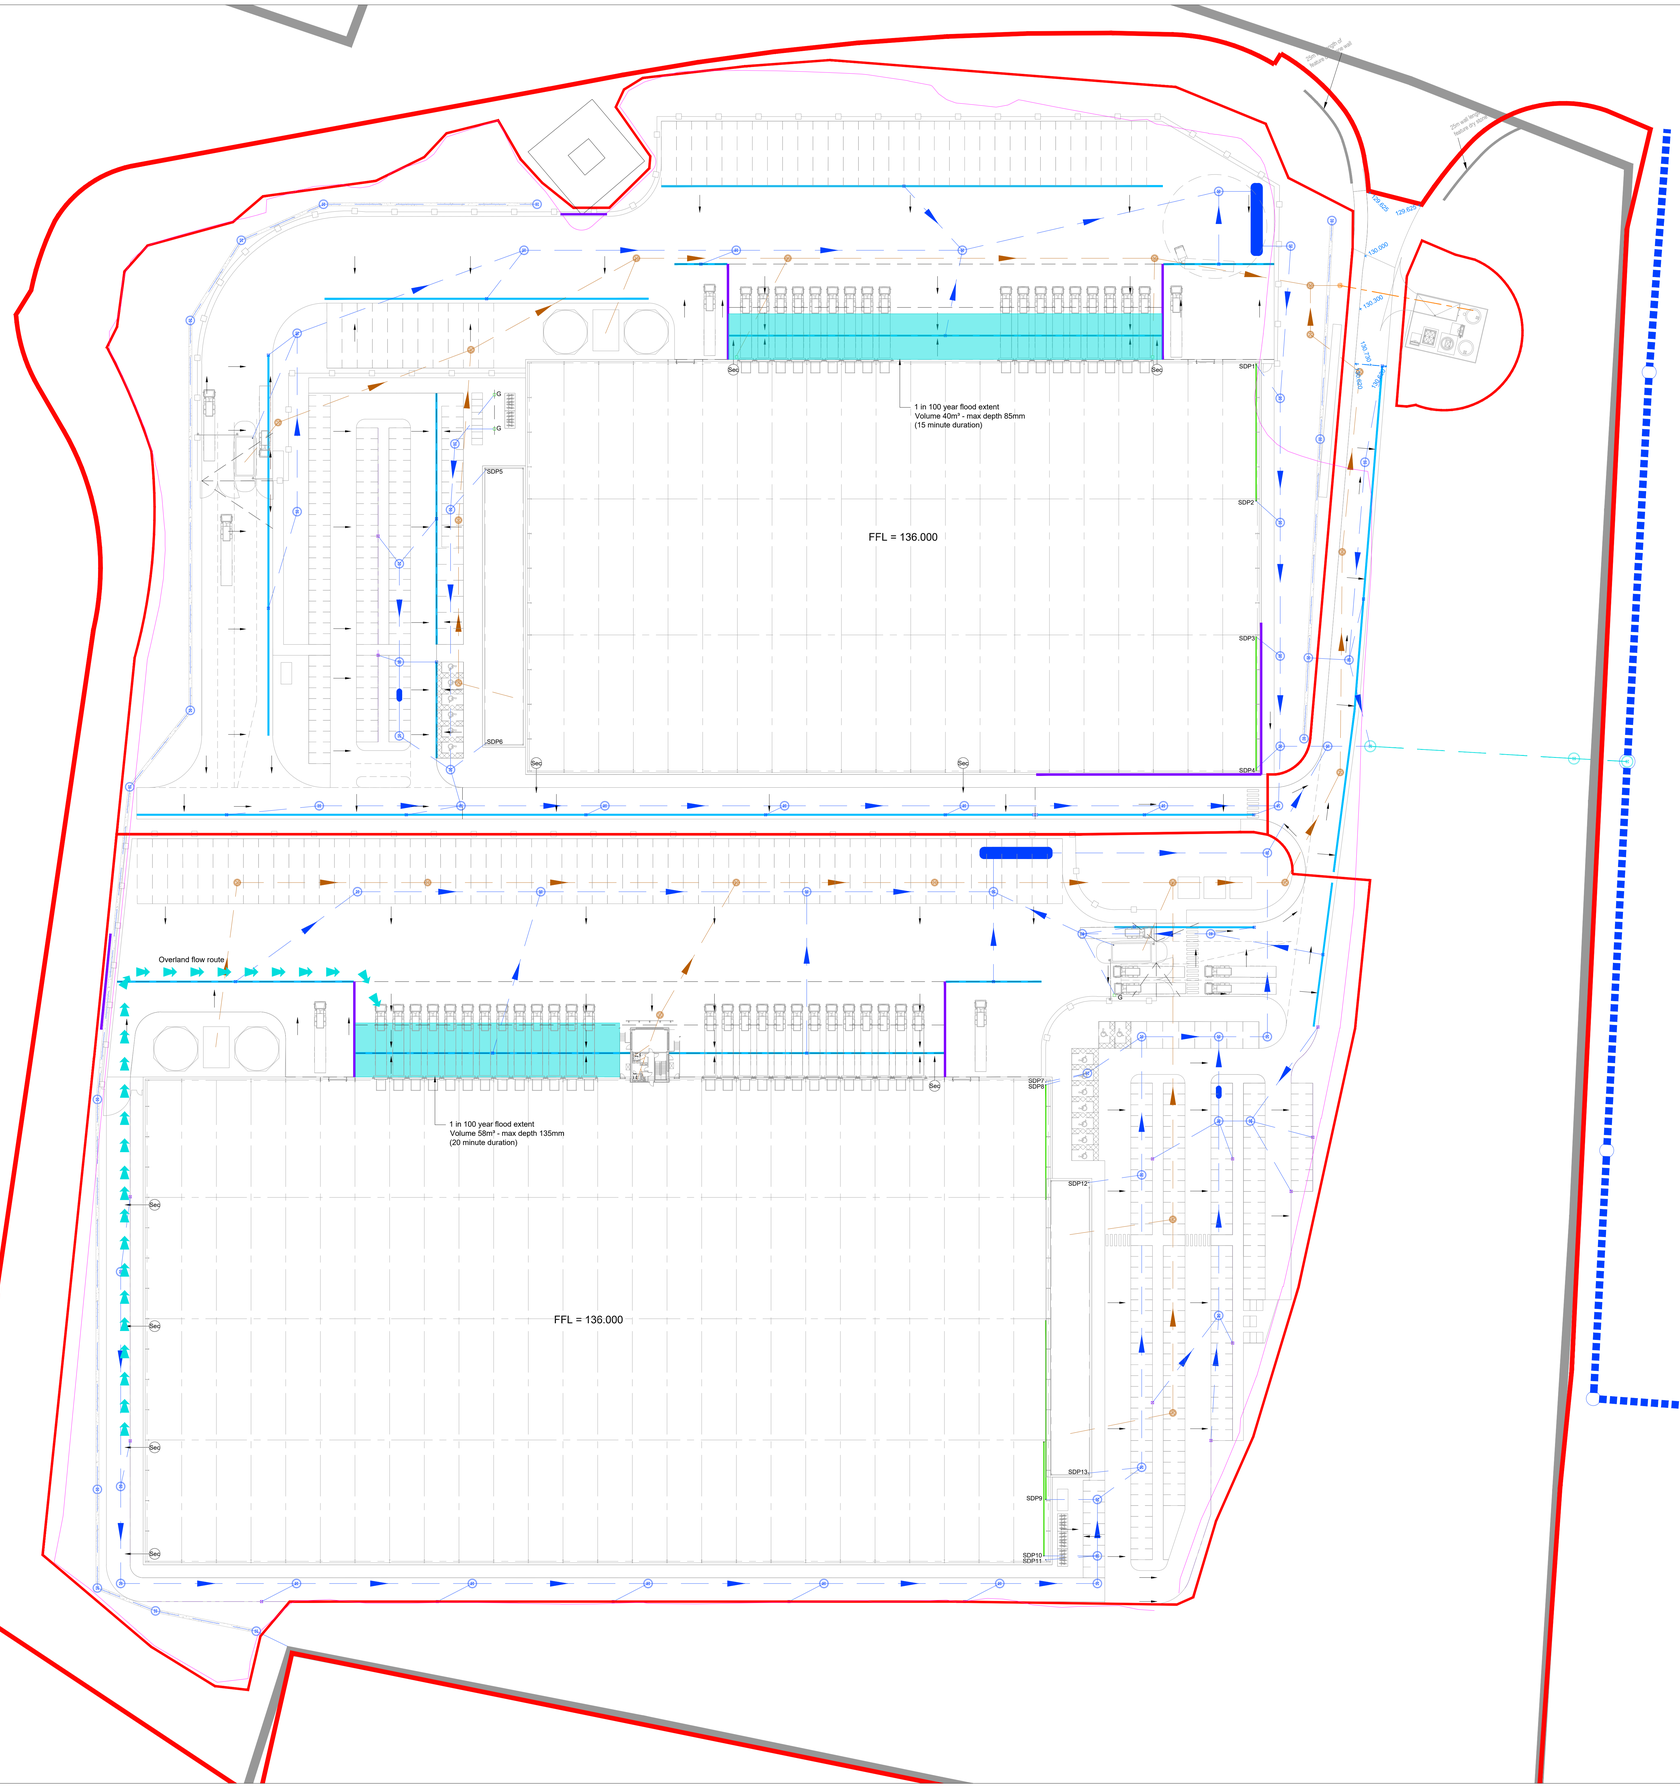

P01	First Issue	BF	MR	20.08.21
Rev	Description	By	Ckd	Date

MAKING COMPLEX EASY

Sherwood House, Sherwood Avenue,
Newark, Nottinghamshire, NG24 1QQ
T: 01636 605 700 E: rpsnewark@rpsgroup.com

Client: newlands developments

Project: Plot 2 Hoyland Common Barnsley

Title: 1 in 100 Year and Climate Change, Temporary Above Ground Surface Water Storage

RPS Project Number	Scale @ A0	Date Created
NK020652	1:500	19.08.21
Task Team Manager	**Information Author**	**Task Information Manager**
MH	BF	MR

Status: S0 (Suitable for Information)

Document Number: HOY-RPS-02-XX-DR-C-1200

Revision: P01

Project Code - Originator - Zone - Level - Type - Role - Drawing Number

rpsgroup.com