


EXISTING STREETSCAPE

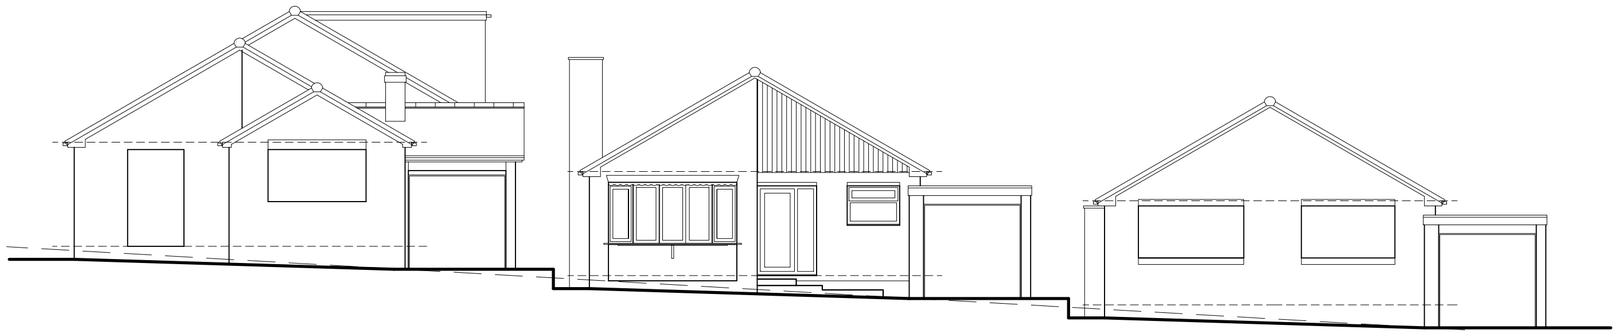

PROPOSED STREETSCAPE

Revision	Date.	Description.
-	--/--/---	-

8 KENDAL GROVE, ARDSLEY,
BARNSLEY,
S71 5DW.

DETAILED PROPOSALS 3

Streetscape Elevations

Mr & Mrs Garthwaite.

Building Design Services

JE Architectural Ltd
23 Windmill Road, Wombwell,
Barnsley, S73 8PW.
Tel: 01226 754507
Email: jealtd@btconnect.com

This drawing and the copyright is the Architectural Company's property and maybe used or reproduced only by agreement. All Dimensions in Millimetres Unless specified otherwise and subject to verification on site.

Scale: 1:100 @ A2	Date: NOV 2017
Ref: 201708	Drwg No: 06

0 cm | 2 cm | 4 cm | 6 cm