

Main Private Drive serving 5 No. Plots:-


Tarmacadam with 600mm wide “cobble stone” burm to head of driveway.

Individual Private Drives:-

Tarmacadam with 450mm wide “cobble stone” burm at the commencement of these driveways – also to provide “Aco” drains to all these drives adjacent each garage.

Rear Patio Areas and Side Pathways:-

Artificial stone flags, colour to match the dwelling external walling.

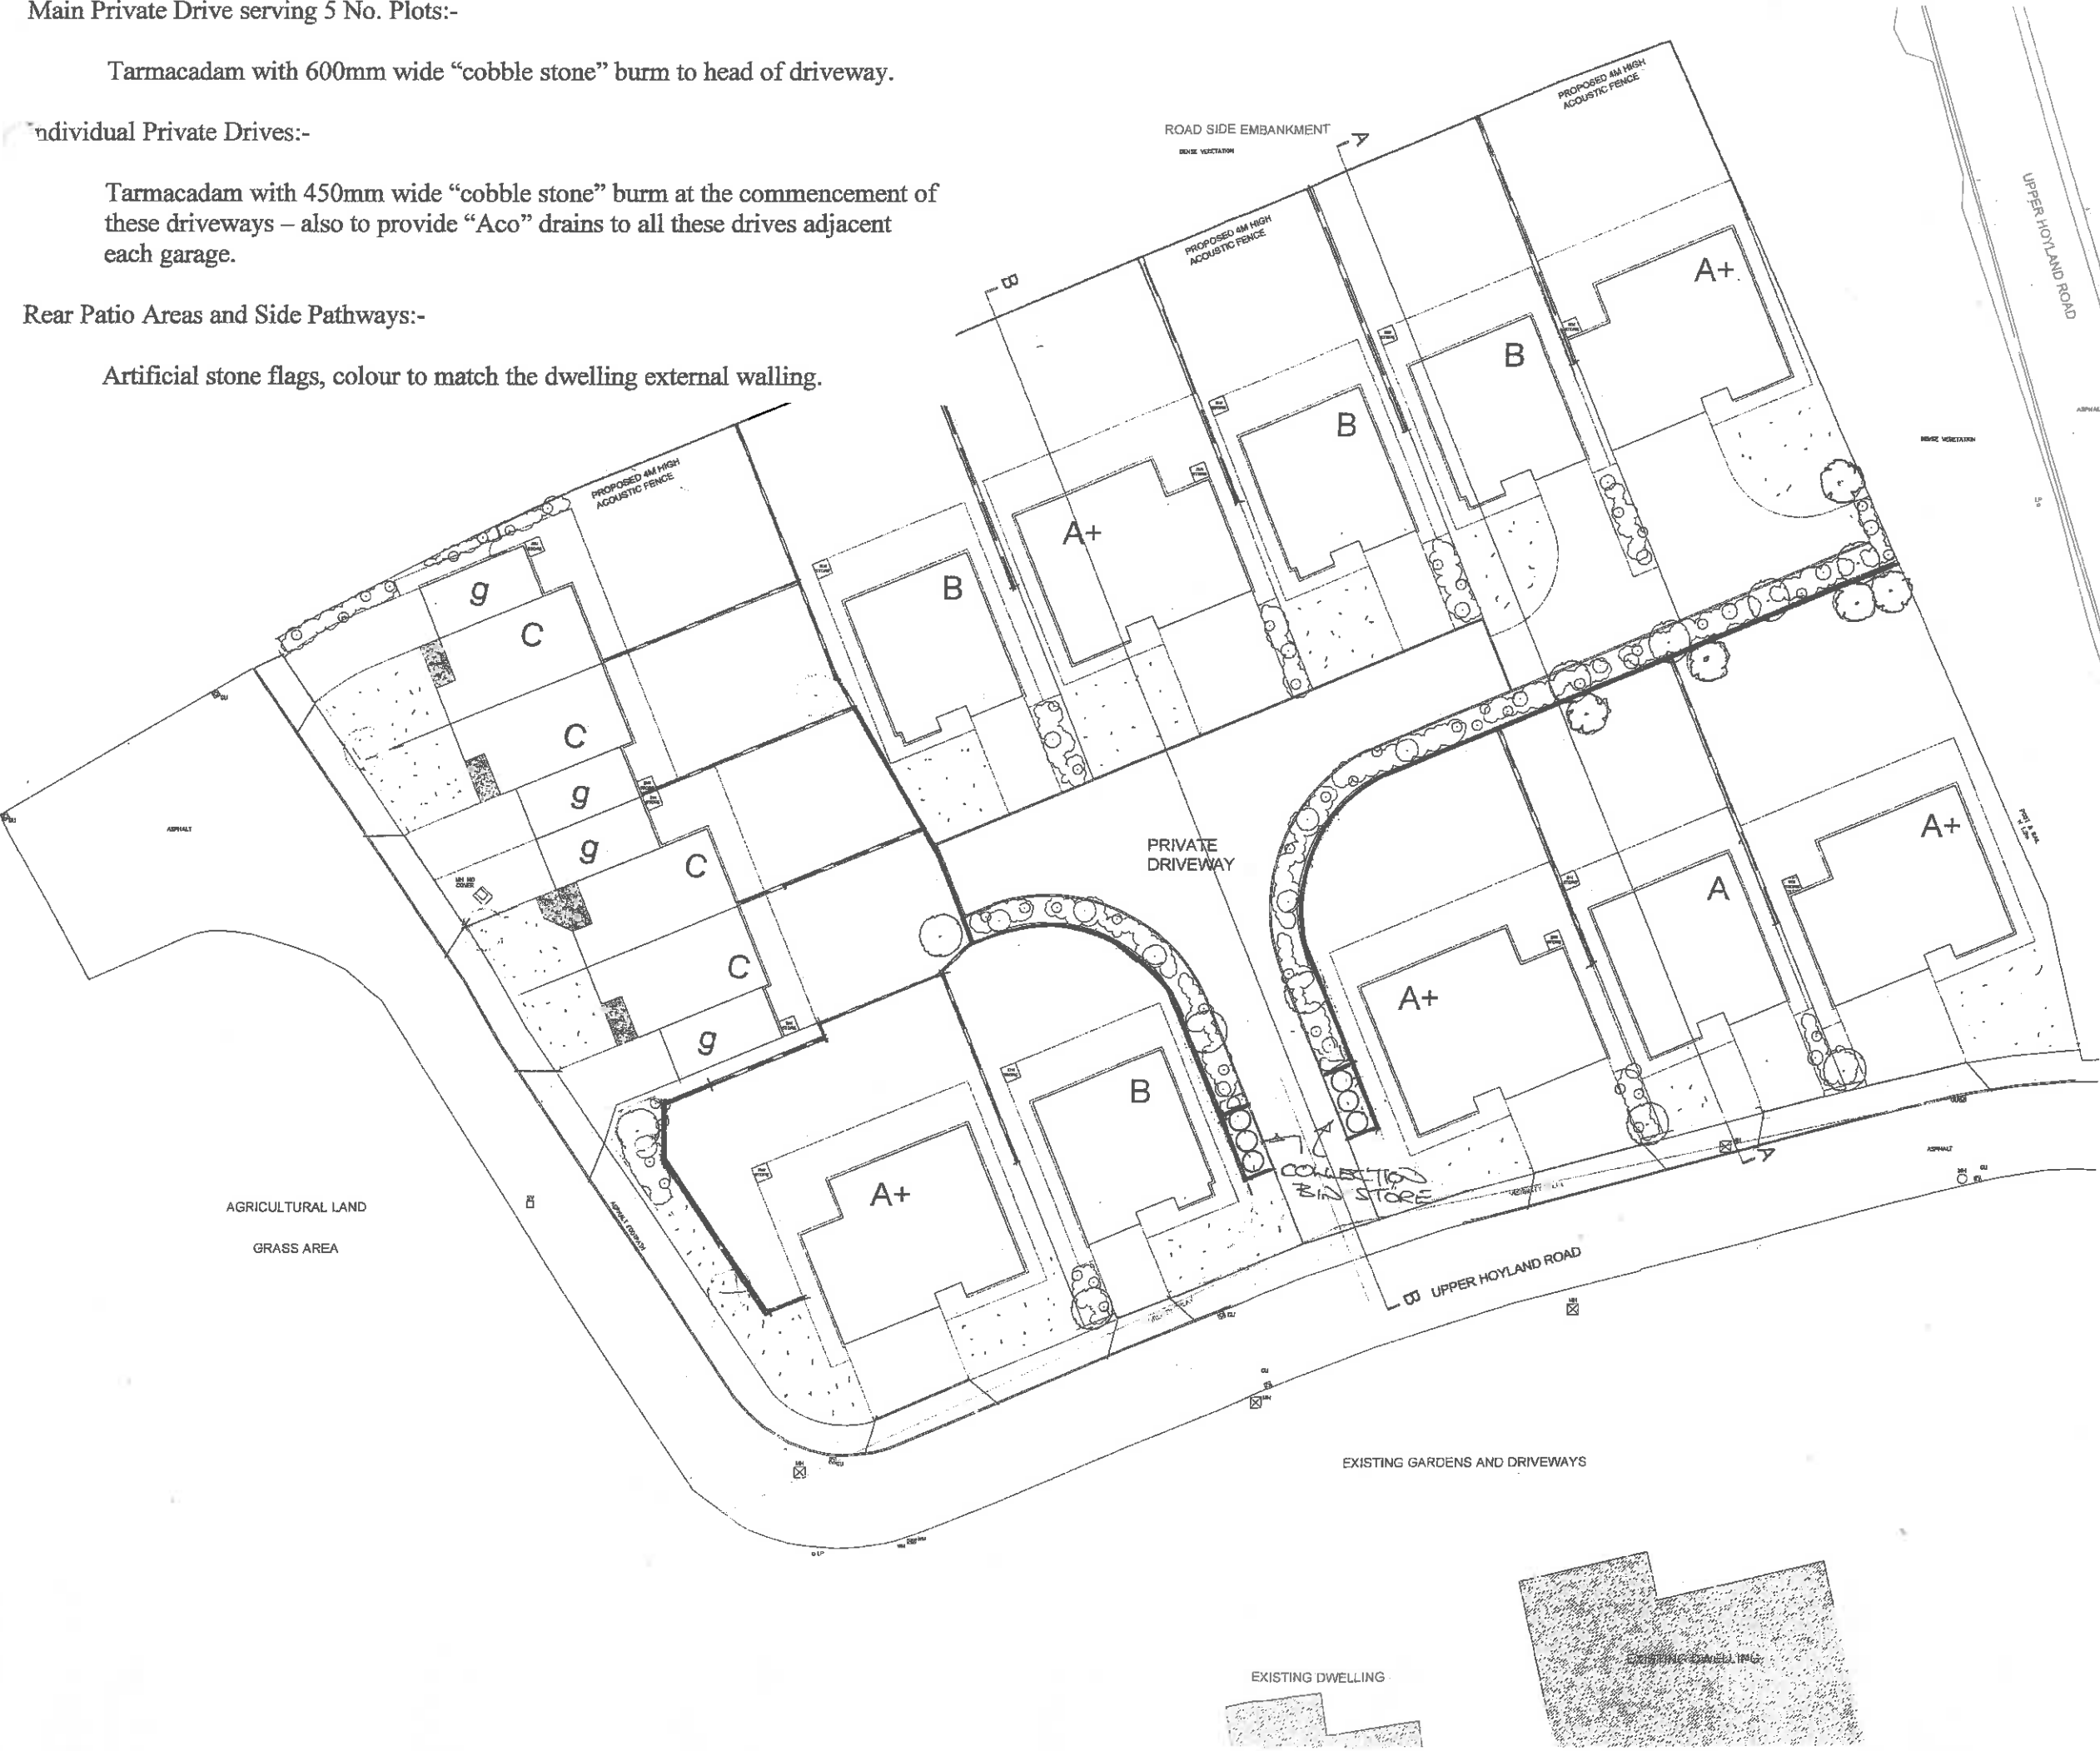

Rev	Notes	Date

Garry Greetham Associates
Residential Design Consultant
Westwood House
18 Carr Lane
Tankersley
Barnsley S75 3BE
Tel(01226)746573

PROJECT	Residential Development
CLIENT	Low Farm Properties Ltd
TITLE	Hard Landscaping
ADDRESS	Land at Upper Hoyland Road, Hoyland, Barnsley.
DRAWN BY	ggg
SCALE	not to scale
DATE	Feb 18
DRAWING No	877-03
REV	

Member of the Chartered Institute of Architectural Technologists

