



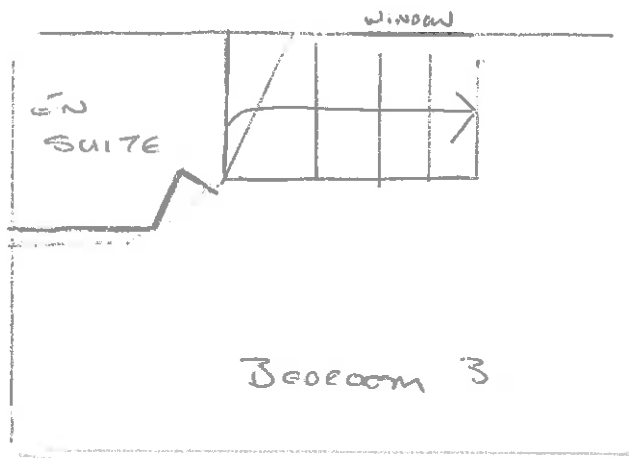


① create en-suite in the attic.

Roof height 7' - 9'
2.1m - 2.7m

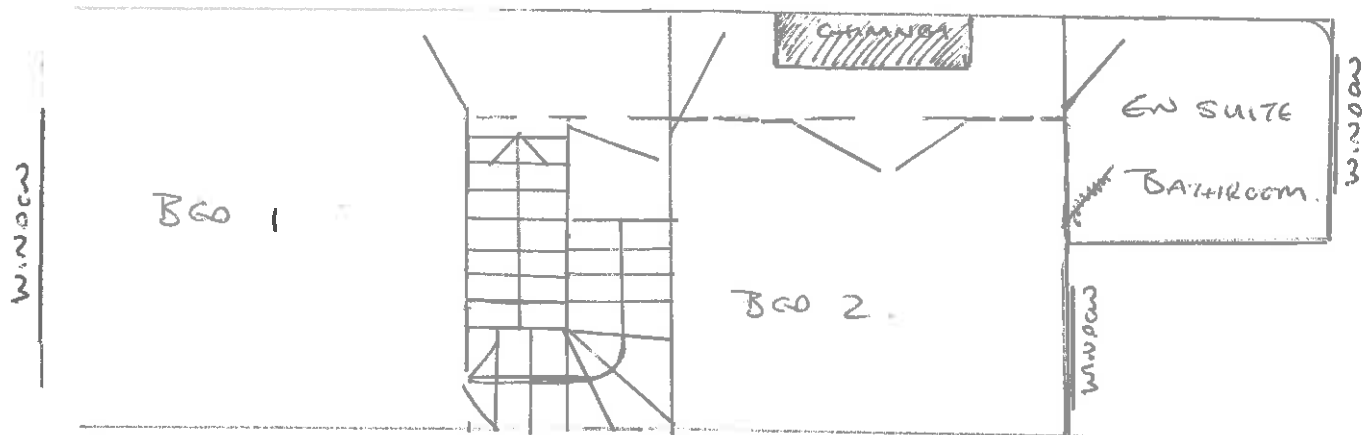

② Remove chimney breast.

③ create a corridor from stairs to the bathroom block up existing doorway to bathroom -

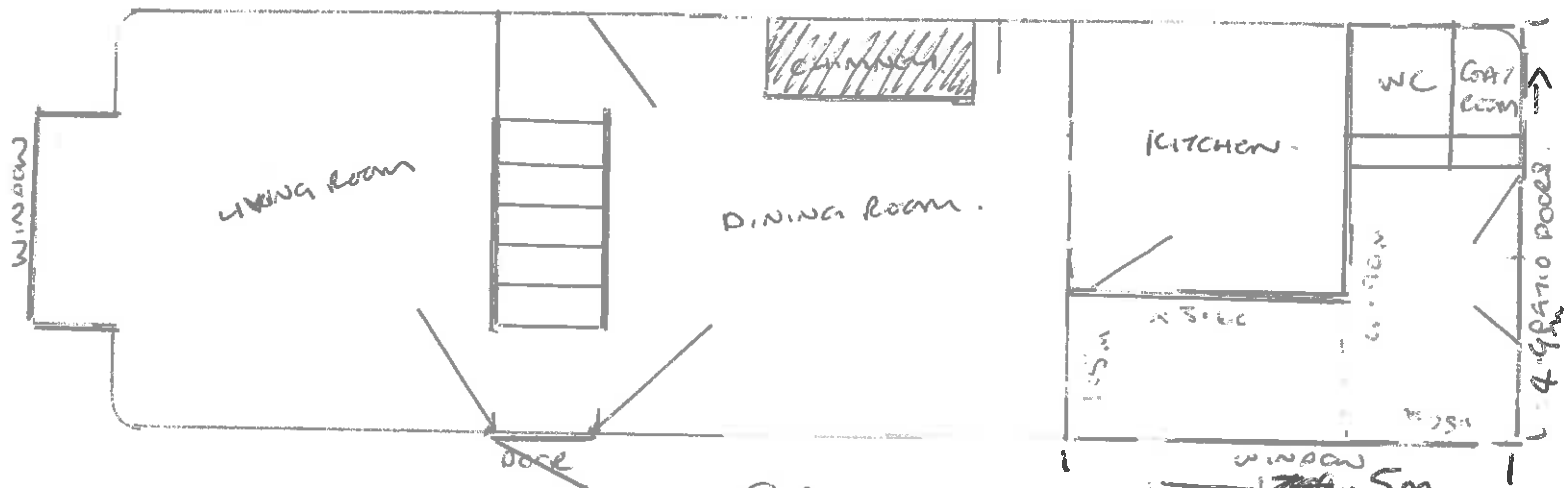

9/ Windows fitted by camp fitter
10/ Electrics by camp fitter.
11/ Plumbing by camp fitter.

12/ renew downstairs conservatory extension on existing foot print. 13.m²,

④ Remove chimney breast.

⑤ Block entrance to kitchen.

⑥ Open up window in dining room to create entrance to kitchen.

⑦ Remove side kitchen wall into kitchen/porch, installing R.I.J.

⑧ Remove stair walls to make open living dining room.