This drawing is copyright and may not be reproduced in whole or part without written authority.
The Harris Group Ltd does not accept liability for any deviation from our drawings or specifications.
Do not scale off this drawing.

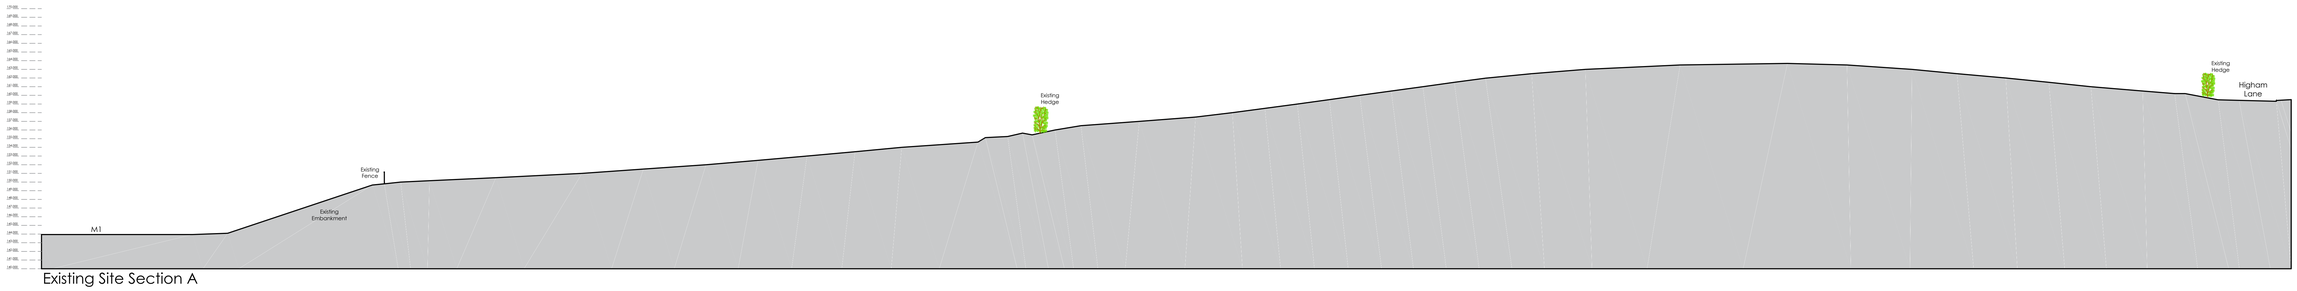

Existing Site Section A

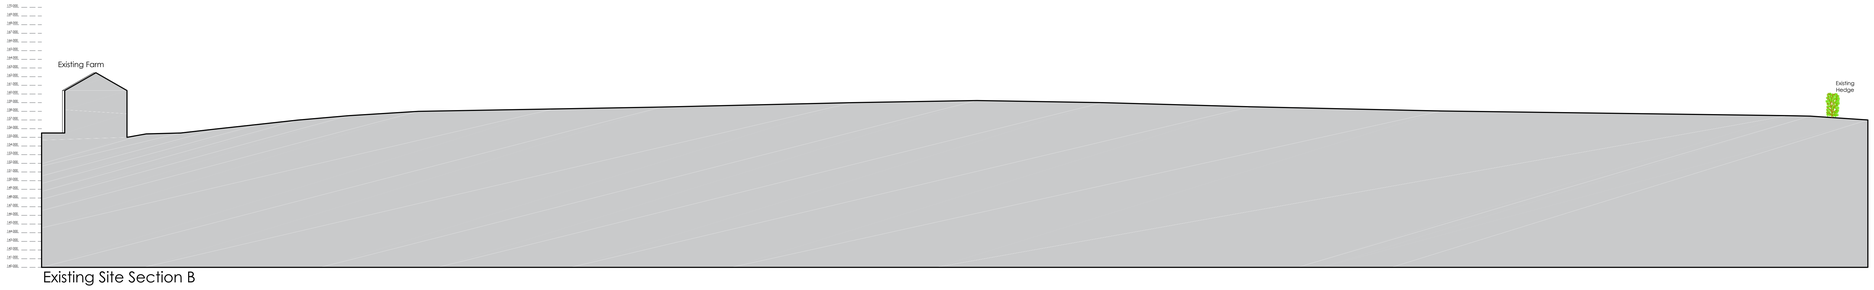

Existing Site Section B

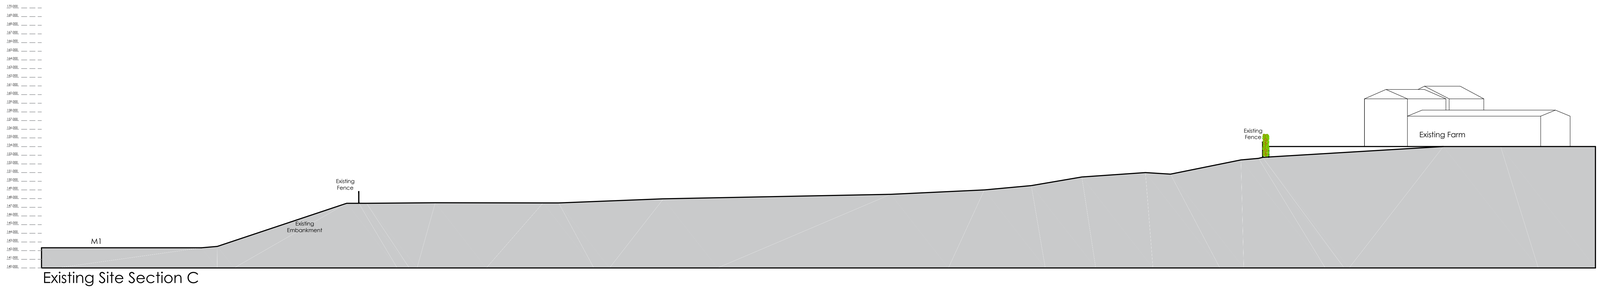

Existing Site Section C

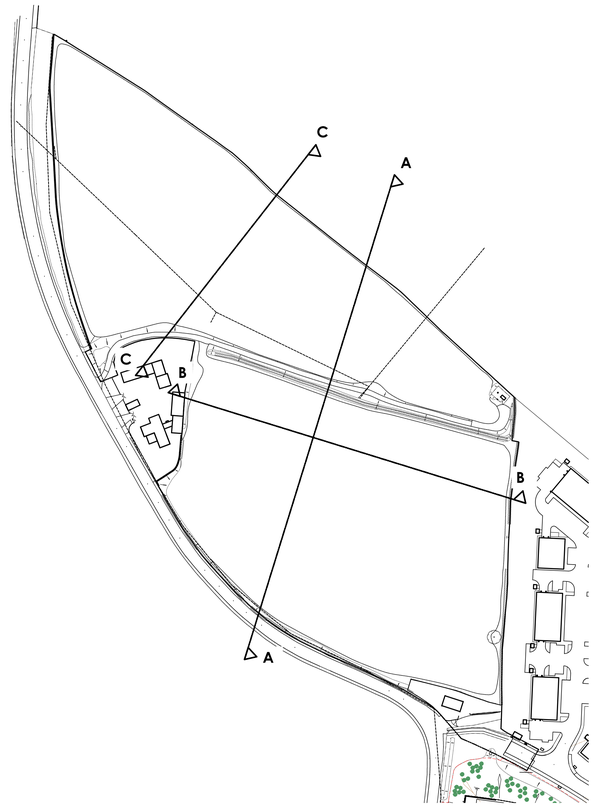

0 2.5 5 7.5 10 12.5m
SCALE 1:250

Note:
Information is based on OS map and received information .
Assumed site boundary and site constraints subject to confirmation.
All Legal easements and extent of existing underground services locations are subject to confirmation.

Rev	Date	Description	Rev By	Chk'd By
	dd/mm/yy			

Project Title	PROPOSED INDUSTRIAL DEVELOPMENT Capitol Park Junction 37 M1 Higham Lane Barnsley
Client	STERLING CAPITOL PLC
Status	OUTLINE PLANNING
Scale	1:250 — Drawing Size A0
Date	01.2019 — Drawn By NBB — Checked PSM
Drawing Title	EXISTING SITE SECTIONS
Job-Dwg No	11138A-103 — Rev -

2 St. Johns North,
Wakefield, WF1 3QA
T. 01924 291800

Canvas Warehouse, 77 Dale Street,
Manchester, M1 2HG
T. 0161 2368555

The Old Rectory, 79 High Street,
Newport Pagnell, MK16 8AB
T. 01908 211577

101 London Road,
Reading, RG1 5BY
T. 0118 950700

10 Gees Court, St Christophers Place,
London, W1U 1JJ
T. 0207 4091215

THE HARRIS PARTNERSHIP
ARCHITECTS
www.harrispartnership.com

CAD file reference J:\11001-12000\11138A\17.0 Drawings\100 Series-Planning