
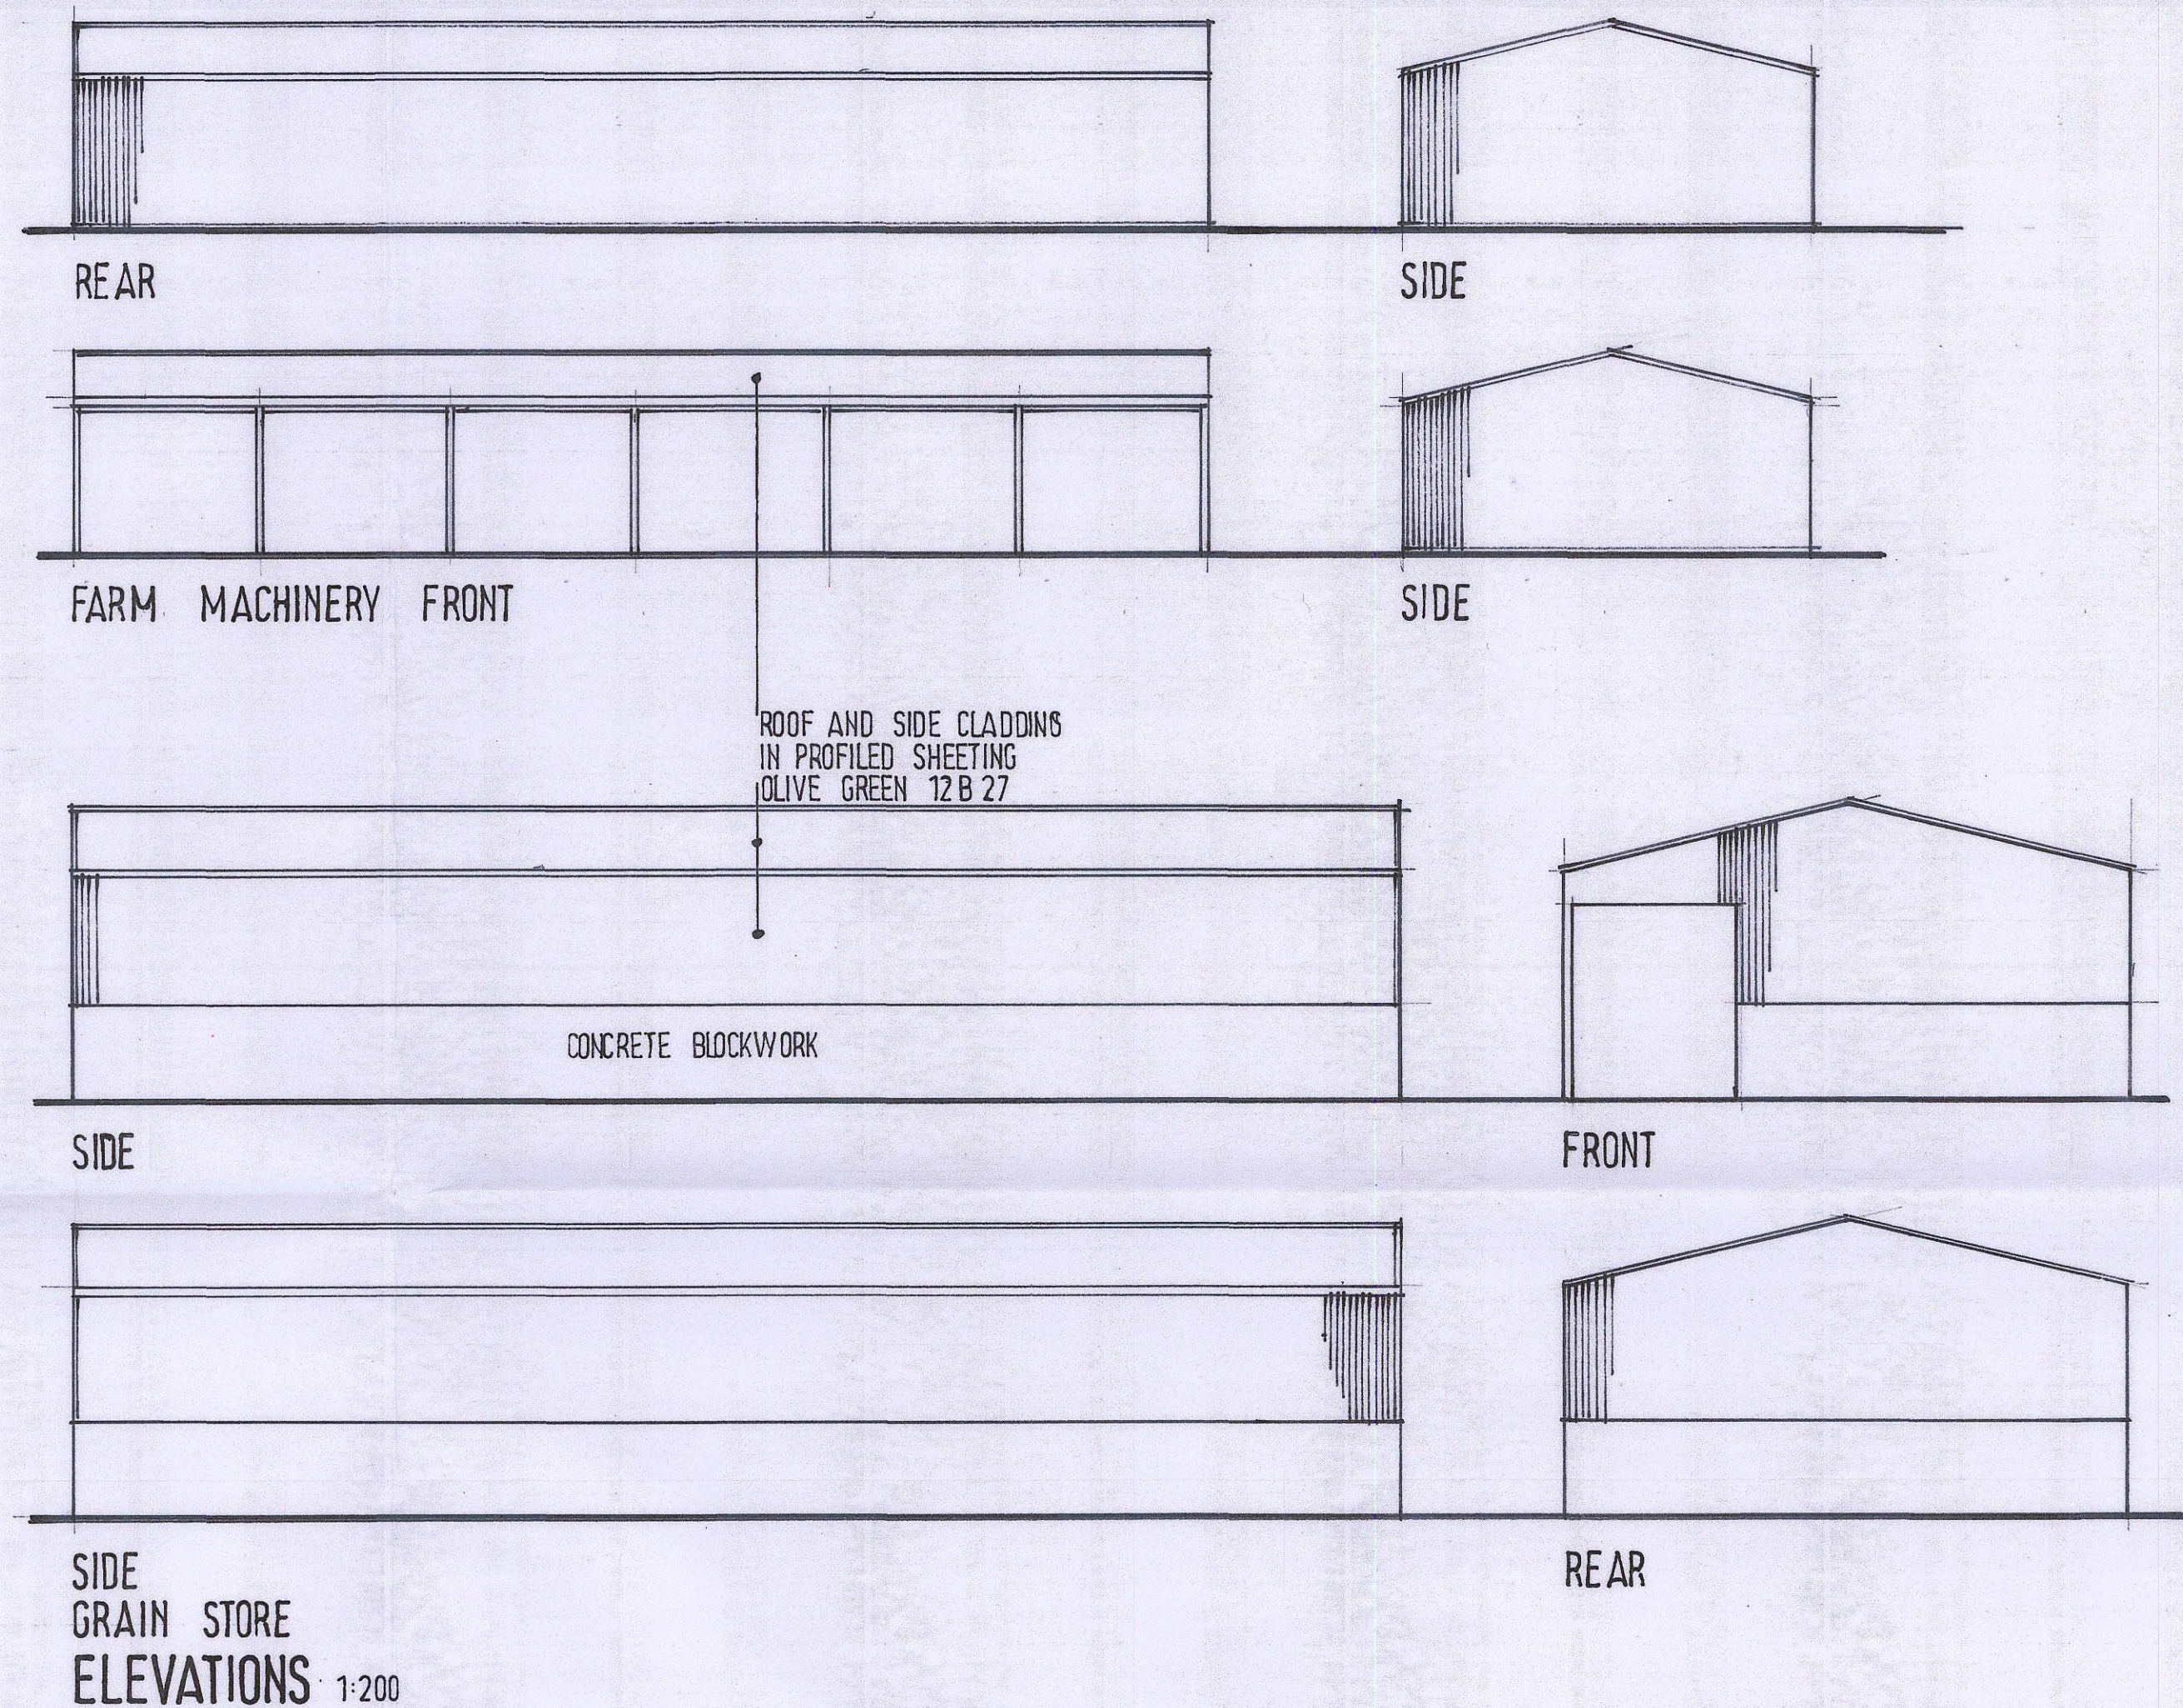


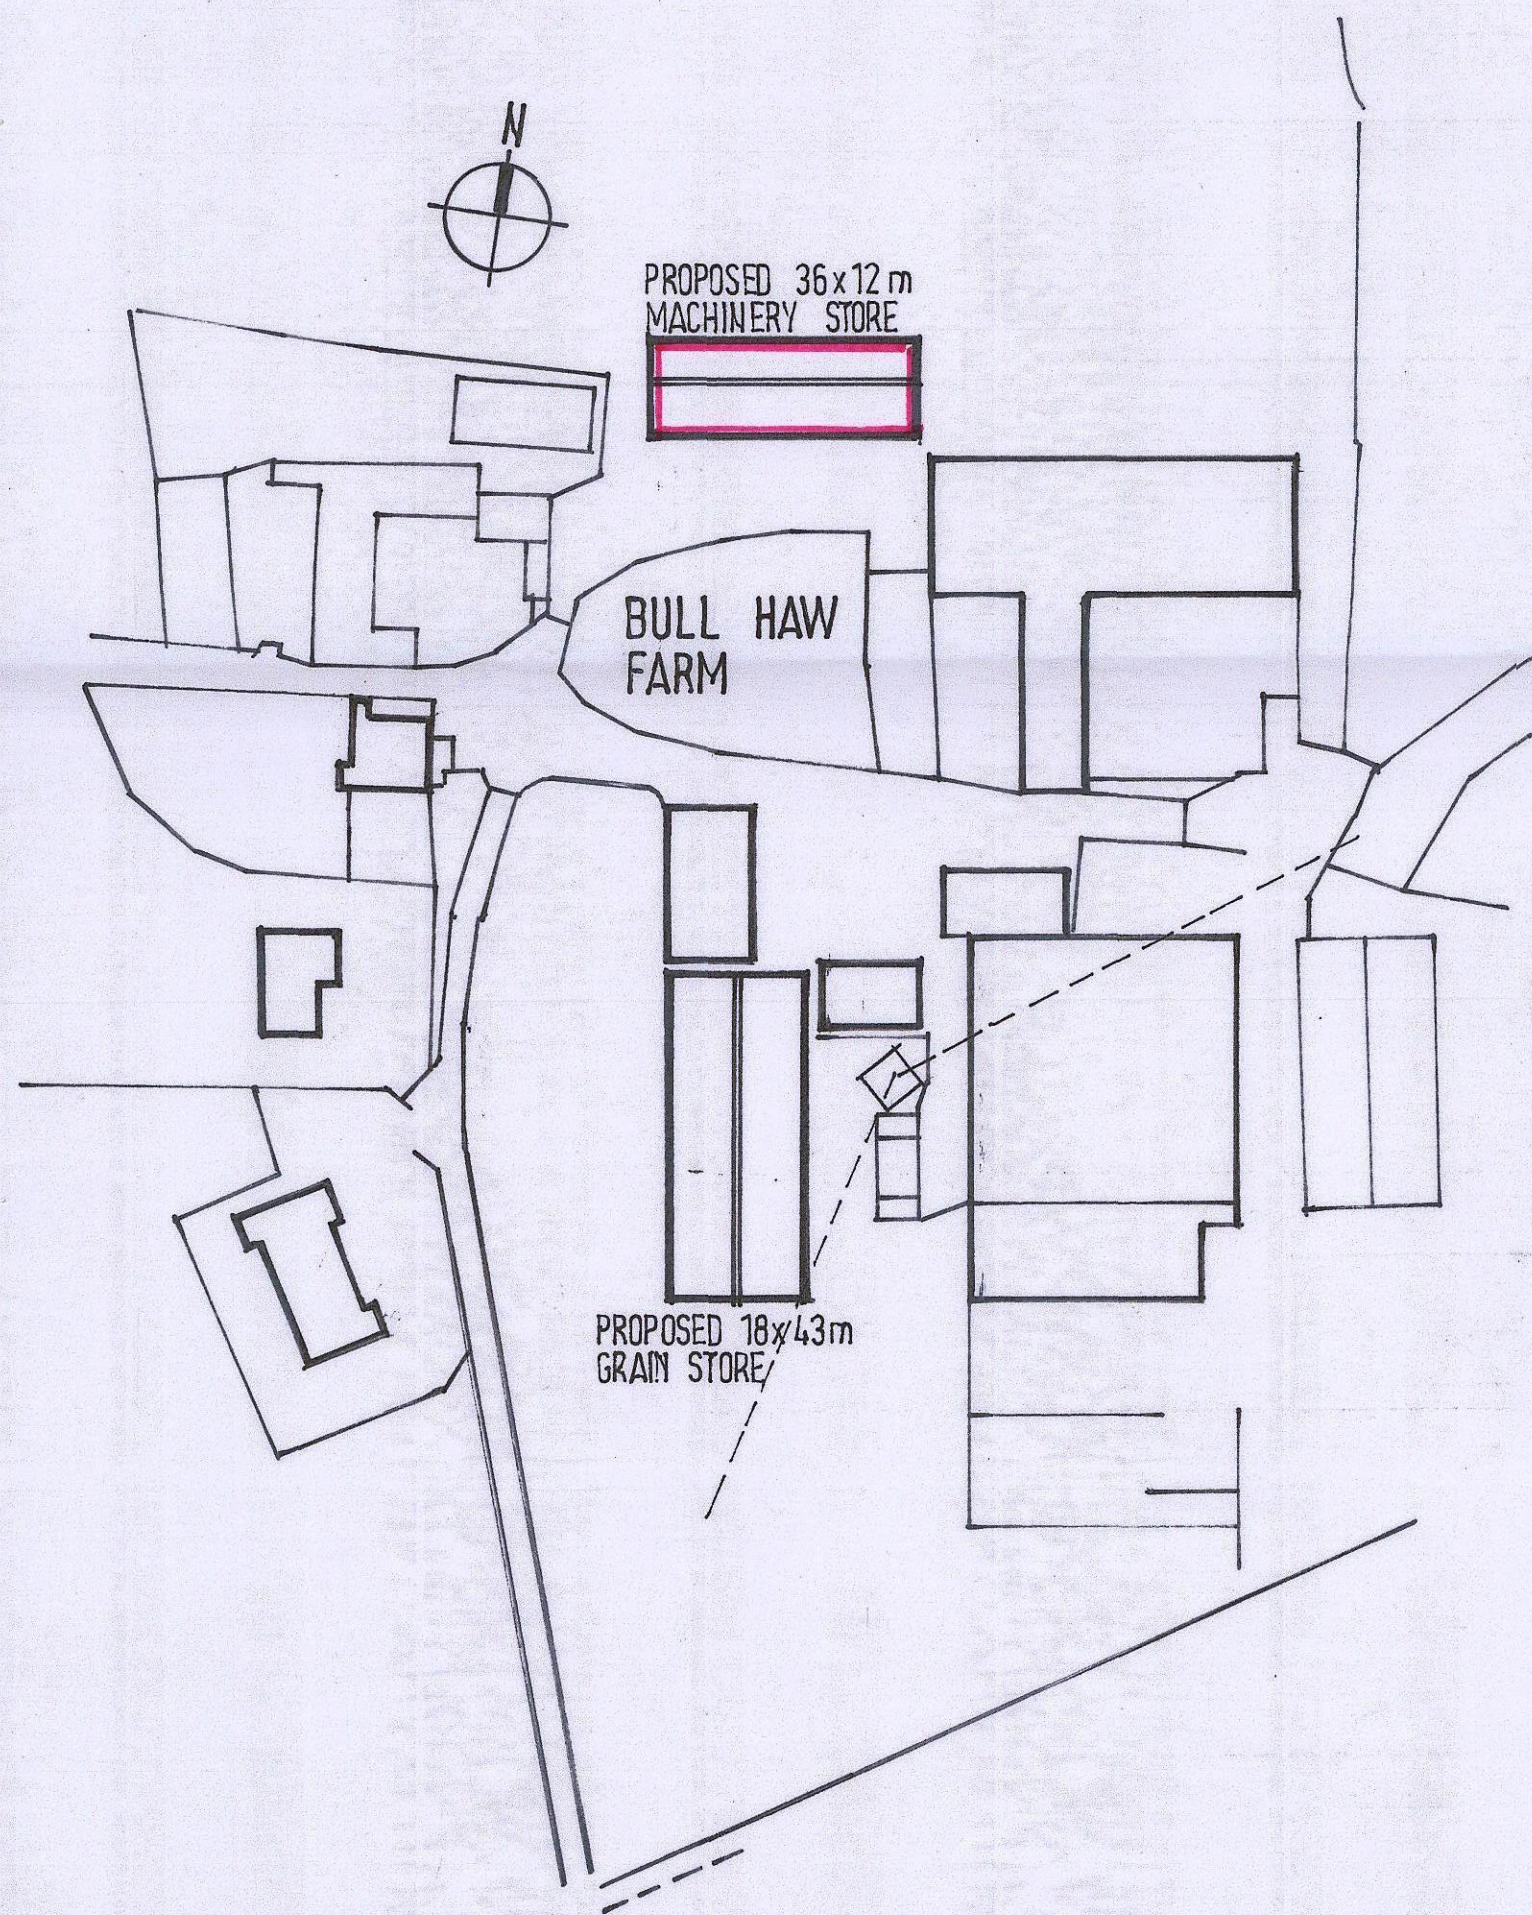


MR P PENROSE

BULL HAW FARM
SILKSTONE
BARNLEY
S75 4NJ

PROPOSED AGRICULTURAL
BUILDINGS

B D S

BUILDING DESIGN SERVICES
15 HUNTERS AVE BARNLEY
TEL 01226 733224

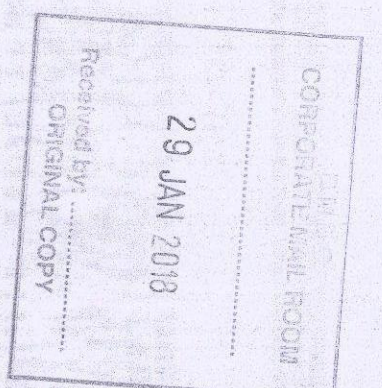

DWA NO 4/2/11