
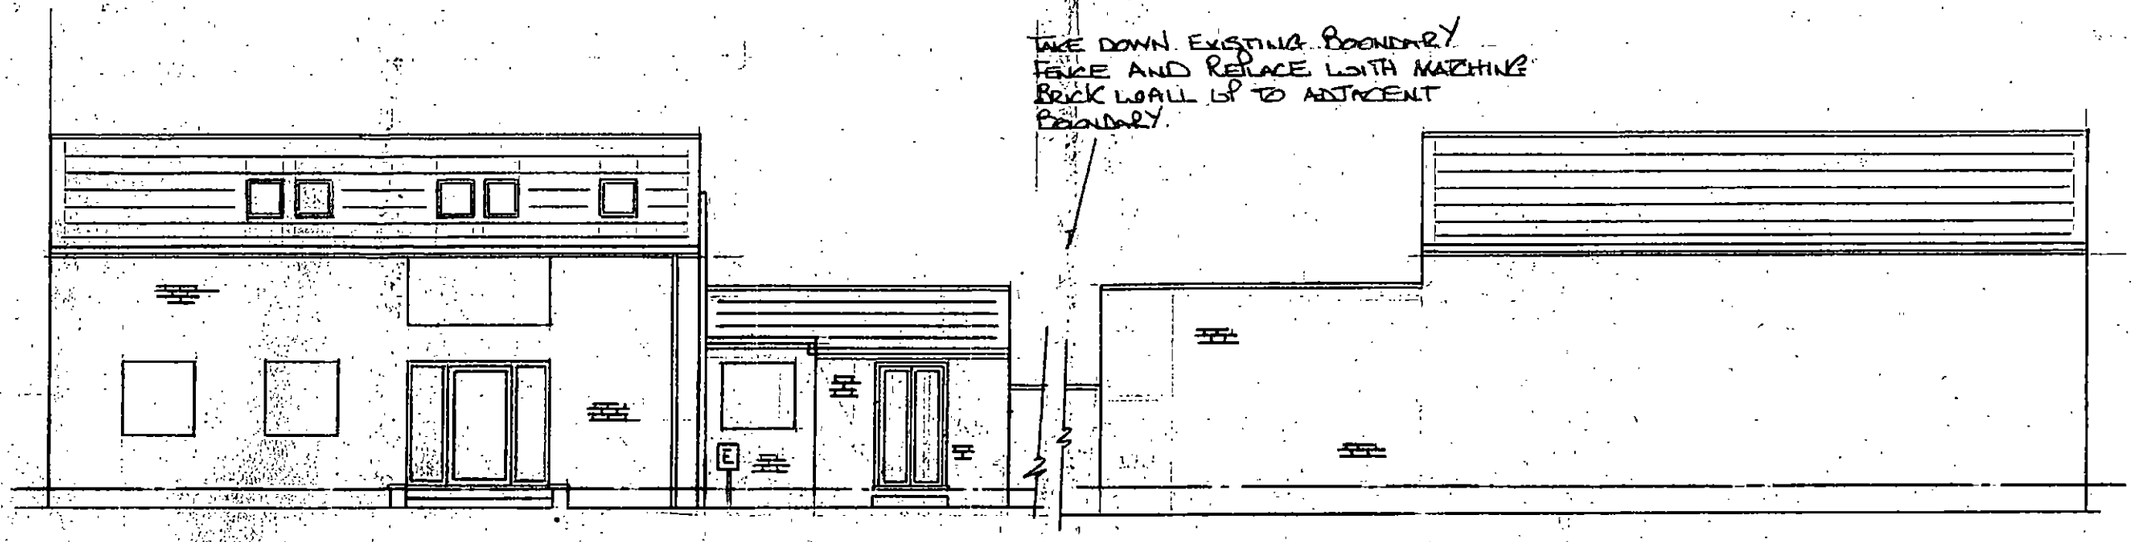


PROPOSED FRONT ELEVATION


PROPOSED REAR ELEVATION

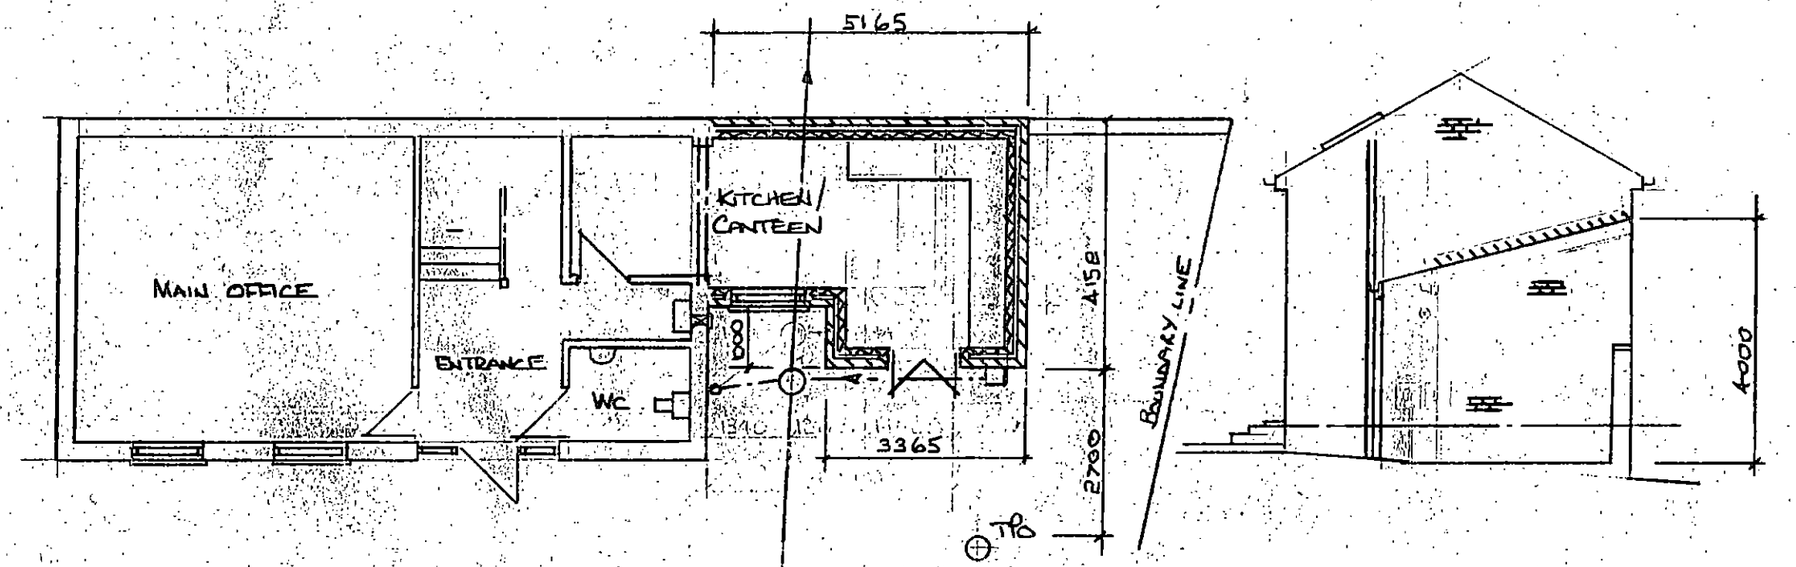


PROPOSED GROUND FLOOR PLAN

PROPOSED SIDE ELEVATION


1:100

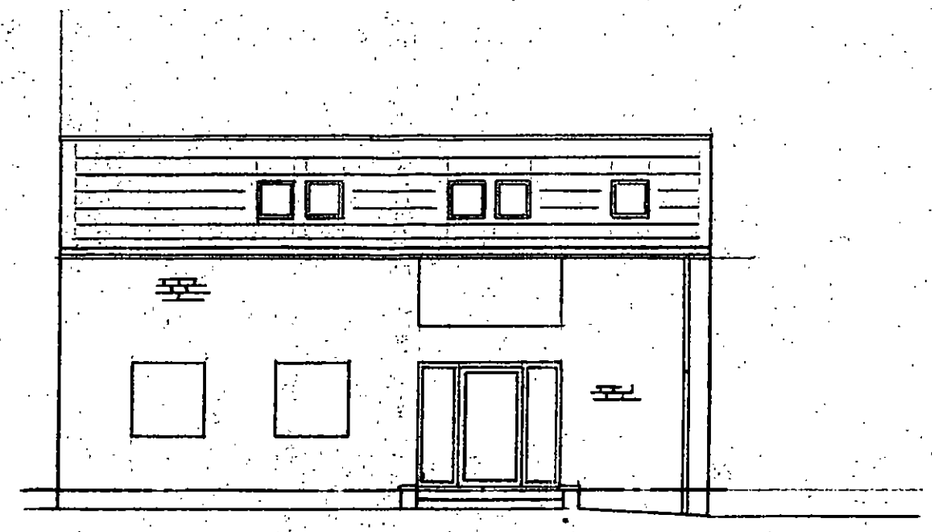


EXISTING FRONT ELEVATION

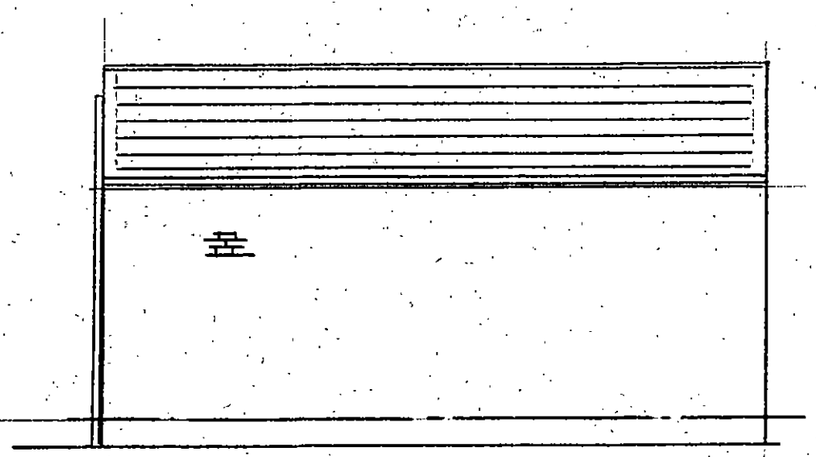

EXISTING REAR ELEVATION

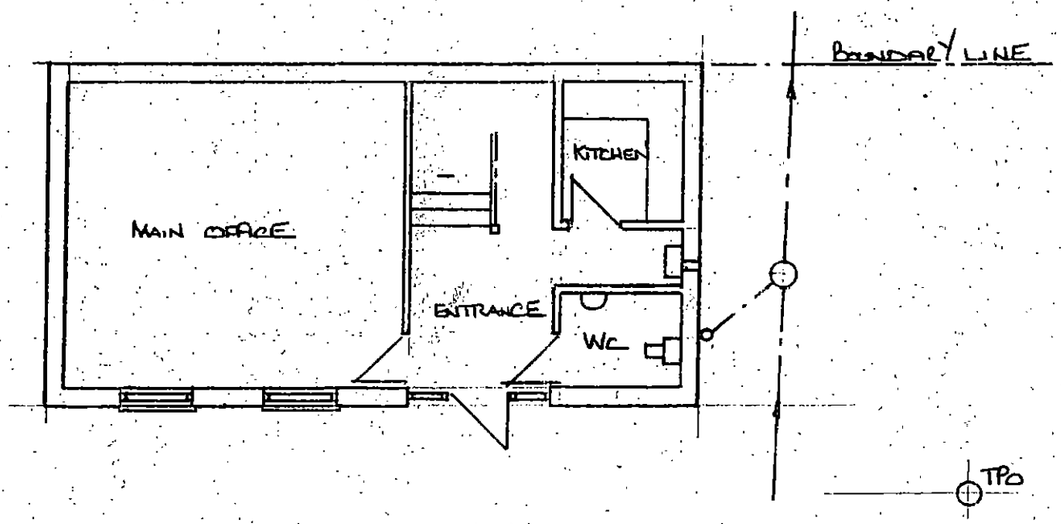

EXISTING GROUND FLOOR PLAN

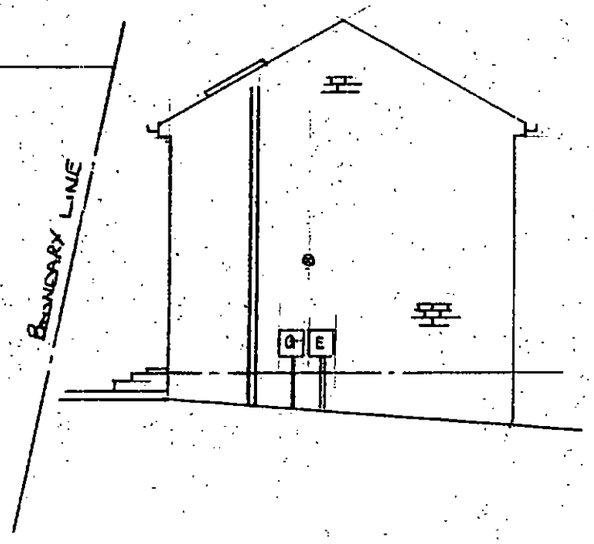

EXISTING SIDE ELEVATION

PROPOSED SINGLE STOREY KITCHEN/CANTEEN EXTENSION HERITAGE HOUSE, HERITAGE COURT, HEMMINGFIELD, BARNSLEY

1:100