


EXISTING GROUND FLOOR PLAN
SCALE 1:100



EXISTING RIGHT SIDE ELEVATION
SCALE 1:100



EXISTING REAR ELEVATION
SCALE 1:100

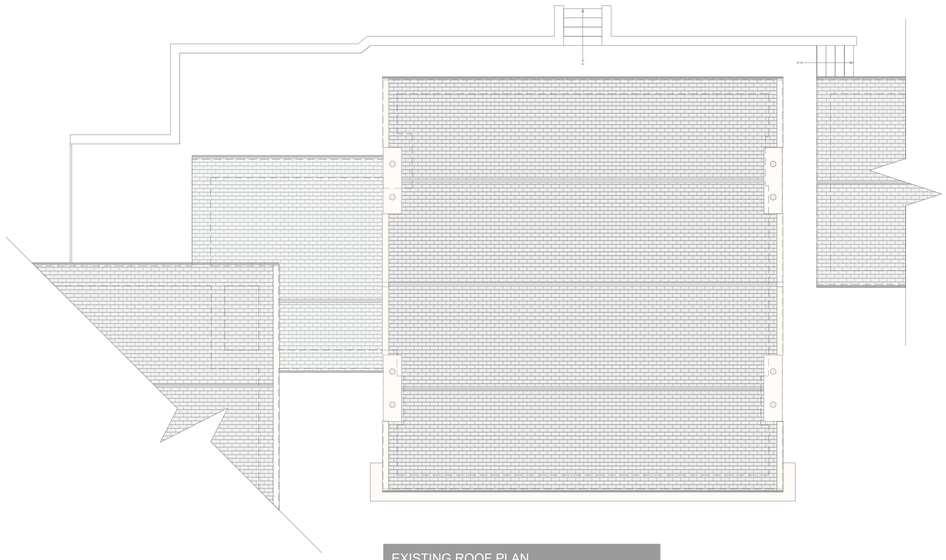

EXISTING ROOF PLAN
SCALE 1:100



EXISTING LEFT SIDE ELEVATION
SCALE 1:100



EXISTING EXTERIOR/STRUCTURAL WALL

PROPOSED INTERNAL STUD WALLS

PROPOSED EXTERIOR WALL
100mm BRICK WORK + 100mm INSULATED CAVITY + 100mm BLOCK

PROPOSED STRUCTURAL ELEMENTS TO ENGINEER SPECIFICATION AND DETAILS

© Copyright

PYRAMID ARCHITECTURAL DESIGN

WEBSITE:
WWW.PYRAMIDDESIGNS.CO.UK

DRAWN BY: TB

CHECKED BY: BW

EMAIL: INFO@PYRAMIDDESIGNS.CO.UK

TEL-01642 280 339

ADDRESS: THE HALL, CHURCH LANE, HIGH HOYLAND, BARNSLEY.

CLIENT NAME: ANTHONY MASSOVRAS.

PROJECT: INTERNAL RECONFIGURATION AND SWIMMING POOL BUILDING TO REAR.

DRAWING:

EXISTING DRAWINGS
- GROUND FLOOR PLAN
- ROOF PLAN
- ELEVATIONS
- 1:500 SITE PLAN

ALL RIGHTS RESERVED.
THIS DRAWING MUST NOT BE REPRODUCED WITHOUT PERMISSION.
DO NOT SCALE OFF DRAWINGS.
ALL DIMENSIONS TO BE CHECKED BY CONTRACTOR ON-SITE.
CONSTRUCTION MUST ONLY COMMENCE ONCE PLANNING, BUILDING CONTROL AND ANY OTHER RELEVANT APPROVALS HAVE BEEN OBTAINED.
IT IS THE RESPONSIBILITY OF THE OWNER TO ENSURE APPROVALS HAVE BEEN GRANTED.
ANY DISCREPANCIES MUST BE REPORTED TO THE ARCHITECT, SURVEYOR, ENGINEER OR RESPONSIBLE PERSON IMMEDIATELY.
THE CONTRACTOR IS RESPONSIBLE FOR ENSURING COMPLIANCE WITH THE CDM REGULATIONS AND MANDATORY H&S ON SITE PRECAUTIONS.
THE CLIENT/BUILDING OWNER MUST OBTAIN THE NECESSARY PARTY WALL AGREEMENTS PRIOR TO COMMENCING WORKS ON SITE

SCALE :1-200@A1
DATE: 07/02/22
DWG NO = 01

