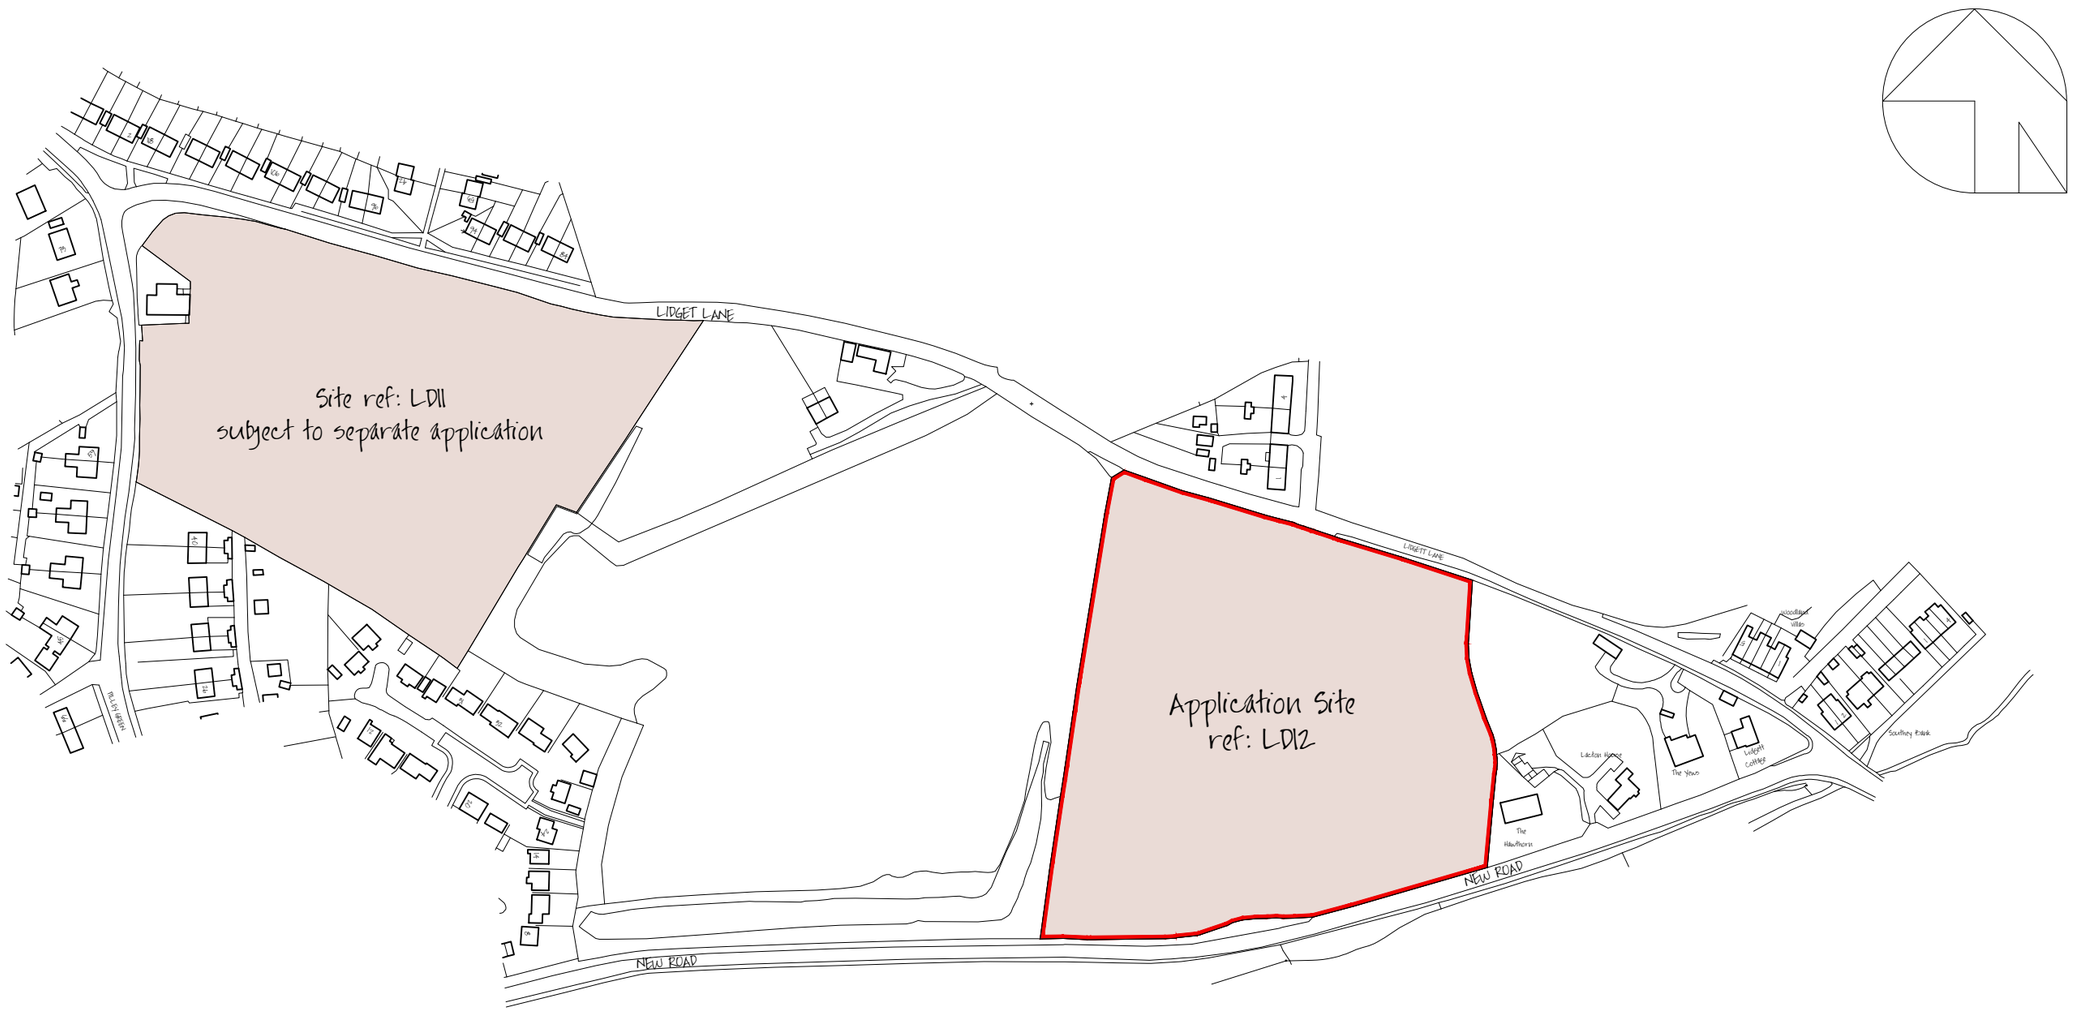


Ordnance Survey Crown Copyright. All rights reserved. Licence number 100020449

40m 80m 160m

1:2500 on A3

Client	the Wortley Group	Scale	1:2500 on A3	Dwg No	13/091-02
		Date	Aug 2013		
Job	proposed residential development New Road, Pilley				
Title	Context Plan				

MPJ DESIGN ASSOCIATES Ltd
4 CHURCH STREET
BARLBOROUGH
CHESTERFIELD. S43 4EP

tele: 01246 819259
mob: 07841 353141
martynpjones@btinternet.com

MPJ DESIGN