



EXISTING ELEVATION A

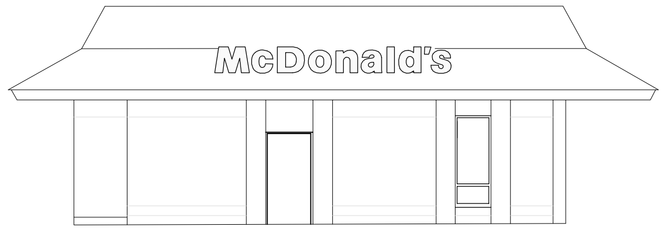


EXISTING ELEVATION B

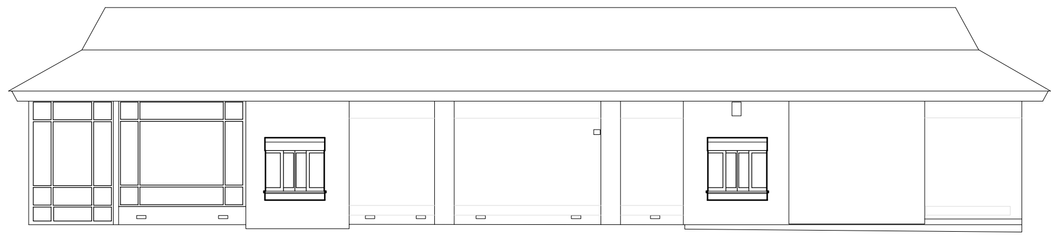


EXISTING ELEVATION C




EXISTING ELEVATION D

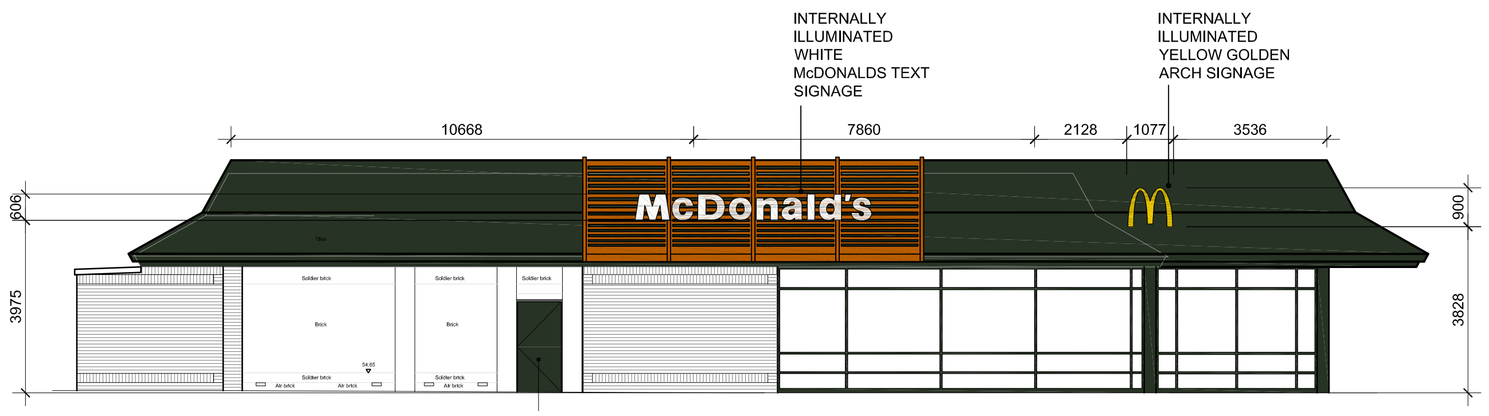

PROPOSED ELEVATION A

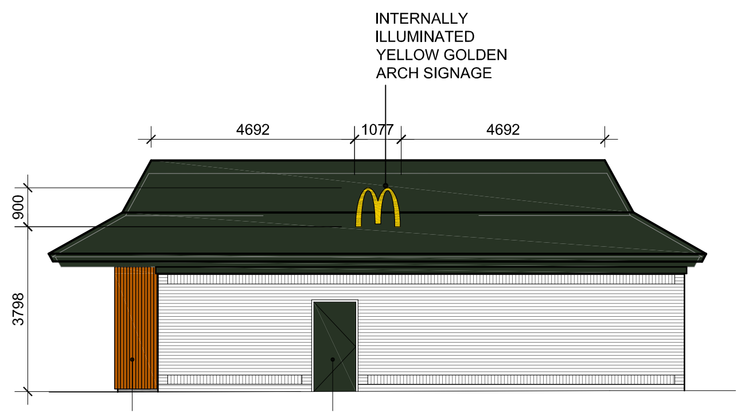

PROPOSED ELEVATION B

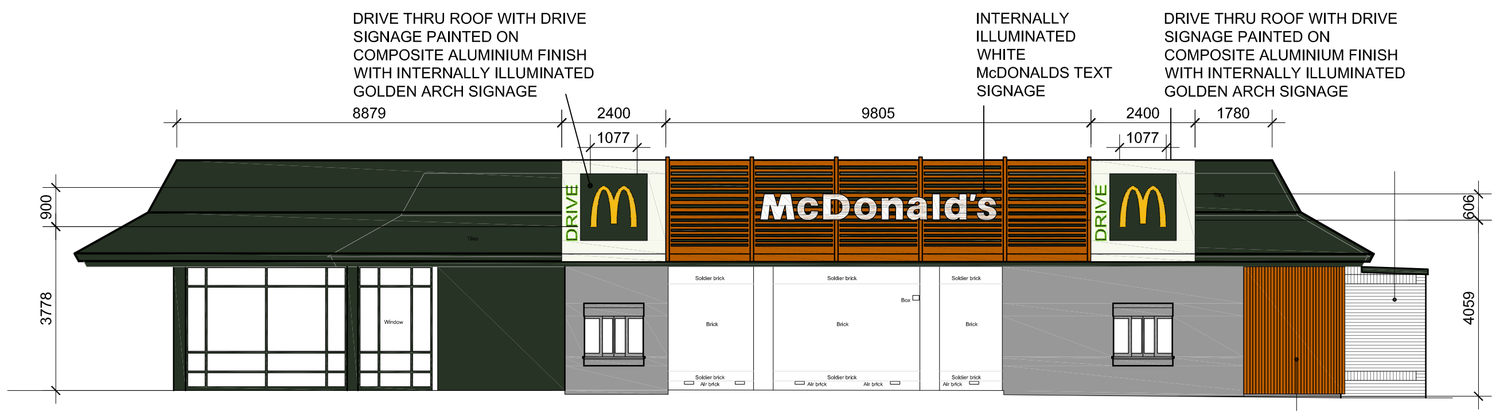

PROPOSED ELEVATION C



PROPOSED ELEVATION D

PROPOSED ELEVATIONS ADVERTISEMENT 1:100

SCALE BAR

0 5 10m

SITE SIGNAGE SCHEDULE

ADVERT REF	QTY	SIZE (mm)	MATERIALS	COLOUR	HEIGHT (mm) ABOVE GROUND	EXTENT (mm) OF PROJECTION	HEIGHT (mm) OF TEXT	ILLUMINATION
Sign 5	3	5450W x 100D x 606H	White acrylic "McDonald's" text roof mounted signage. Relocated	White	Refer to Elevations	N/A	606	(STATIC - Max. 600cd/m²)
Sign19	4	1077W x 100D x 900H	Yellow acrylic "Golden Arch" symbol roof mounted signage.	Yellow	Refer to Elevations	N/A	900	(STATIC - Max. 600cd/m²)

KEY PLAN

North

AEW Architects
Century Buildings
St. Mary's Parsonage
Manchester M3 2DD
t. +44 (0) 161-214 4370
f. +44 (0) 161-214 4371

Notes:
All drawings to be read in conjunction with all other drawings as noted on issue sheet.

Elevations based on Glanvilles survey drawing no. MD8120446/302 - May 2012

REV.	DATE.	DRAWING REVISIONS.	BY.	CHECKED
-	-	-	-	-

GENERAL NOTES:
All works are to be undertaken in accordance with the Building Regulations and the latest British Standards.
All proprietary materials and products are to be used strictly in accordance with the manufacturers recommendations.
All dimensions to be checked on site prior to construction.

PLANNING

PROPOSED DEVELOPMENT AT
Old Mill Road
Barnsley. S70 2LA

STORE No :-
0464

ON BEHALF OF :-
McDonald's Restaurants Ltd

DRAWING TITLE :-
Existing & Proposed Elevations Advertisements

DRAWN BY	CHECKED BY	DRAWING No.	REV No.
PM	JLS	5051_0464_09	-
SCALE & SIZE: 1:100 @ A1	DATE: JULY 2012		

AEW Architects
Century Buildings
St. Mary's Parsonage
Manchester M3 2DD
t. +44 (0) 161-214 4370
f. +44 (0) 161-214 4371