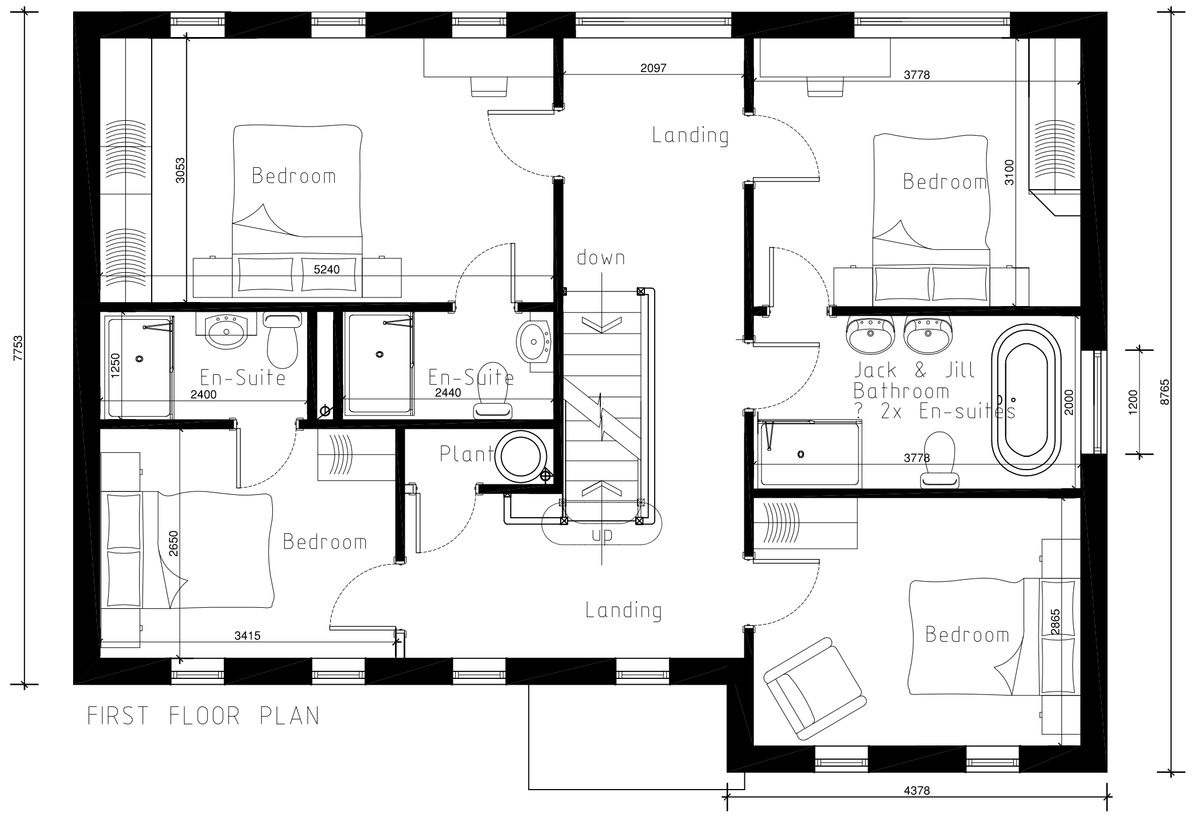

FIRST FLOOR PLAN

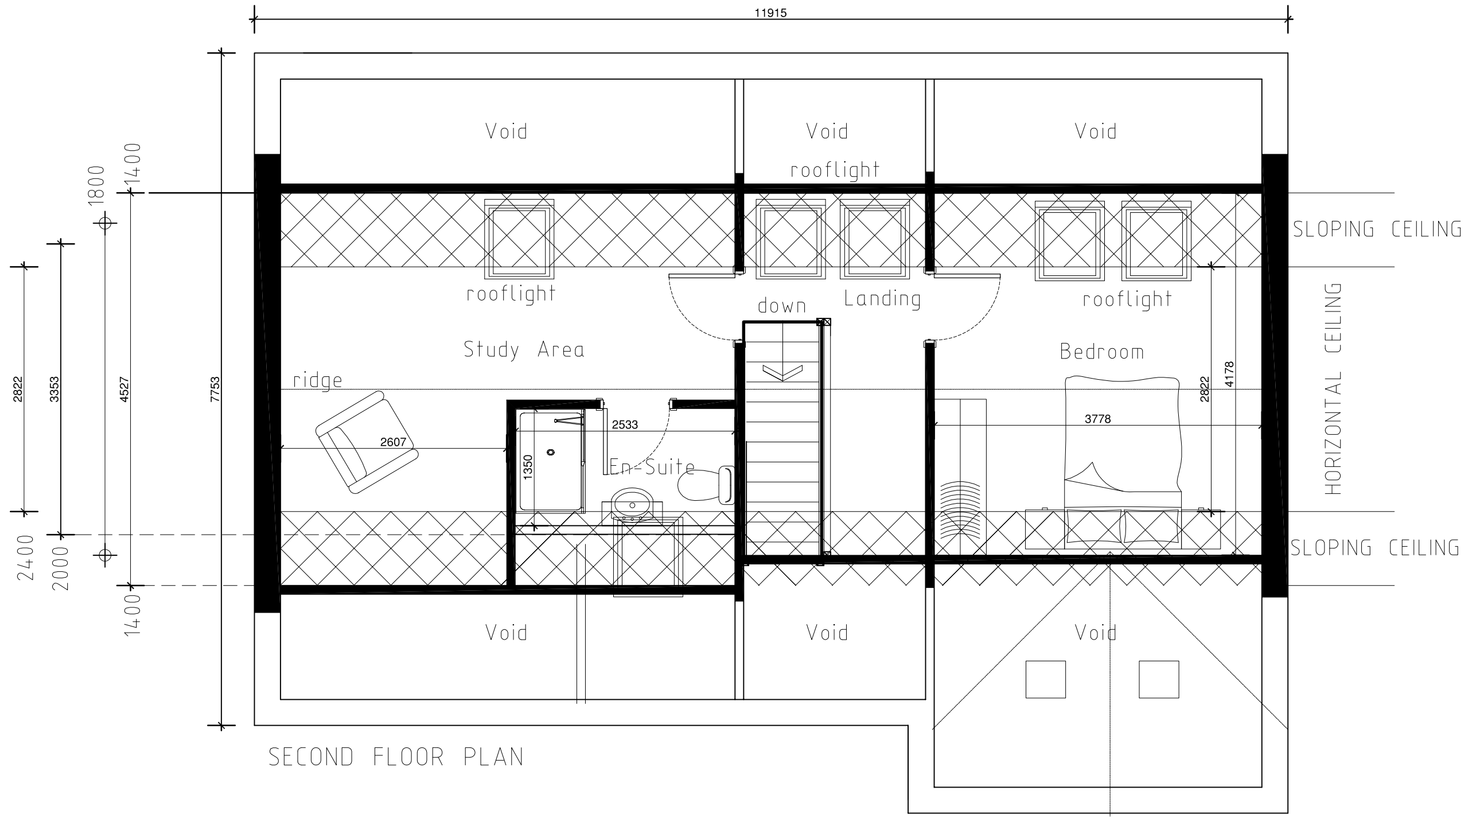

SECOND FLOOR PLAN

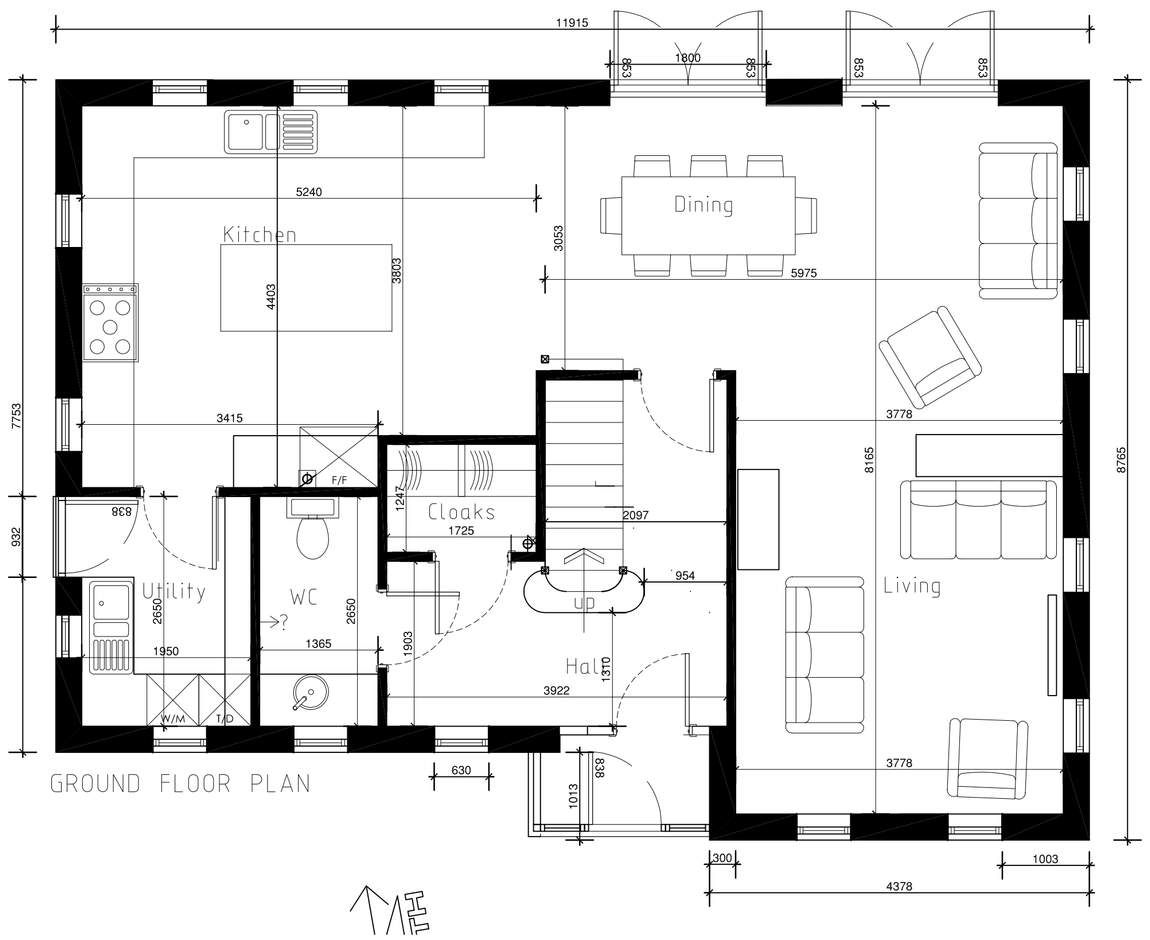

GROUND FLOOR PLAN

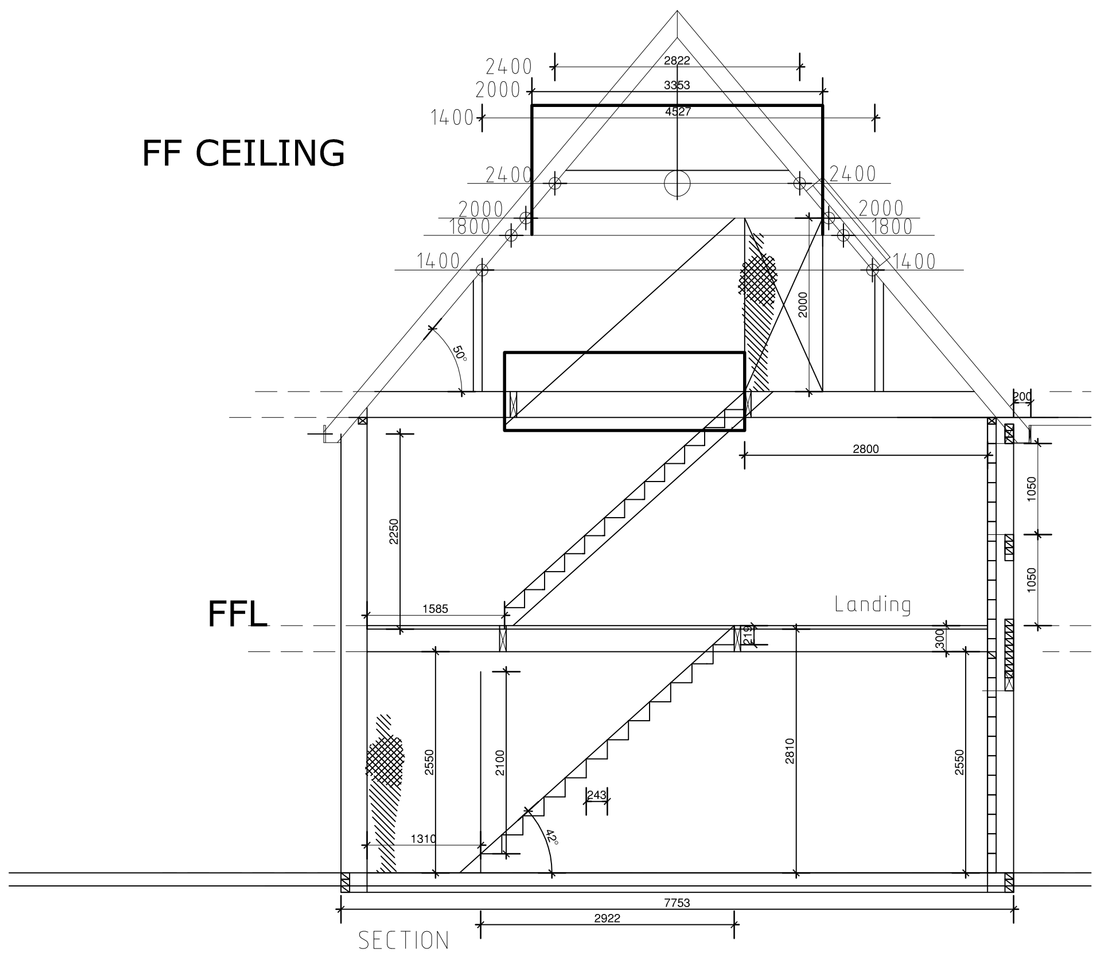

SECTION

Plot 4

NOTES

ORIGINAL A1

© 2006. Copyright of this drawing is held with Freeman Consultancy.
This drawing is not to be scaled from and is to be read in conjunction with all Architects' and Engineers' drawings.
Site dimensions are to be taken before work commences.
Discrepancies are to be reported to Freeman Consultancy.

CLIENT

Mr Dean Green

PROJECT

Plot 4
Off Lowfield Farm Close
Bolton on Dearne

DRAWING

Floor Plans and Section

CONSULTANT

freeman consultancy

CONSULTING ENGINEERS
BUILDING SURVEYORS
ARCHITECTURAL DESIGNERS

Rockingham House, 92 Church Street, Swinton, Rotherham, S. Yorks S64 8DQ
TEL: 01709 578078 FAX: 01709 578153
Website: www.FreemanConsultancy.co.uk

CONSULTANT No	SCALE	DATE	DRAWN	CHECKED
	Var	Feb. 21	RF	RAF

PROJECT No	DISCIPLINE	DRAWING No	STATUS	REV
FC/Green Plan 2021.		03		