




Wall Piece 6E

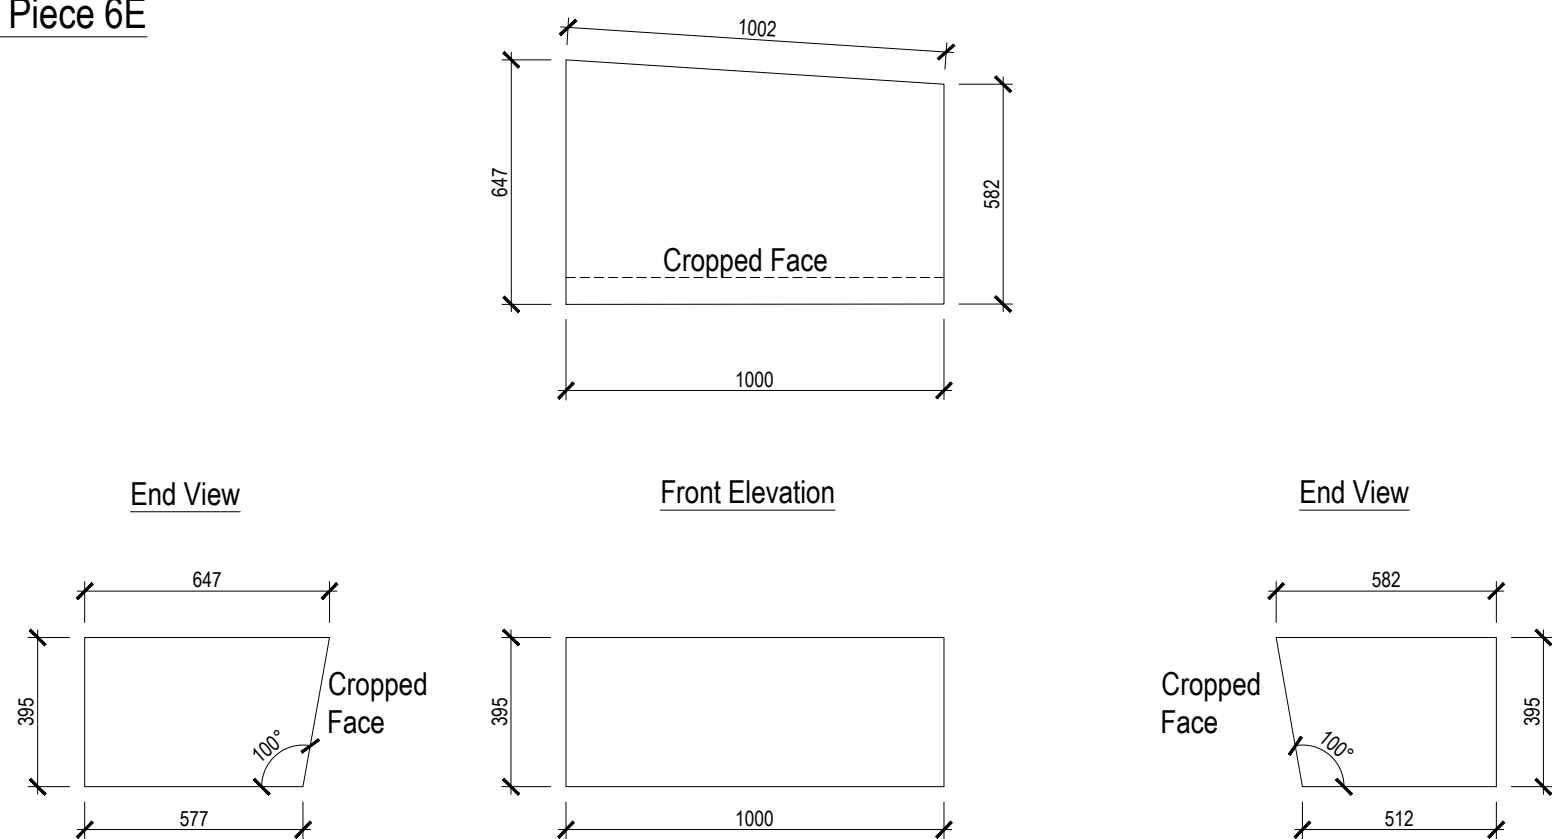


Wall Piece 6F

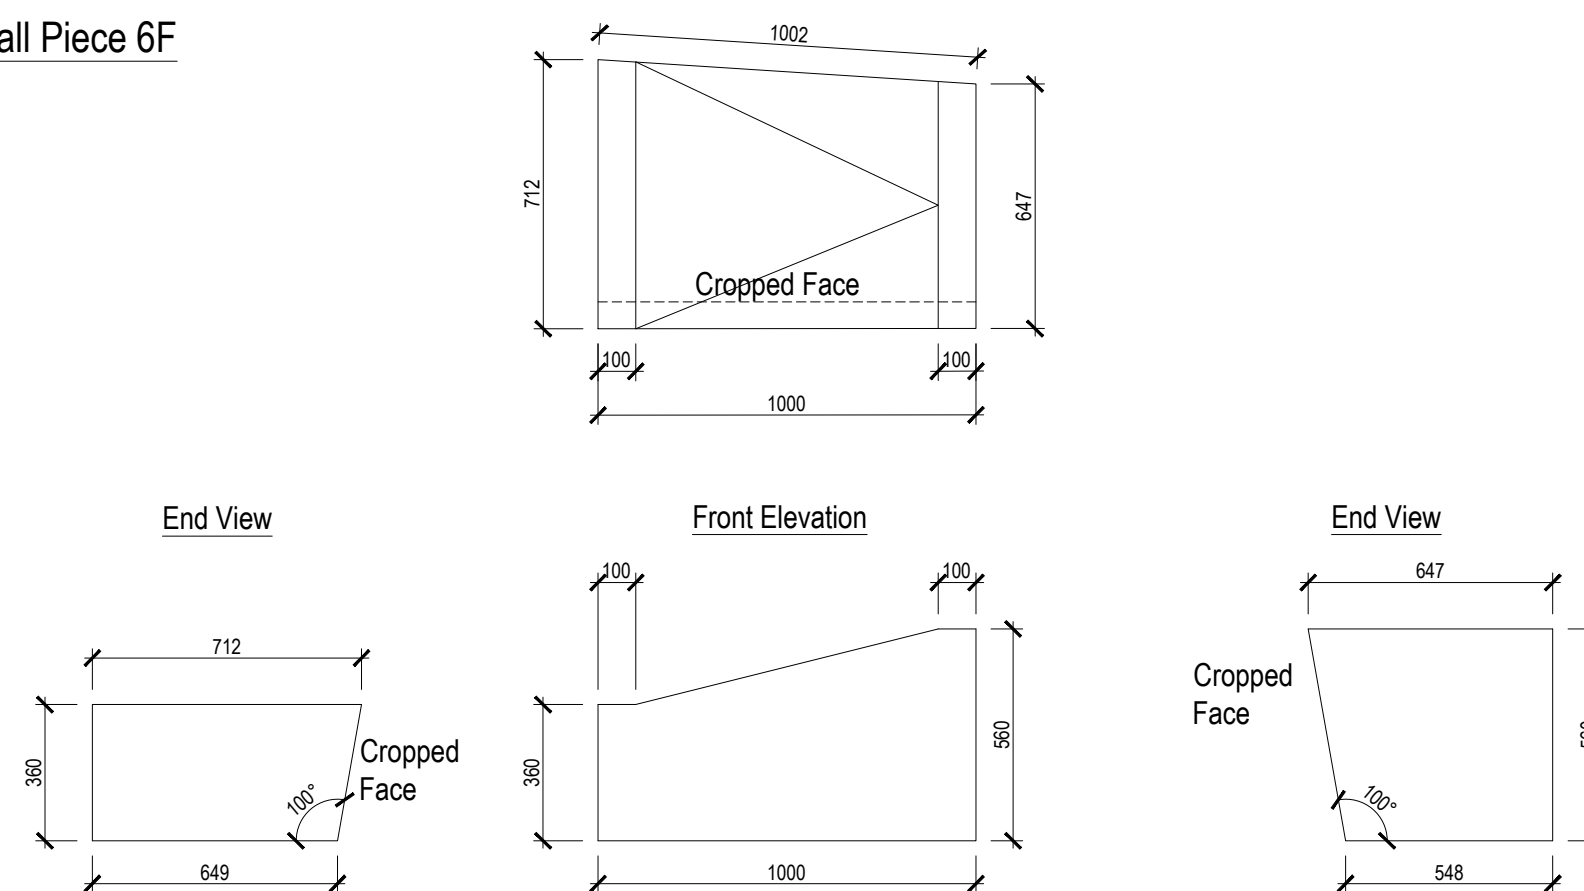


Wall Piece 6G

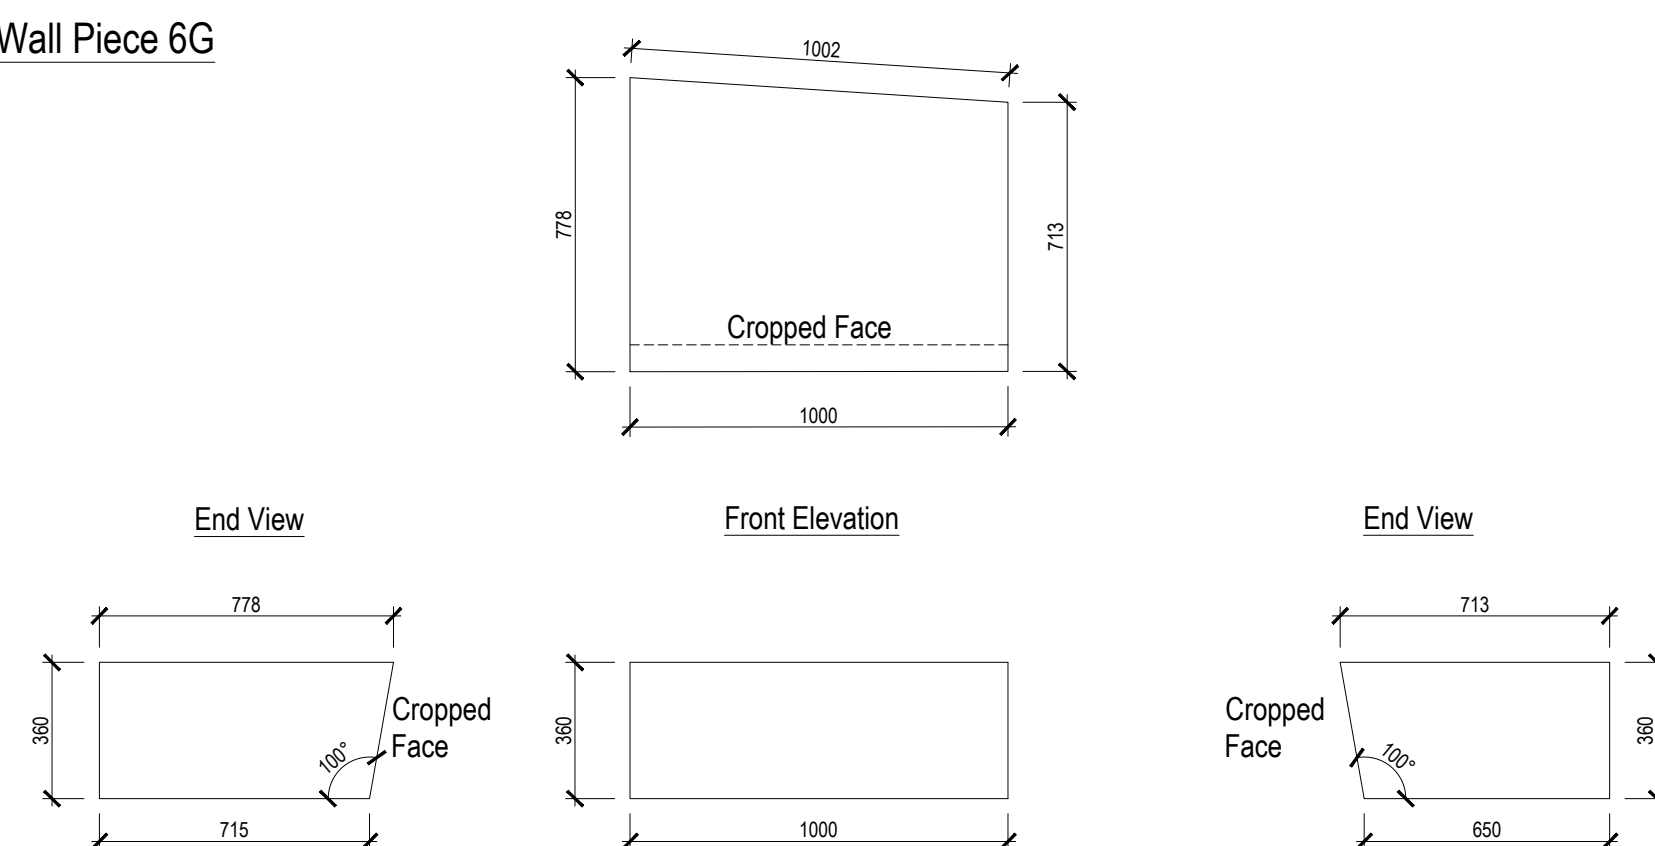


Wall Piece 6H

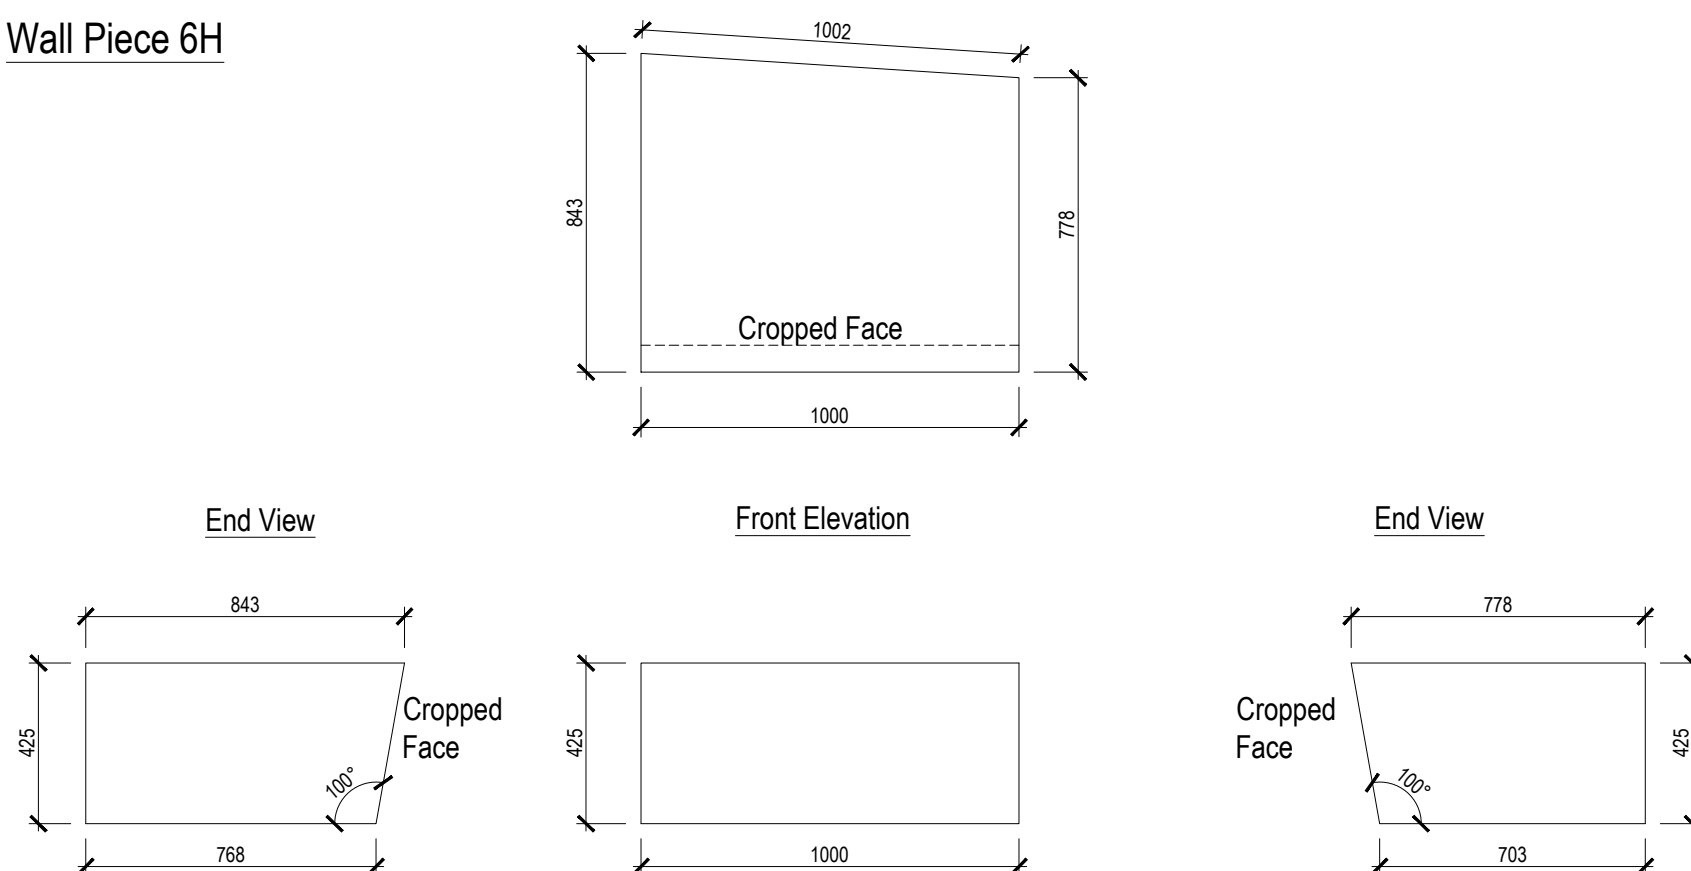


Wall Piece 6l

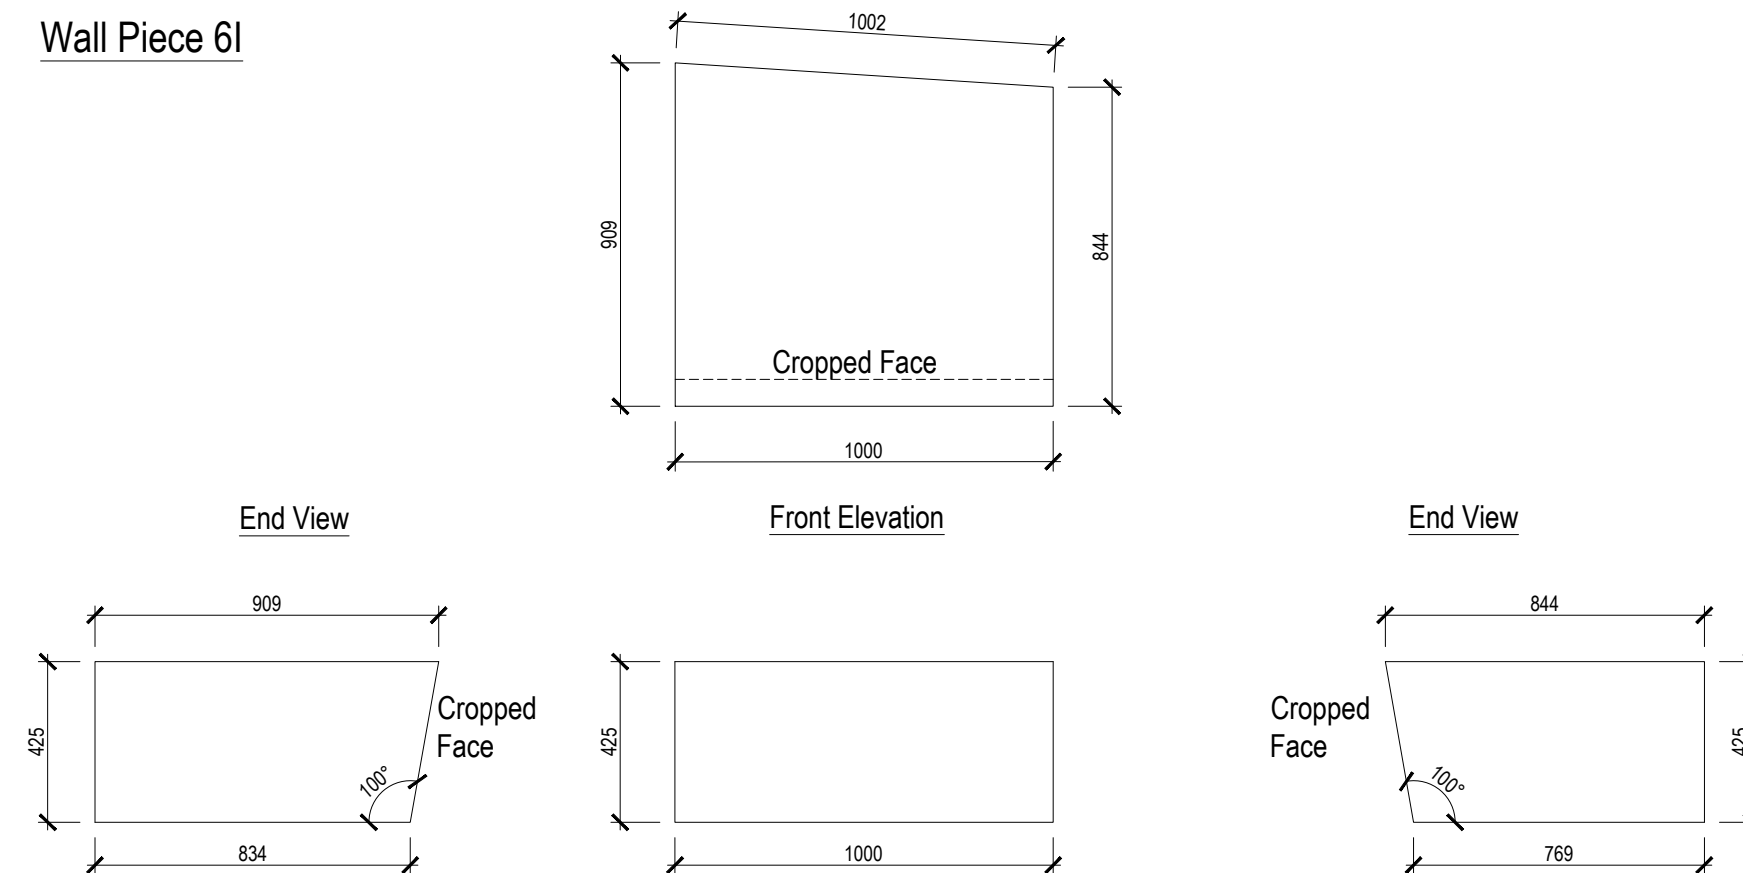


Wall Piece 6J

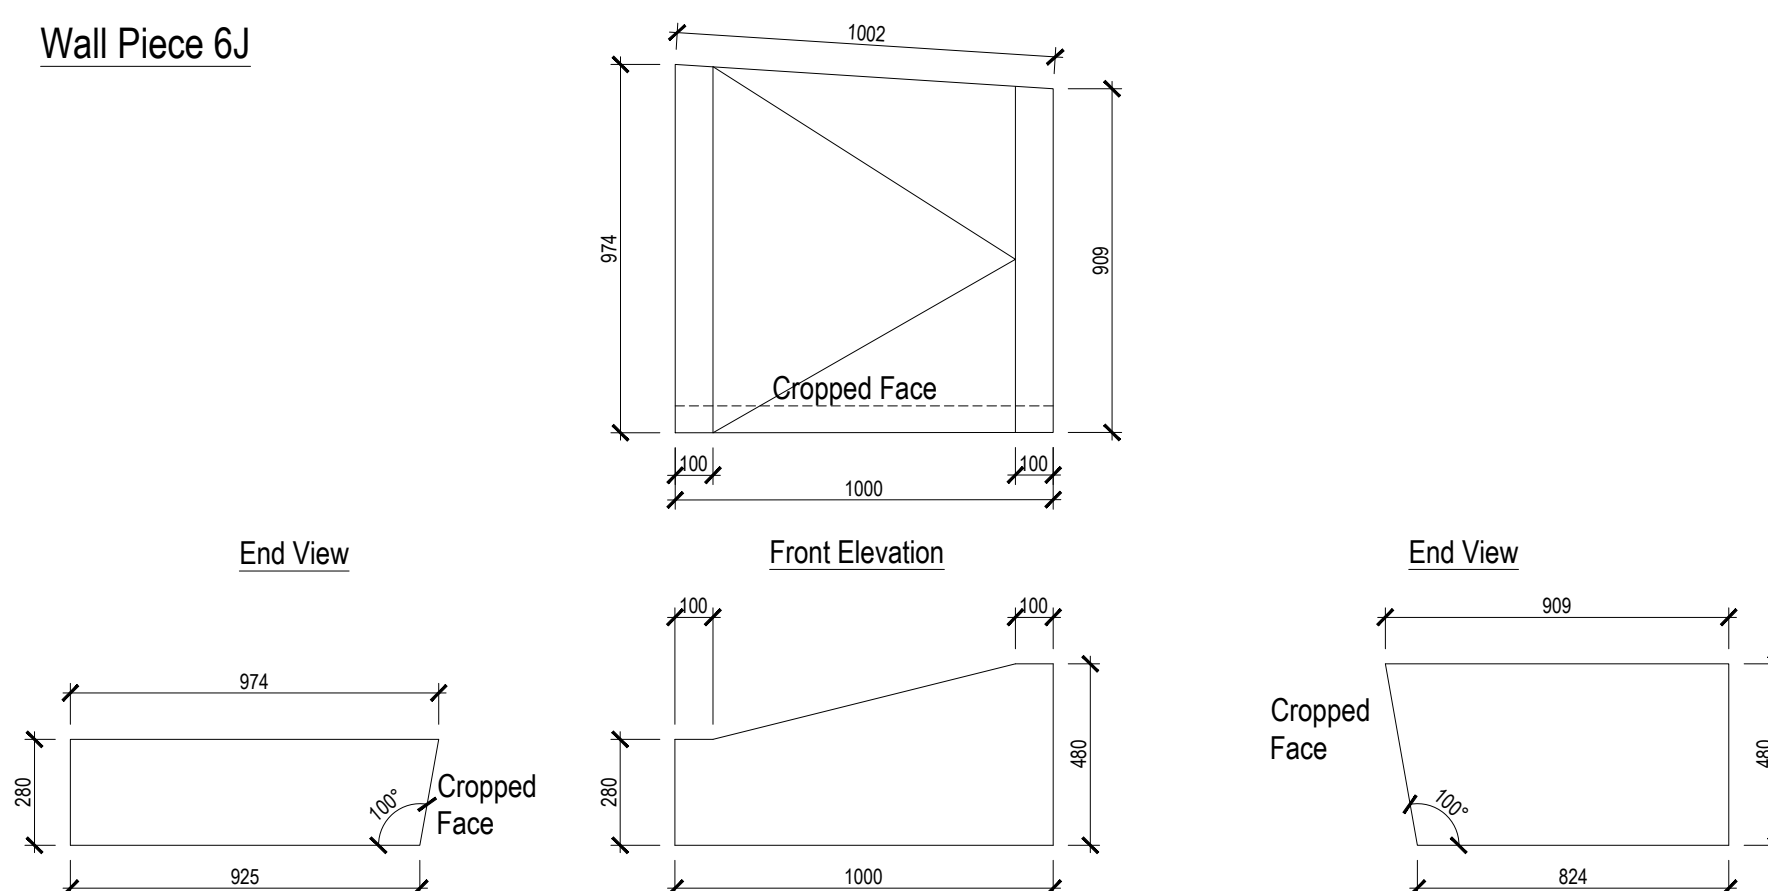

Wall Piece 6K

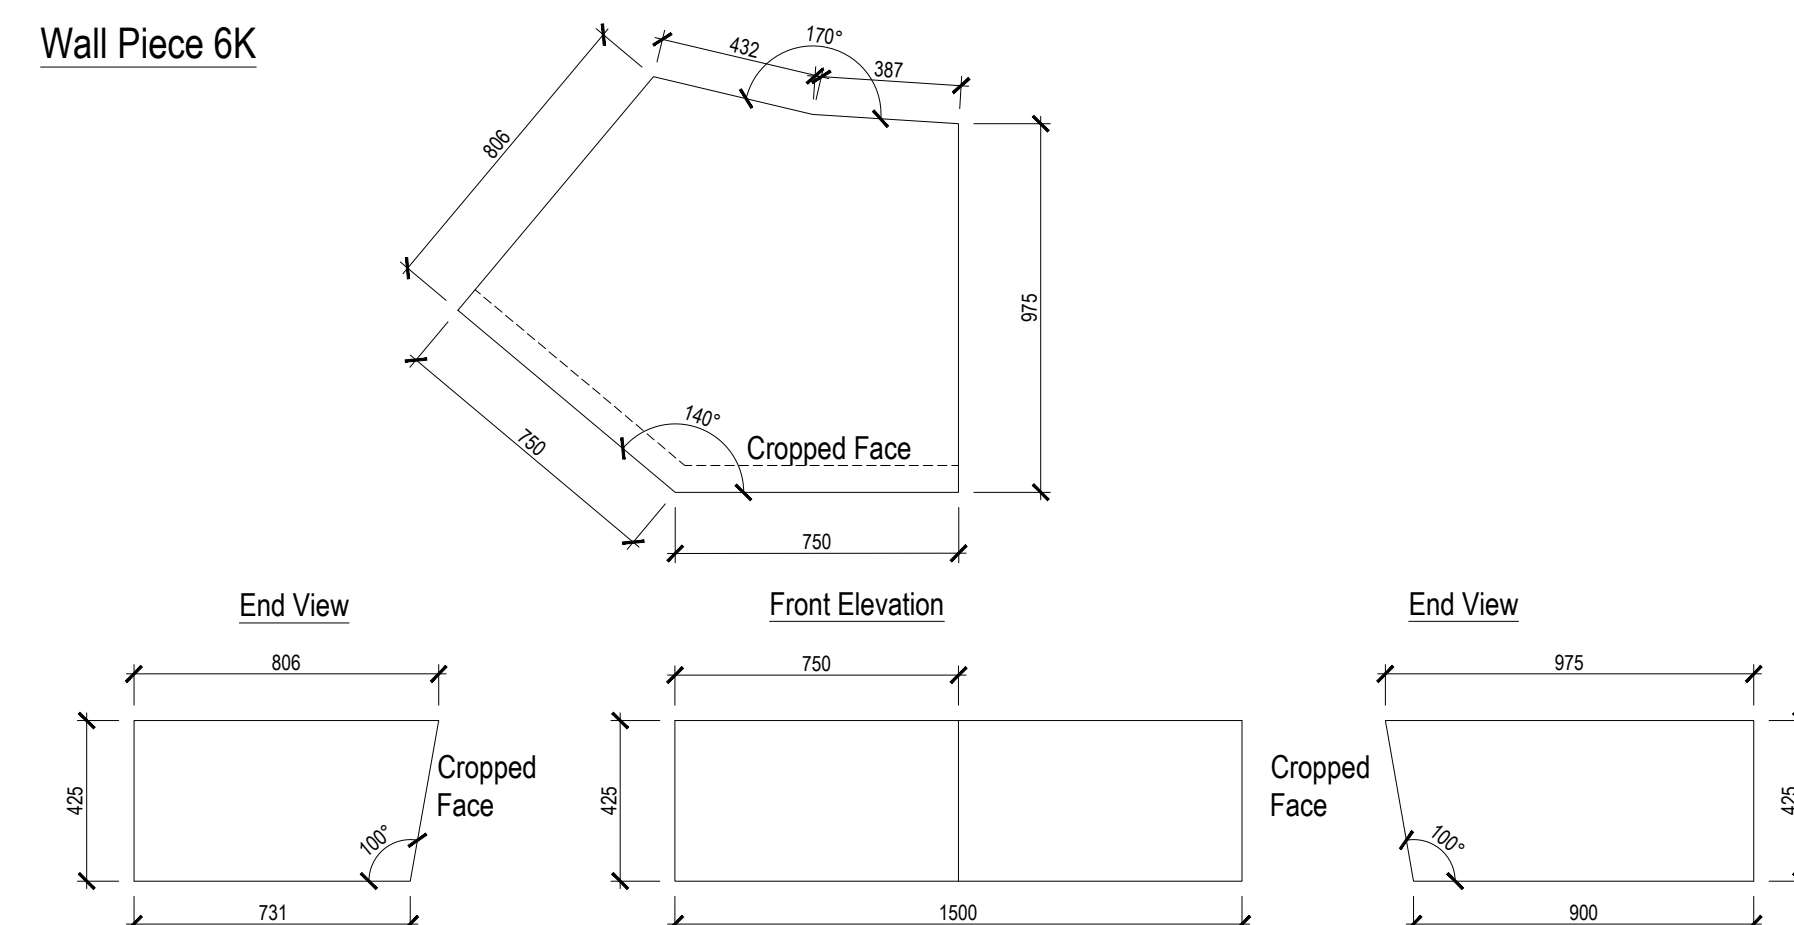

Wall Piece 6L

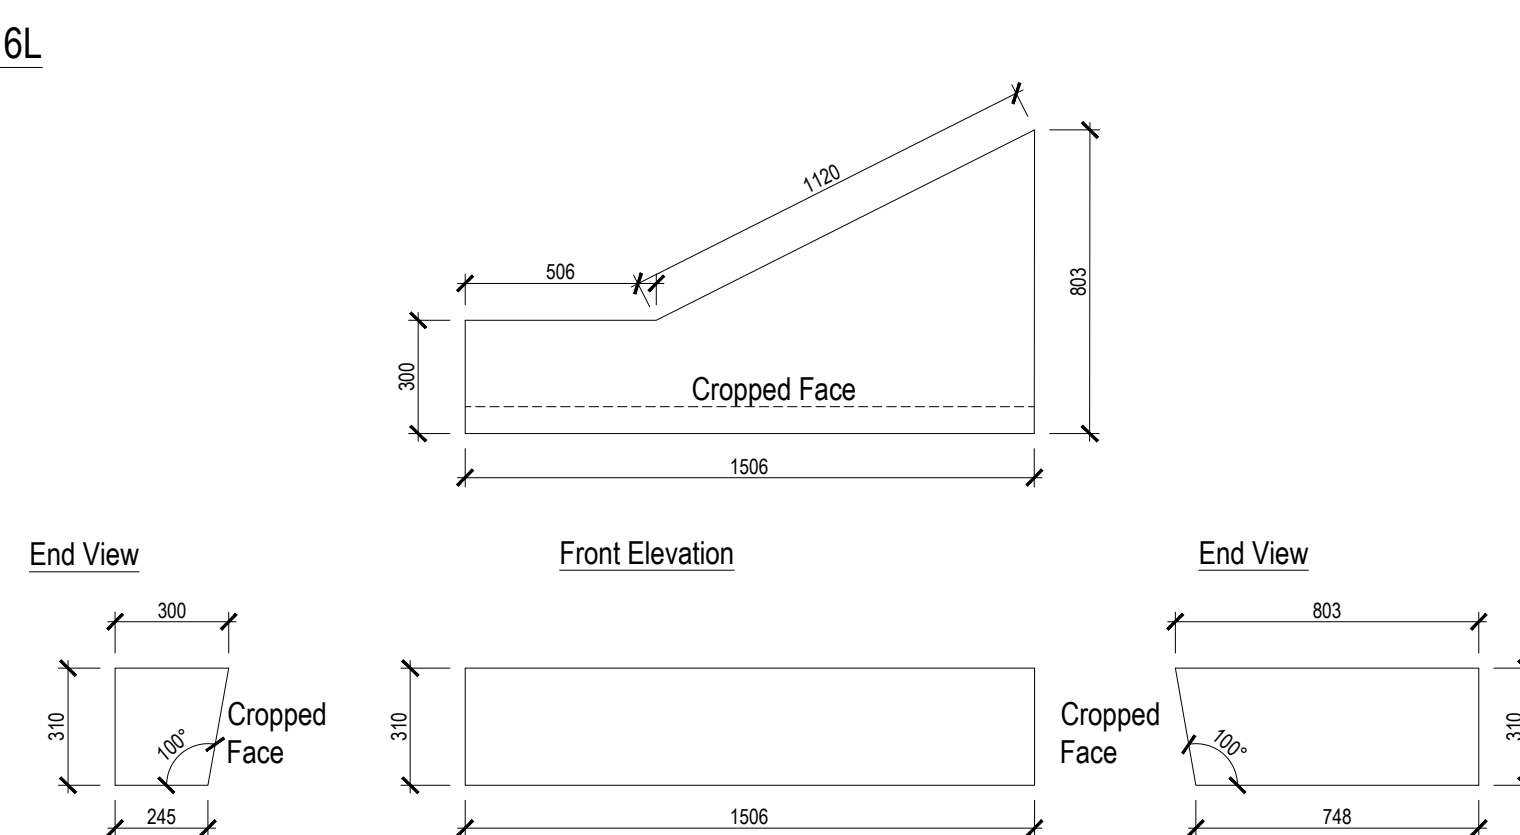


Notes:

- This drawing is copyright.
- Do not scale dimensions from this drawing.
- This drawing is to be read in conjunction with all other relevant drawings
- All discrepancies on this drawing are to be reported to the architect.
- Do not modify any element of this drawing.
- Use drawing only for purpose(s) issued.

The following external model files are included within this drawing:

B	27/02/20	Status amended to Construction.	DW	DMCK
A	14/12/18	Status amended to Comment and Approval.	DW	DMCK
Rev	Date	Revision Notes	Dn	Rv
Client / Contractor				

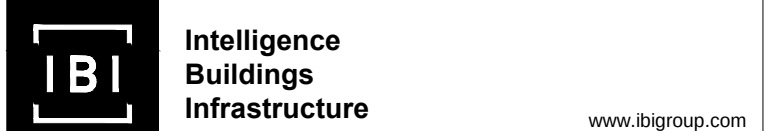Project
BARNSELY PUBLIC REALM

Drawing Title
WALL TYPE 1 DETAILS [RAISED PLANTER 6]
- MAIN SQUARE - [SHEET 2 OF 2]

Job Number 50035	Drawing Originated Date 09/03/2018	PAS 1192 Status Code -
Scale@A1 1:20	Purpose CONSTRUCTION	
Drawing Number BBTC_IBI_N1_L_G700_DT_00_15		Revision B