




Existing Elevation
Scale- 1:50

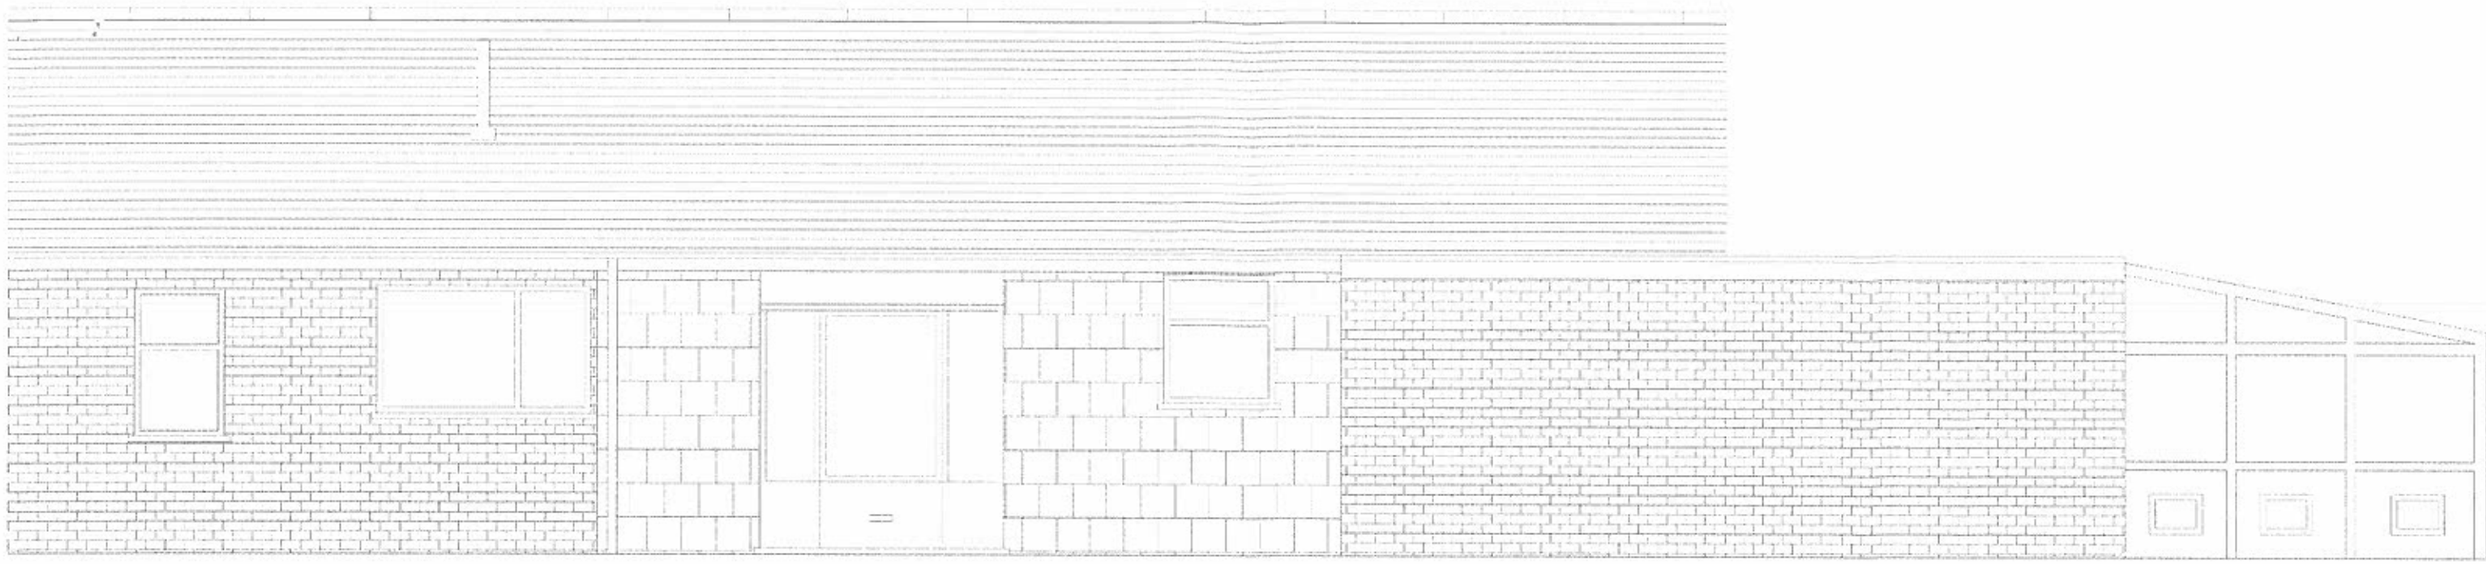

Existing Elevation
Scale- 1:50

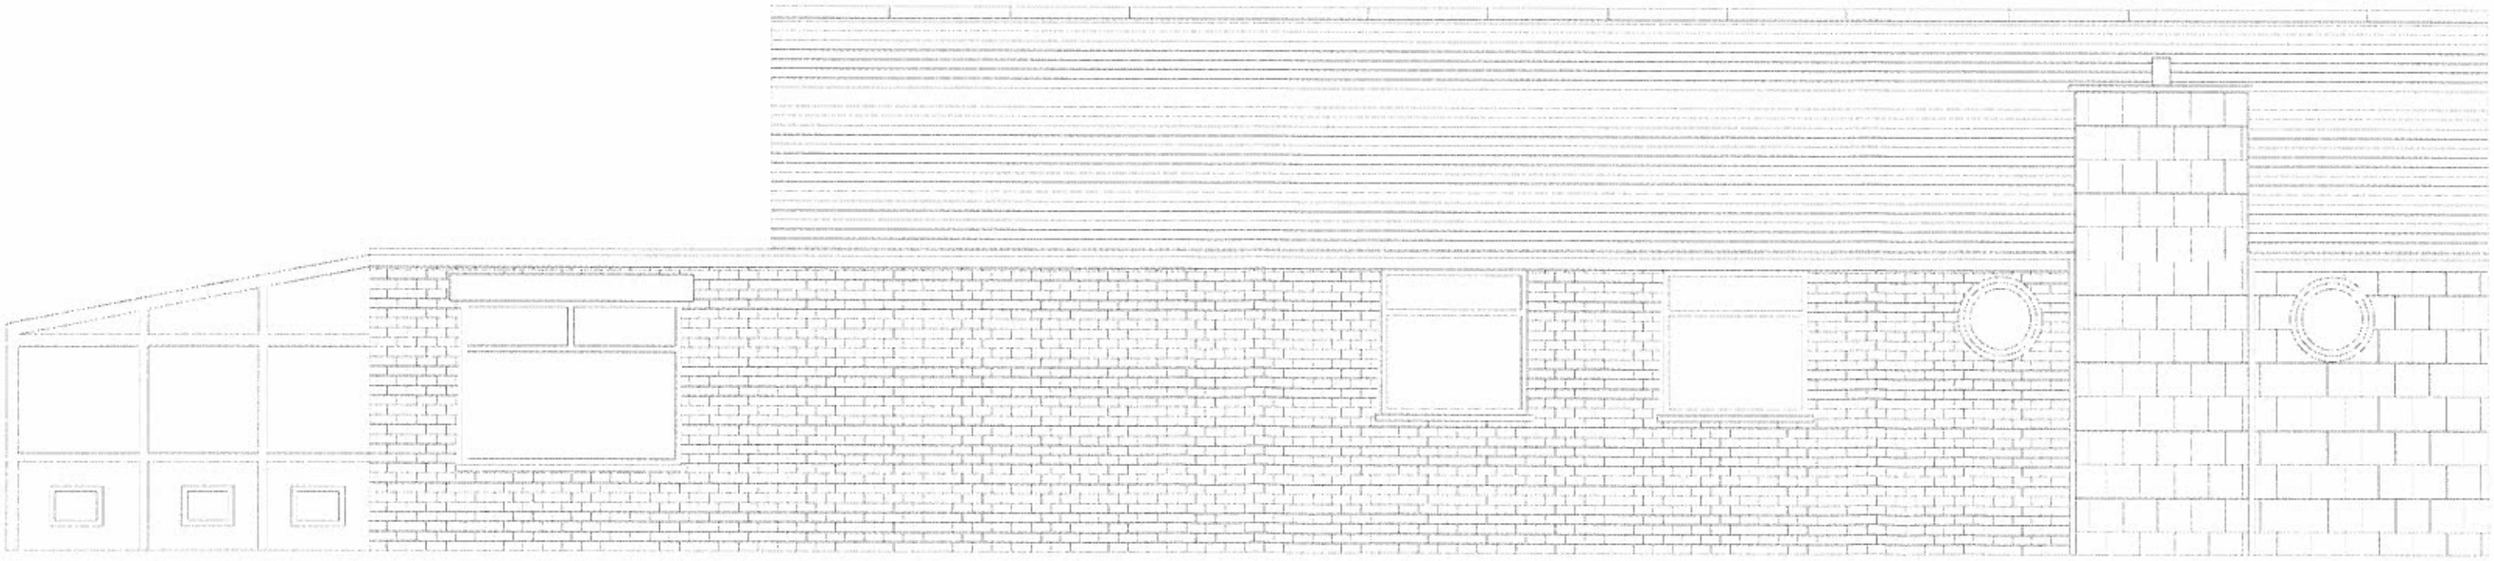

Proposed Elevation
Scale- 1:50

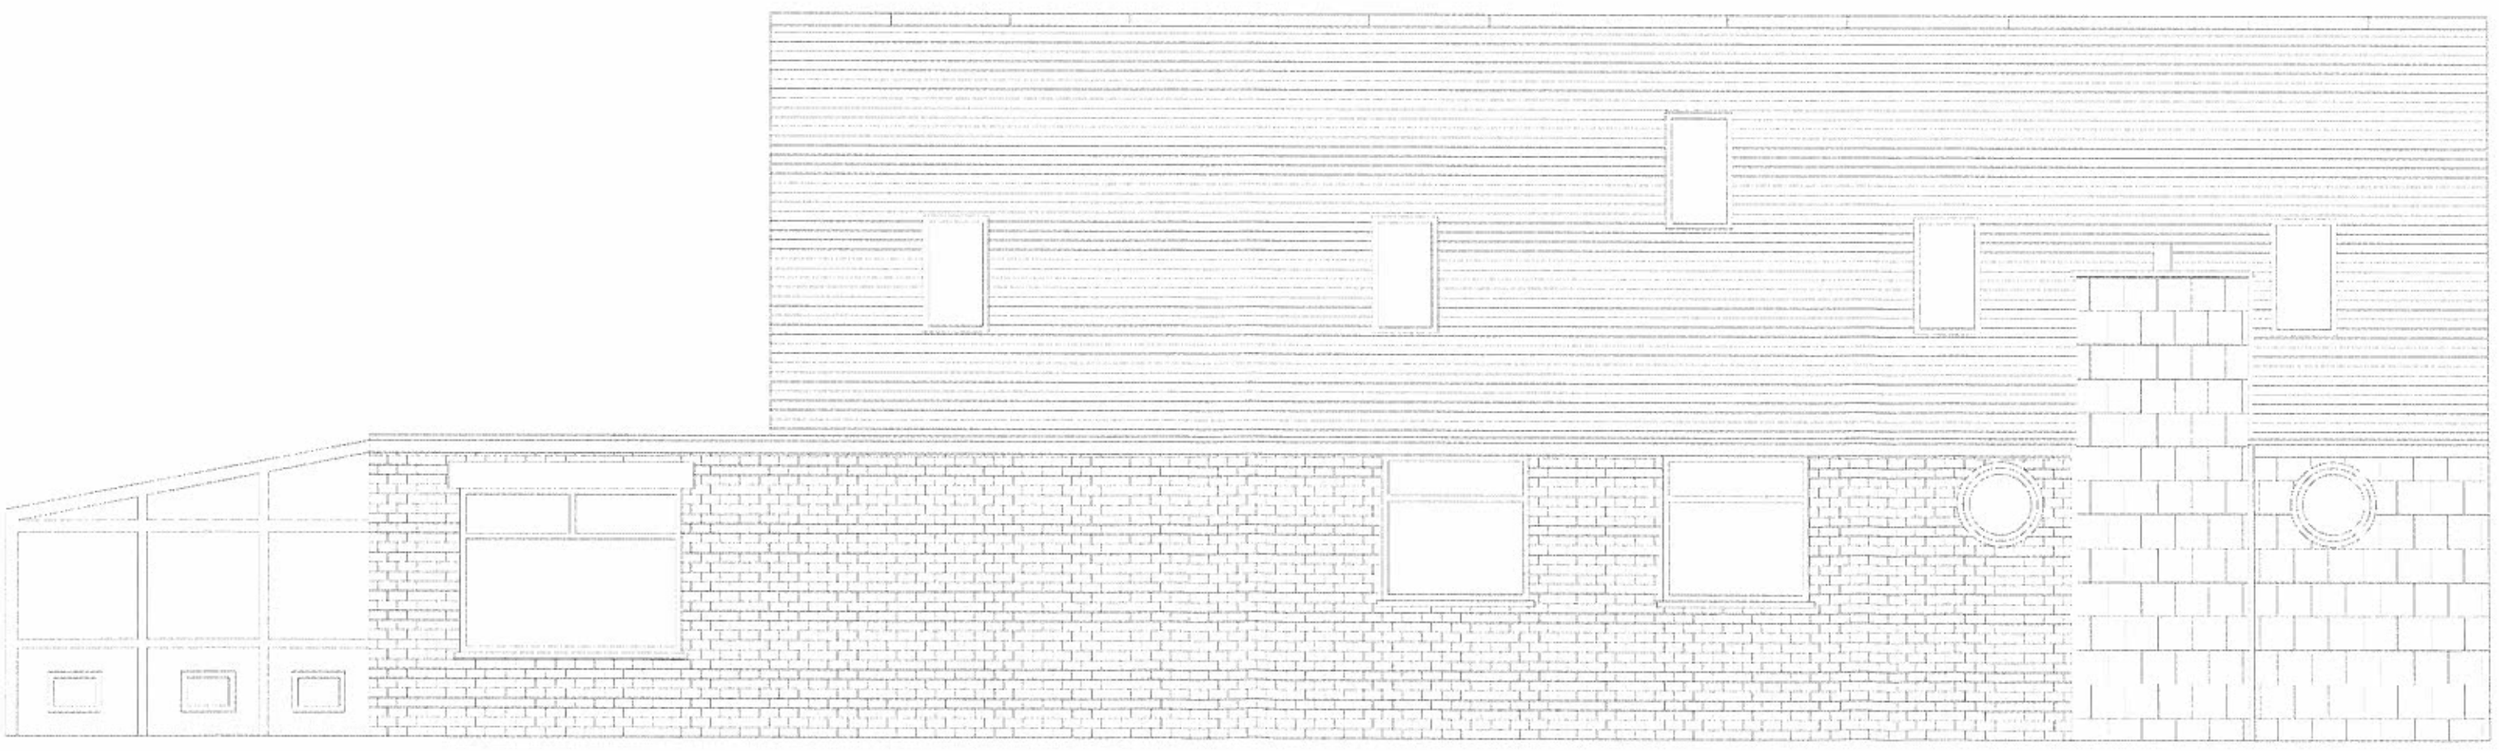



Proposed Elevation
Scale- 1:50

Plan View of proposed alterations to rear of attic conversion.

View showing layout of French windows
Layout of proposed roof terrace
Layout of proposed Fire exit.

All construction materials to new proposals to comply with relevant British Standards and,
Approved Documents
A Structure
B Fire Safety

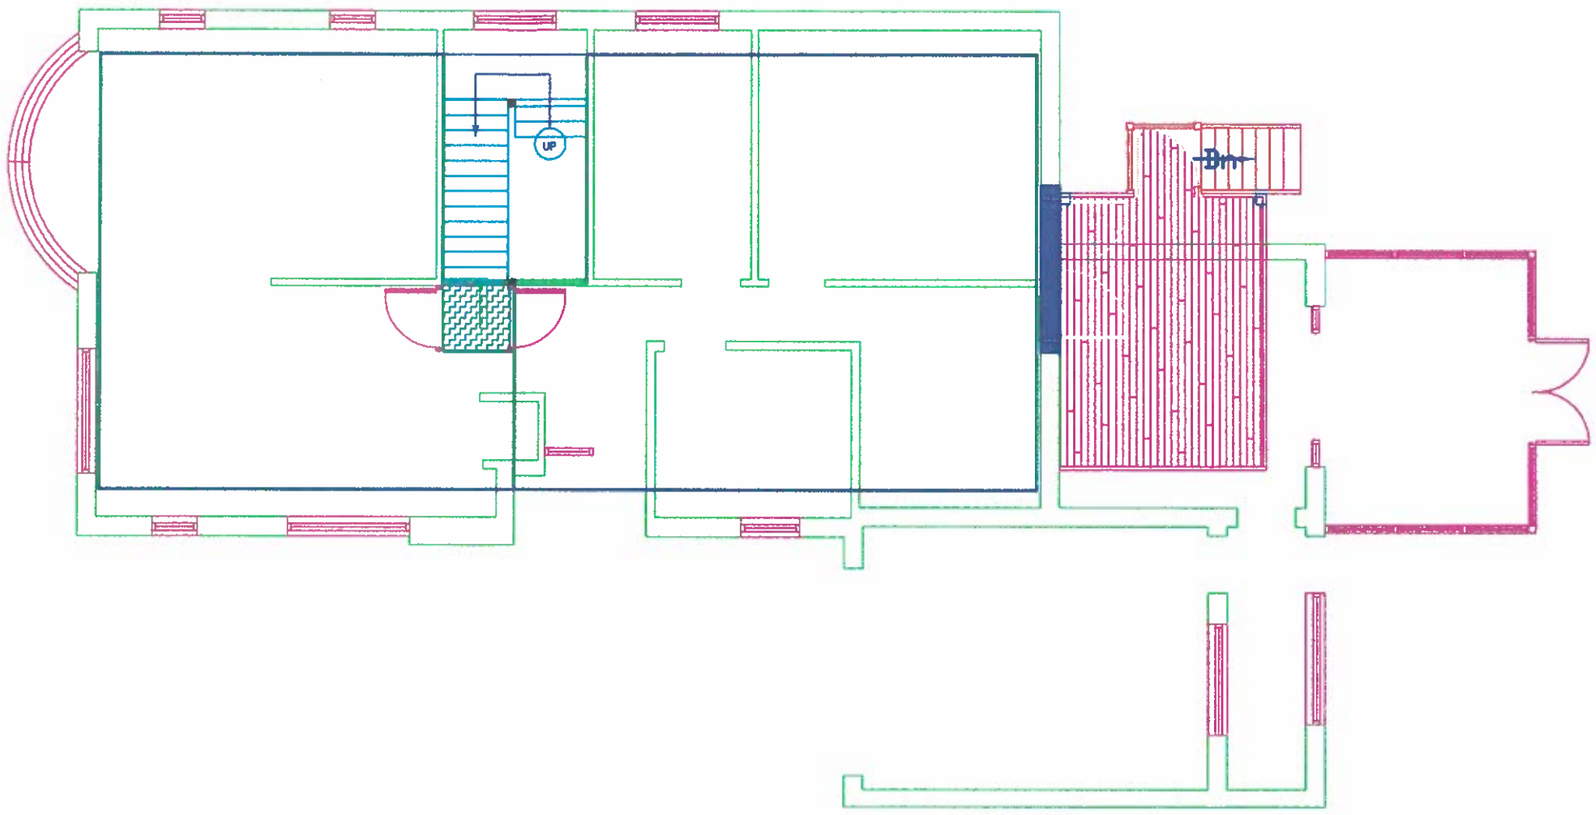

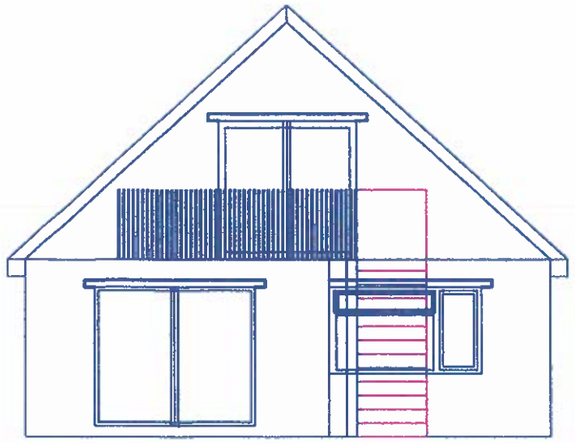

Elevation A/A
Rear elevation showing layout of proposed French Wiondows leading to
new roof terrace and fire exit.


All construction materials to comply with relevant British Standards and,

Approved Documents
A Structure
B Fire Safety.

RECEIVED
12 JUN 2012
BUILDING CONTROL
RECEIVED
11 JUN 2012
PLANNING

Proposed alterations to rear of premises of
Mr & Mrs D Postill
191 Sackup Lane
Darton

Plan 5 Rear of Bungalow

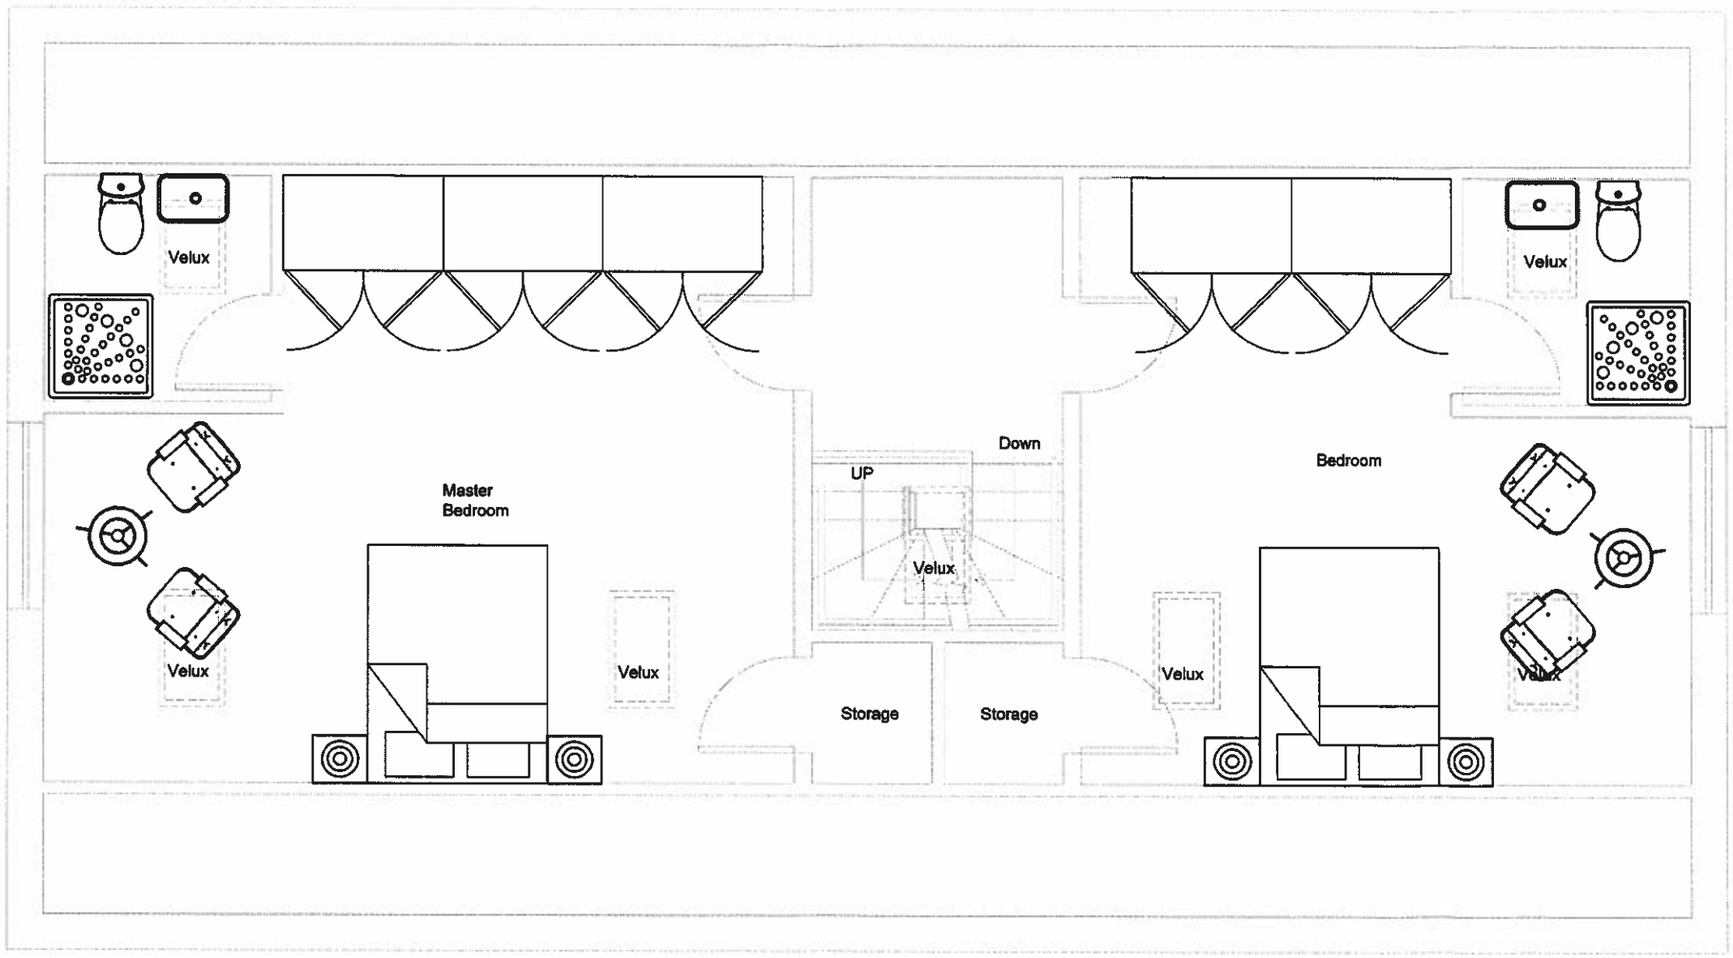

Proposed Floor Plan
Scale- 1:50