


© This drwg is copyright and may not be reproduced in whole or part by any means without the express written permission of the proprieters of Severn Draughting

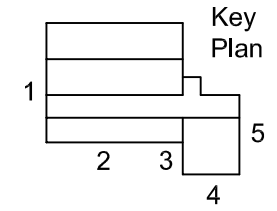

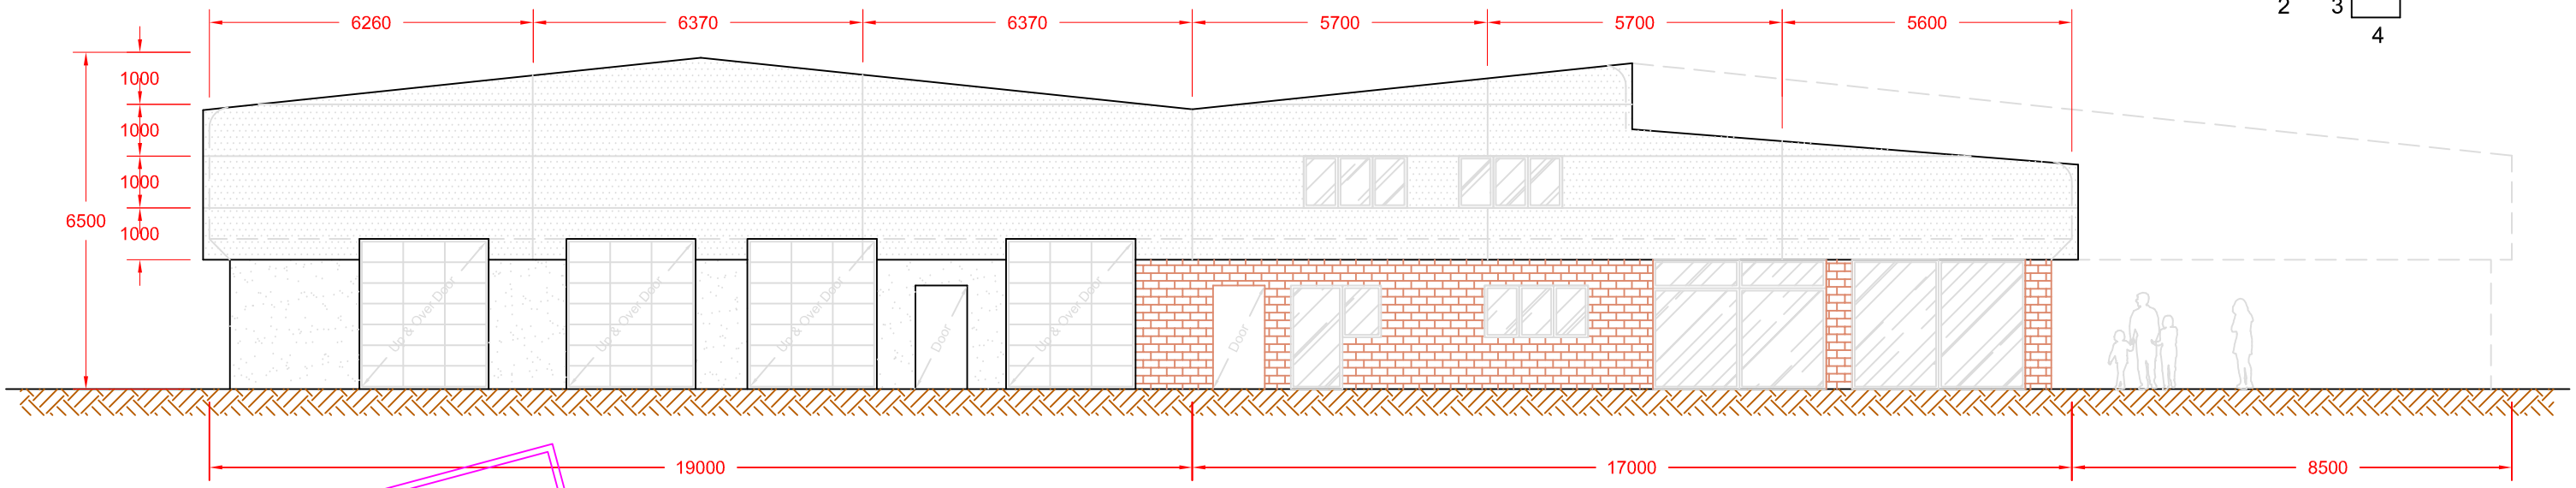

Elevation 1 (South Gable)

DRWG FOR
PLANNING
APPROVAL

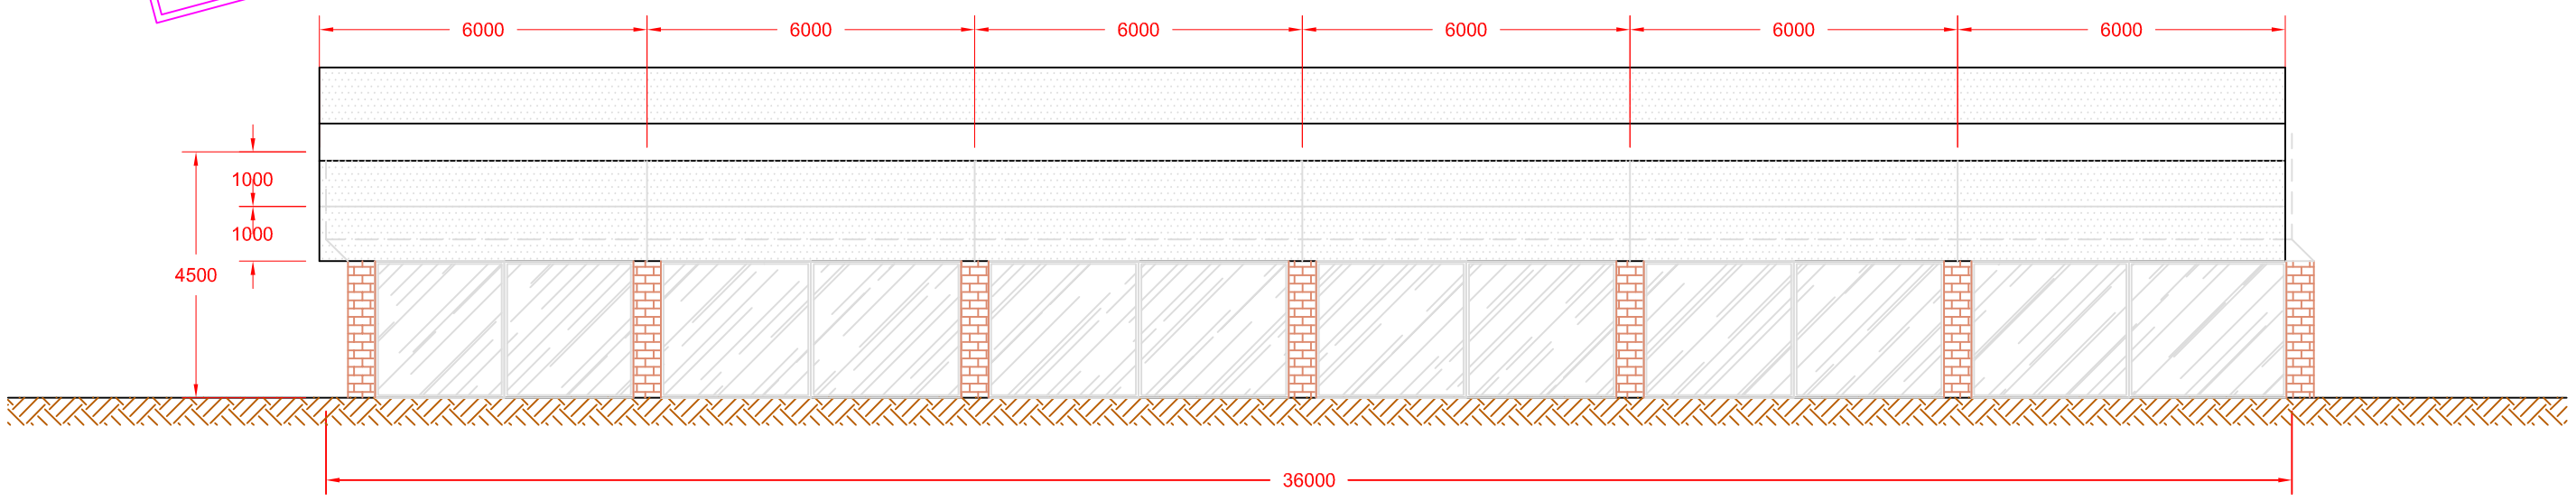

Elevation 2 (East Frontage)

VALE ROOFING AND CLADDING LTD
Unit 1, The Stoneyard
Ninian Park Road
Cardiff
CF11 6HE
Tel/Fax : 02920 514495
mobile : 07590 928277
e-mail : darren@vale roofingandcladding.co.uk

REV	DESCRIPTION	DATE
B	High Level added to Elevation 2	20-11-13
A	Elevation 1 amended	06-11-13

Drawing title

Proposed Cladding Elevations (1 of 2)
Polar Ford
Wakefield Road, Barnsley

Contract No / Drawing No: PFB / GA-01[P]

Revision: B

Status: A X B X C X

Drawn: SH

Date: Oct '13

Scale: 1:100 @ A3

Checked: SD