


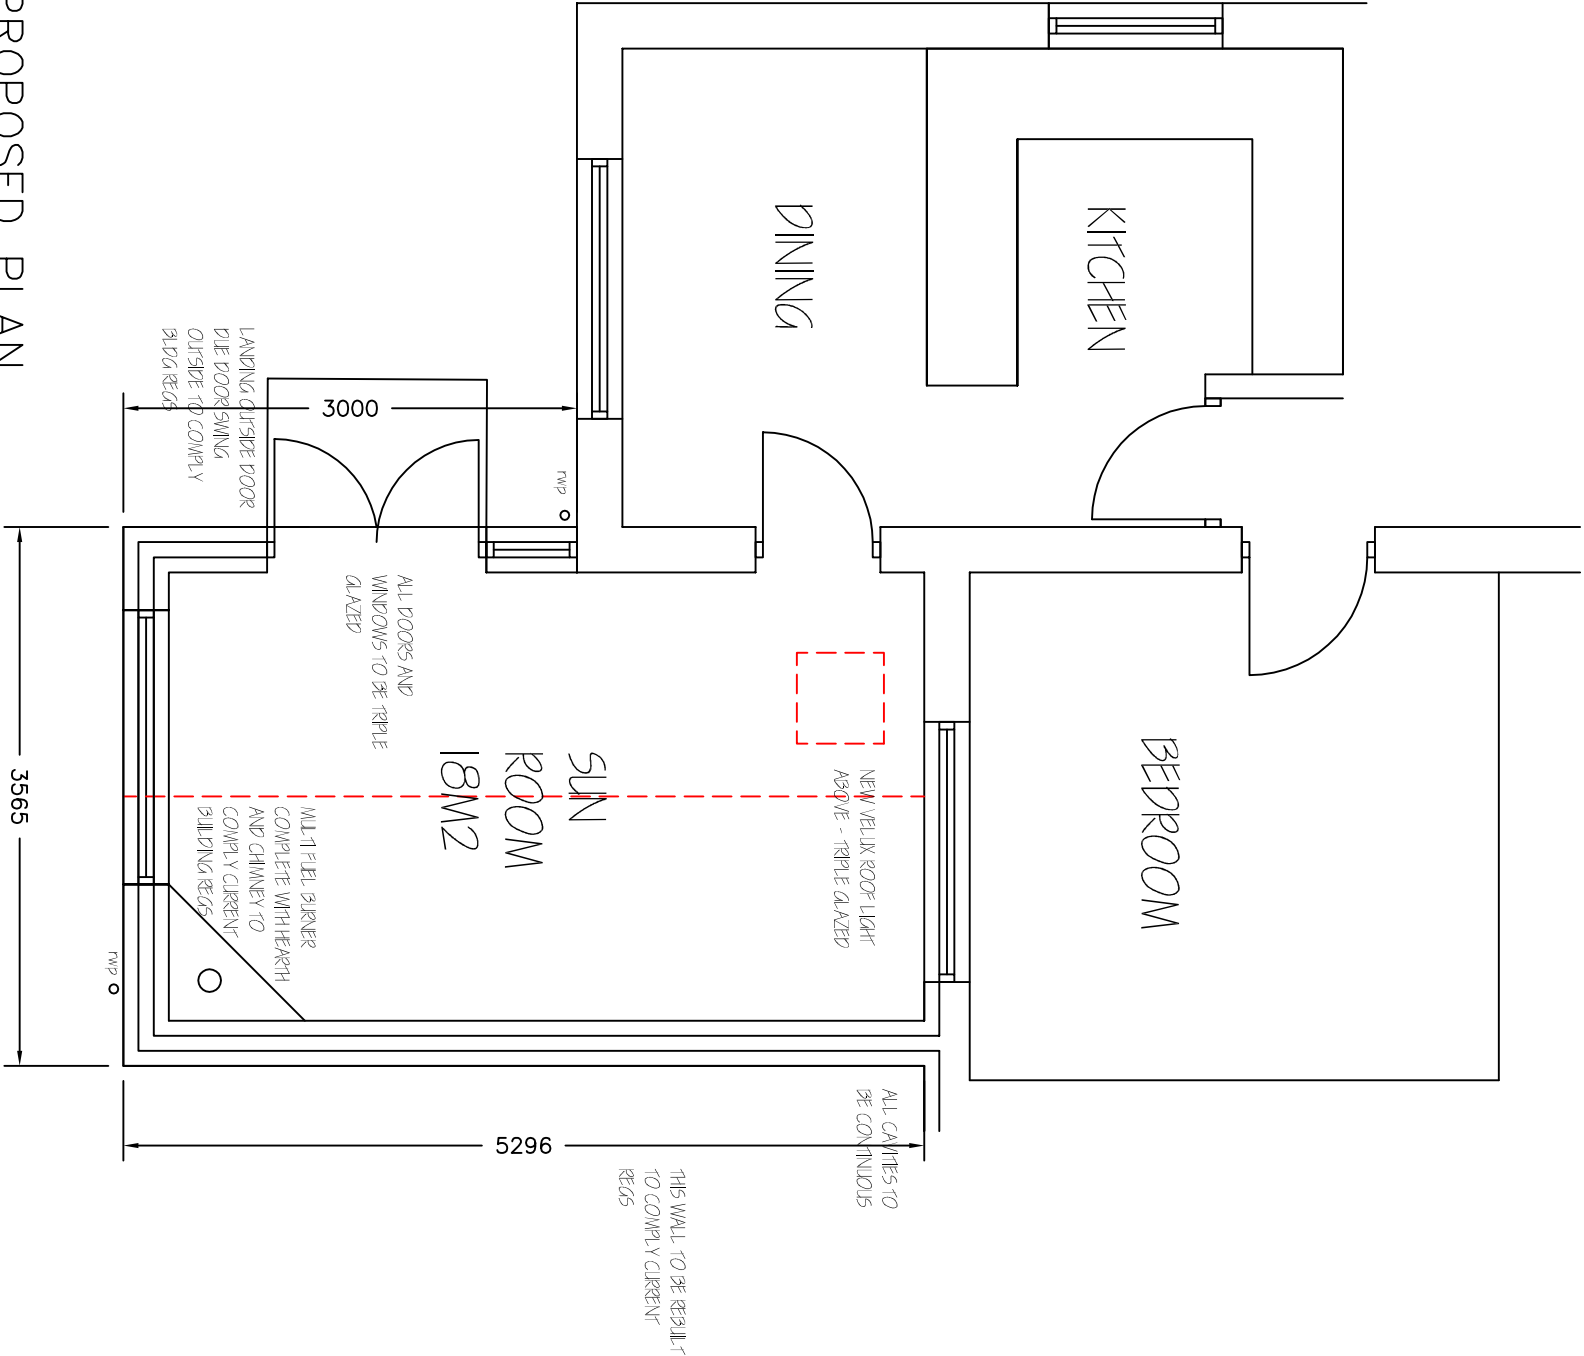

PROPOSED PLAN
1:50

Revisions	A. A----	00-00-
This drawing is for planning permission only and is not a construction drawing.		
Drawing Title	PROPOSED-PLAN	
Job No. - Dwg No.	JW/2013/4	-
Client:	JOHN MAINWRIGHT 26 BEVAN CLOSE EASTCAR BRANISLEY ST4 BOR	
Scale.	1:50	