
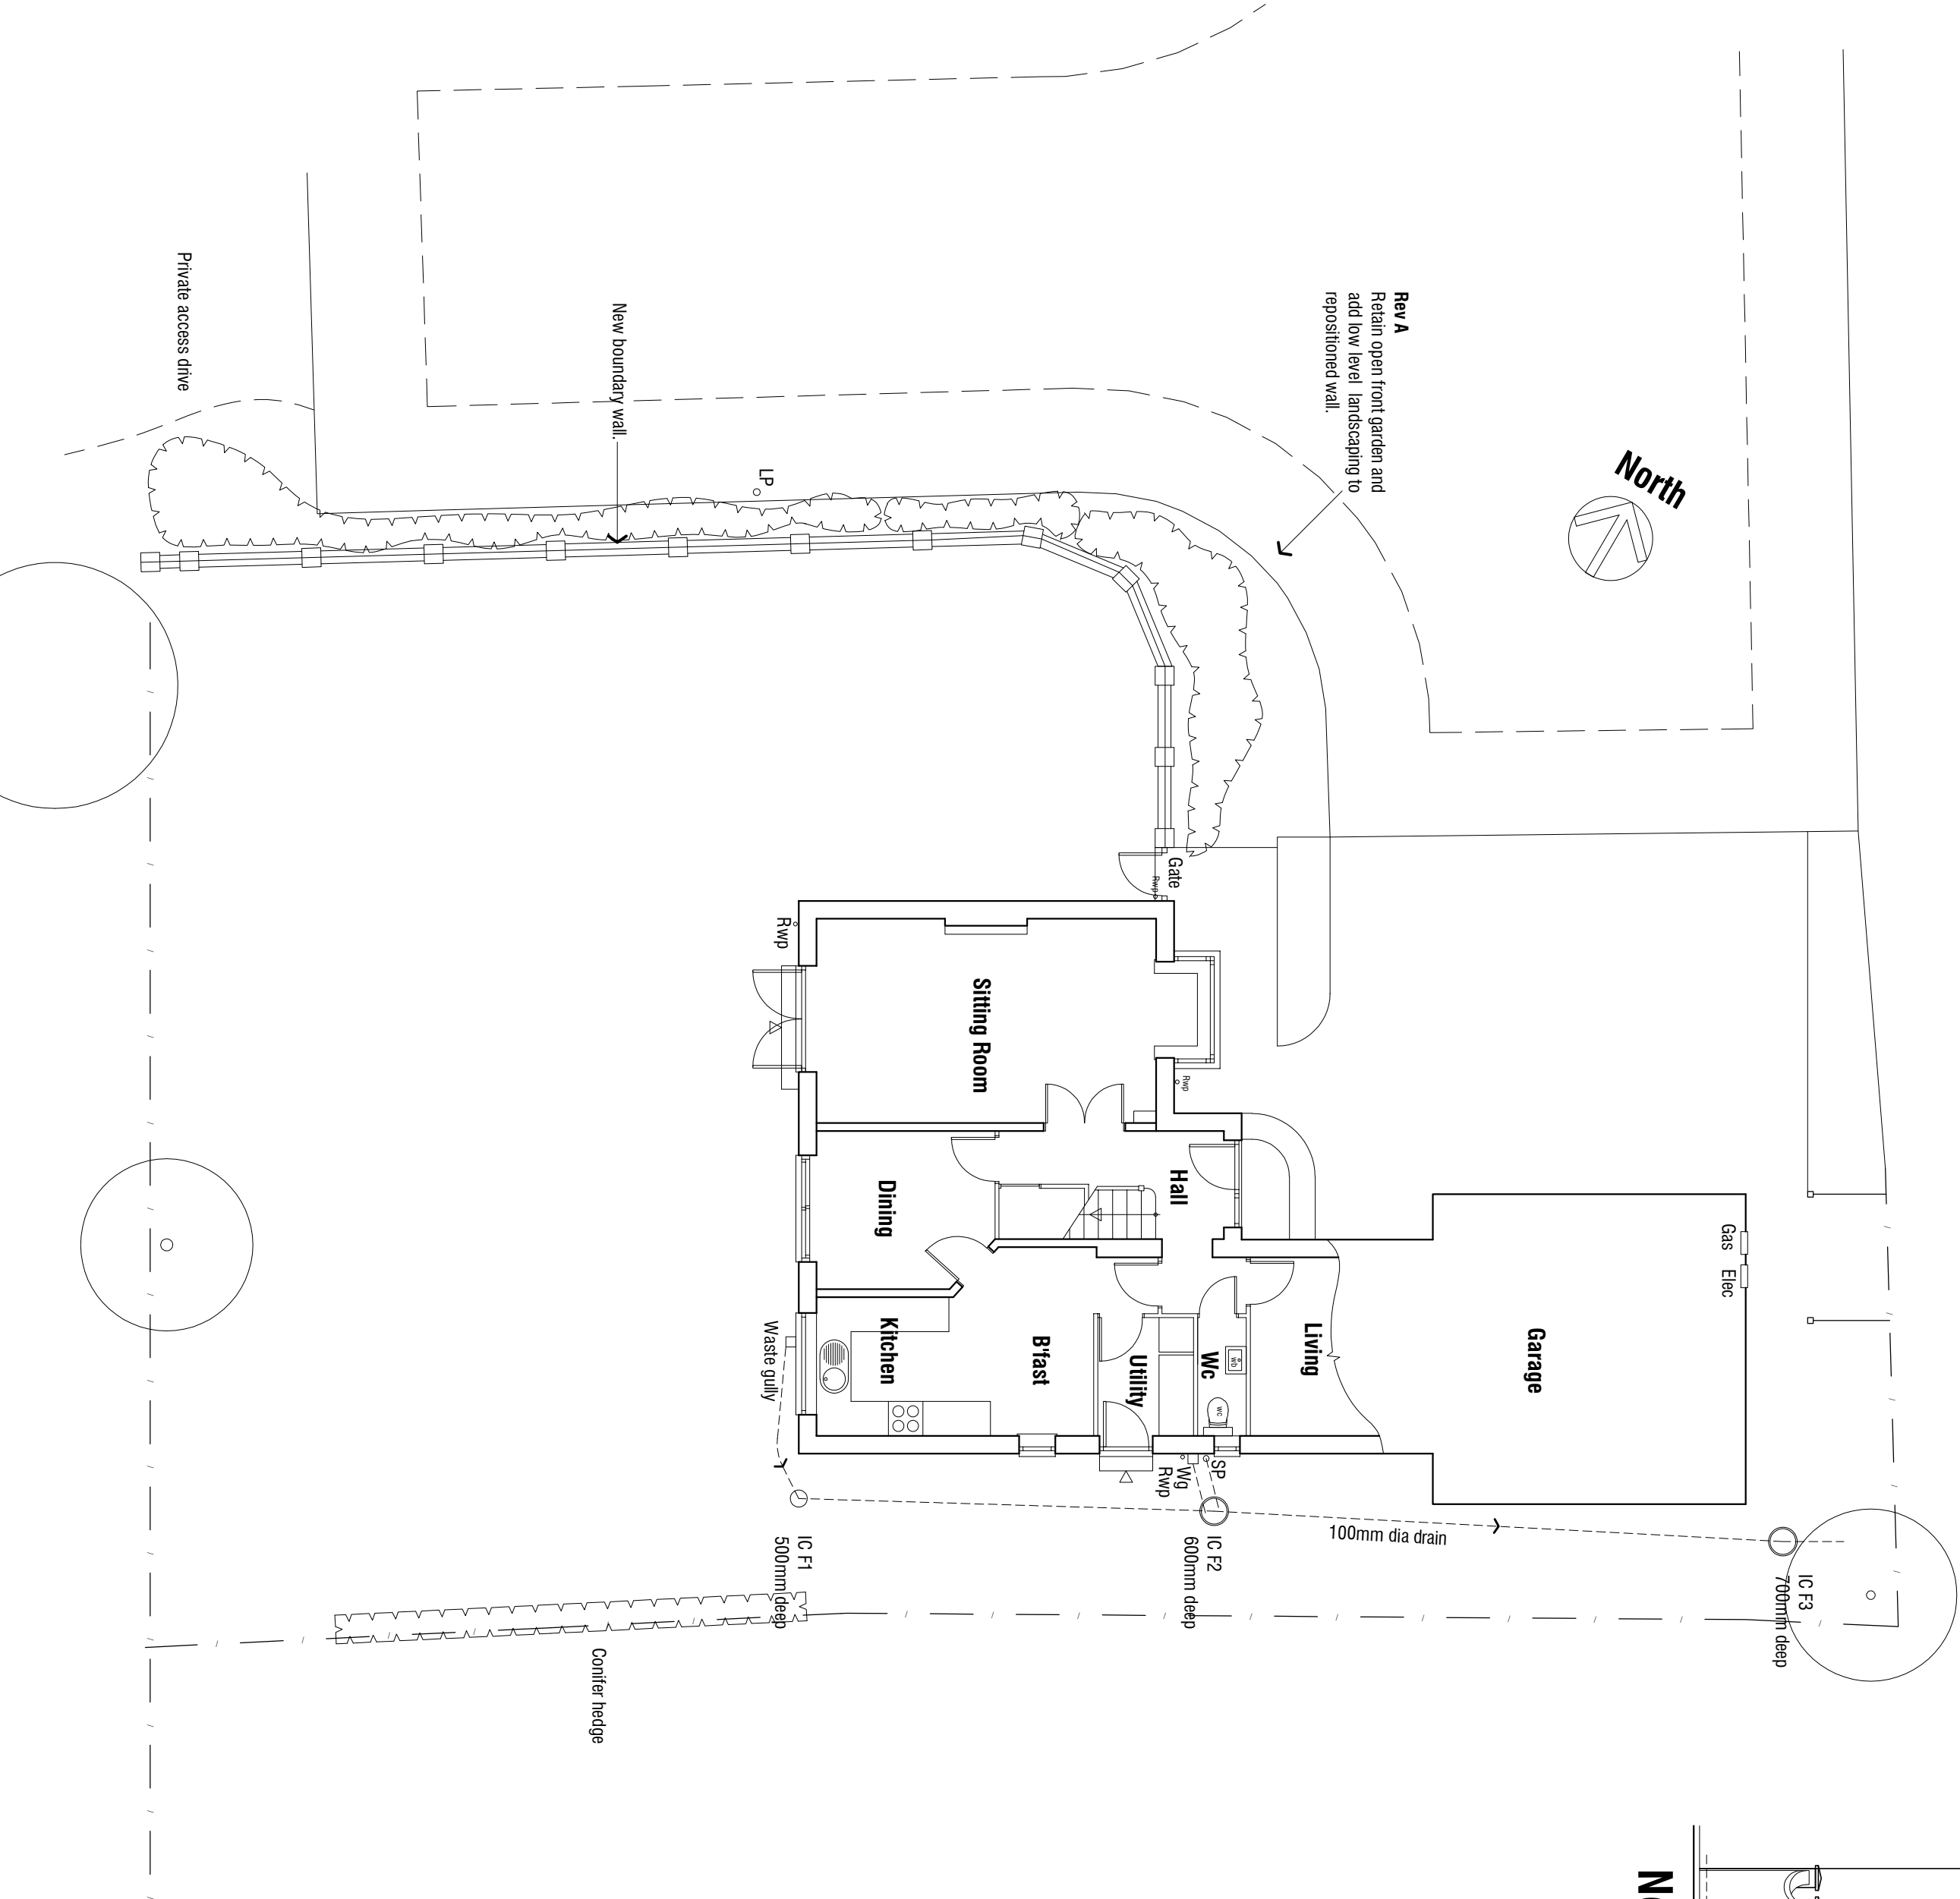


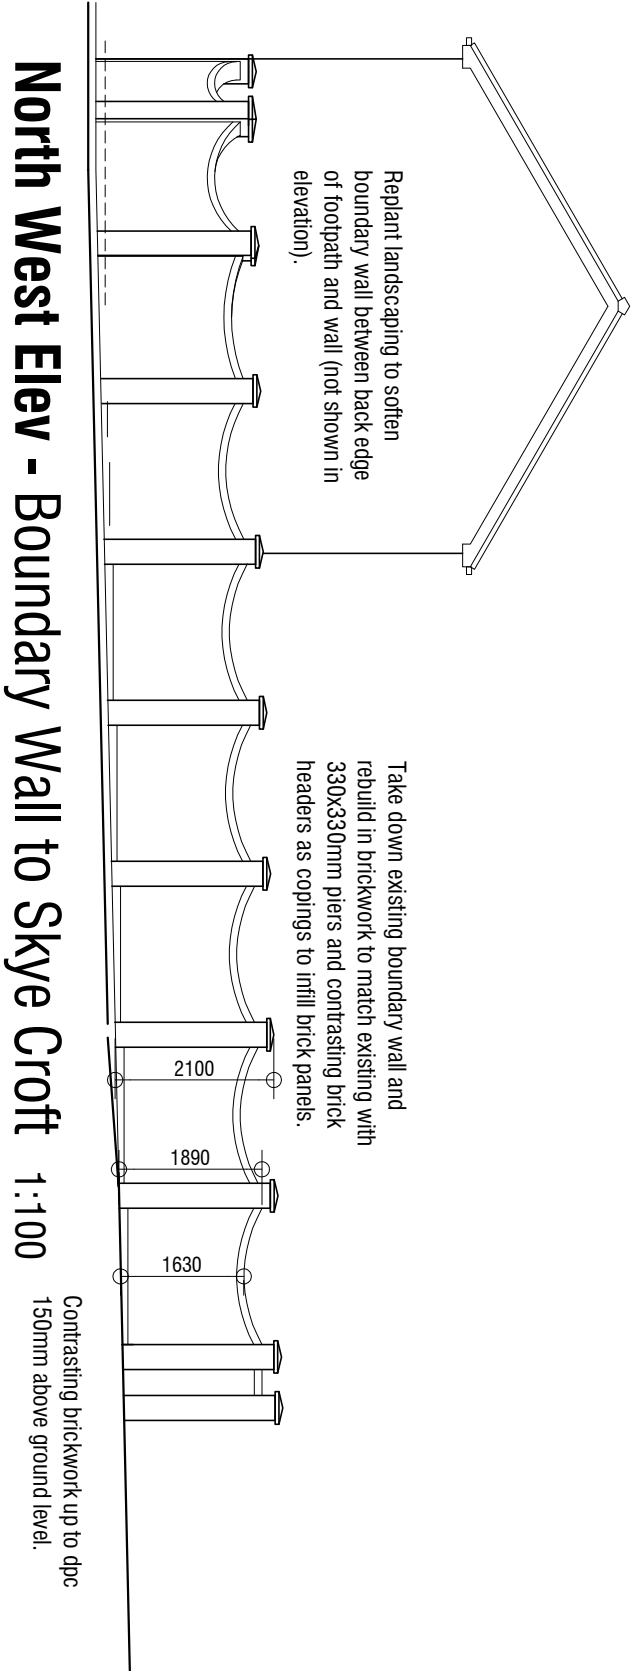

A 25.02.2019 - Omit tree to planting in front of proposed wall.

21 SKYE CROFT
ROYSTON
BARNSELEY
S71 4EL

PROPOSALS

BOUNDARY WALL

☐ ☐ mboothdesign		architectural design and building consultants	
Fairfield House		Berneslai Close Barnsley	
S70 2FL		T: 01226 286256	
M: 07851 898300		E: mboothdesign@btconnect.com	
Scale	1:100 @ A2	Drawn	MBJ
Date	JAN 2019	Ref.	18.11
Dwg No.	P2	Rev.	A
0mm	20m	40m	60m
Copyright mboothdesign. All dimensions in millimetres unless otherwise stated. Dimensions for setting out in existing situations are to be checked and verified on site.			