
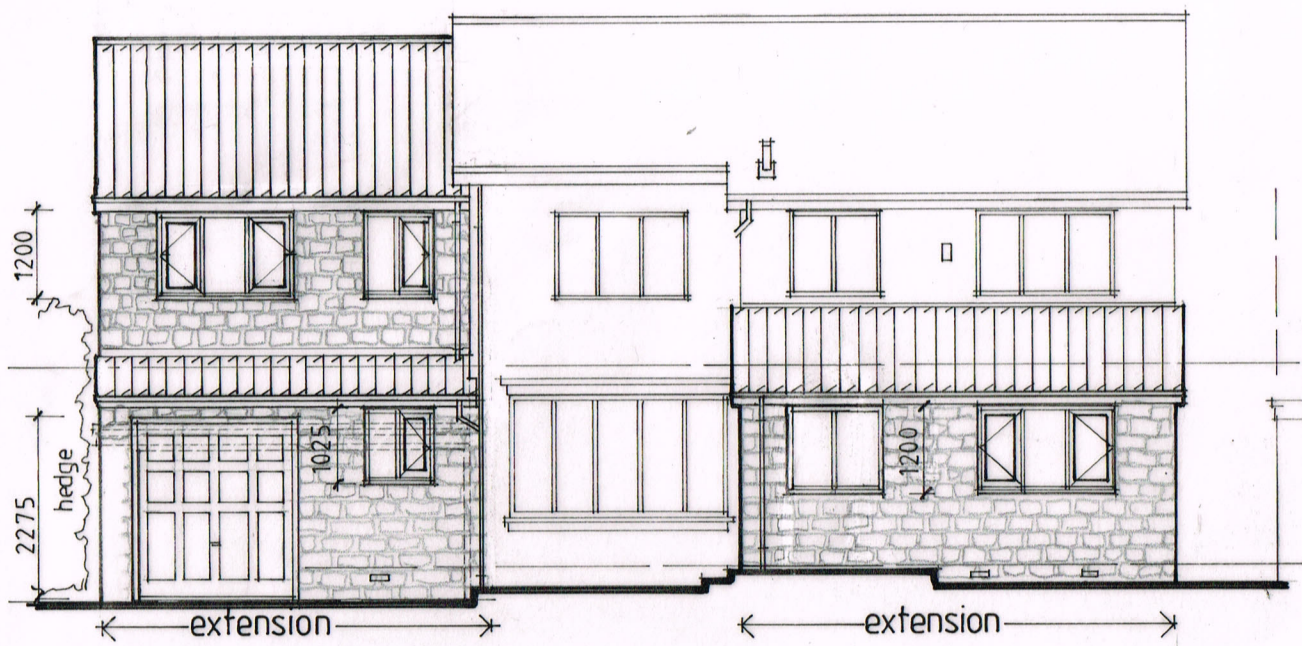



N.W. Elevation

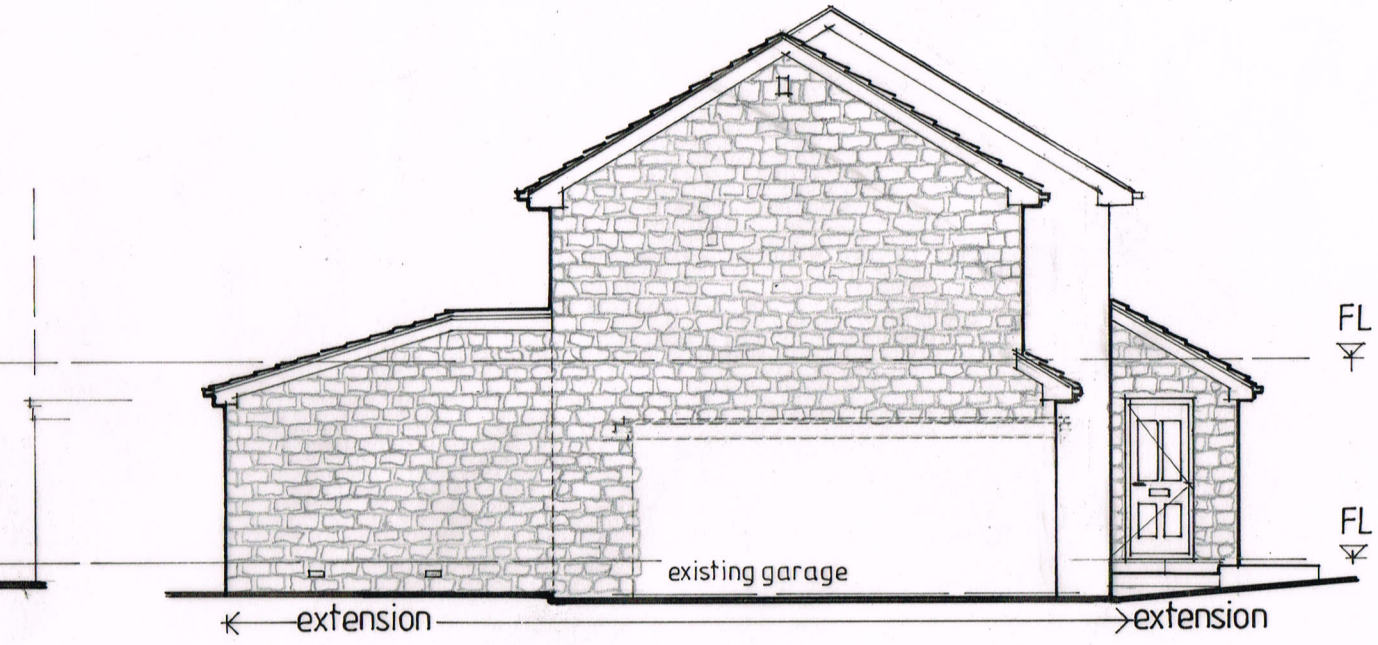

N.E. Elevation

Scope of the work
Erect ground and first floor extensions to the front, side and rear of the dwelling incorporating the existing garage.
External materials
All facing materials shall be subject to final approval by Barnsley MBC and shall match and align with the existing.
Roof covering
Concrete roll tile covering at roof pitch = approx. 31.5° and 17.5°.
A section of the ground floor rear extension shall have a flat roof covered in single-ply, non-bituminous felt.

Roof Windows
1no 980x780mm Velux standard GGL type roof window above the Sun Room.
Eaves
White painted timber board.
Rainwater goods
White square section PVC guttering with square fallpipes.
Walls
Coursed, local stone.
Doors
Main, front entrance in uPVC frame with uPVC faced composition door.
Rear french doors in white uPVC with clear glazing.
Windows
White uPVC frames with clear glazing.

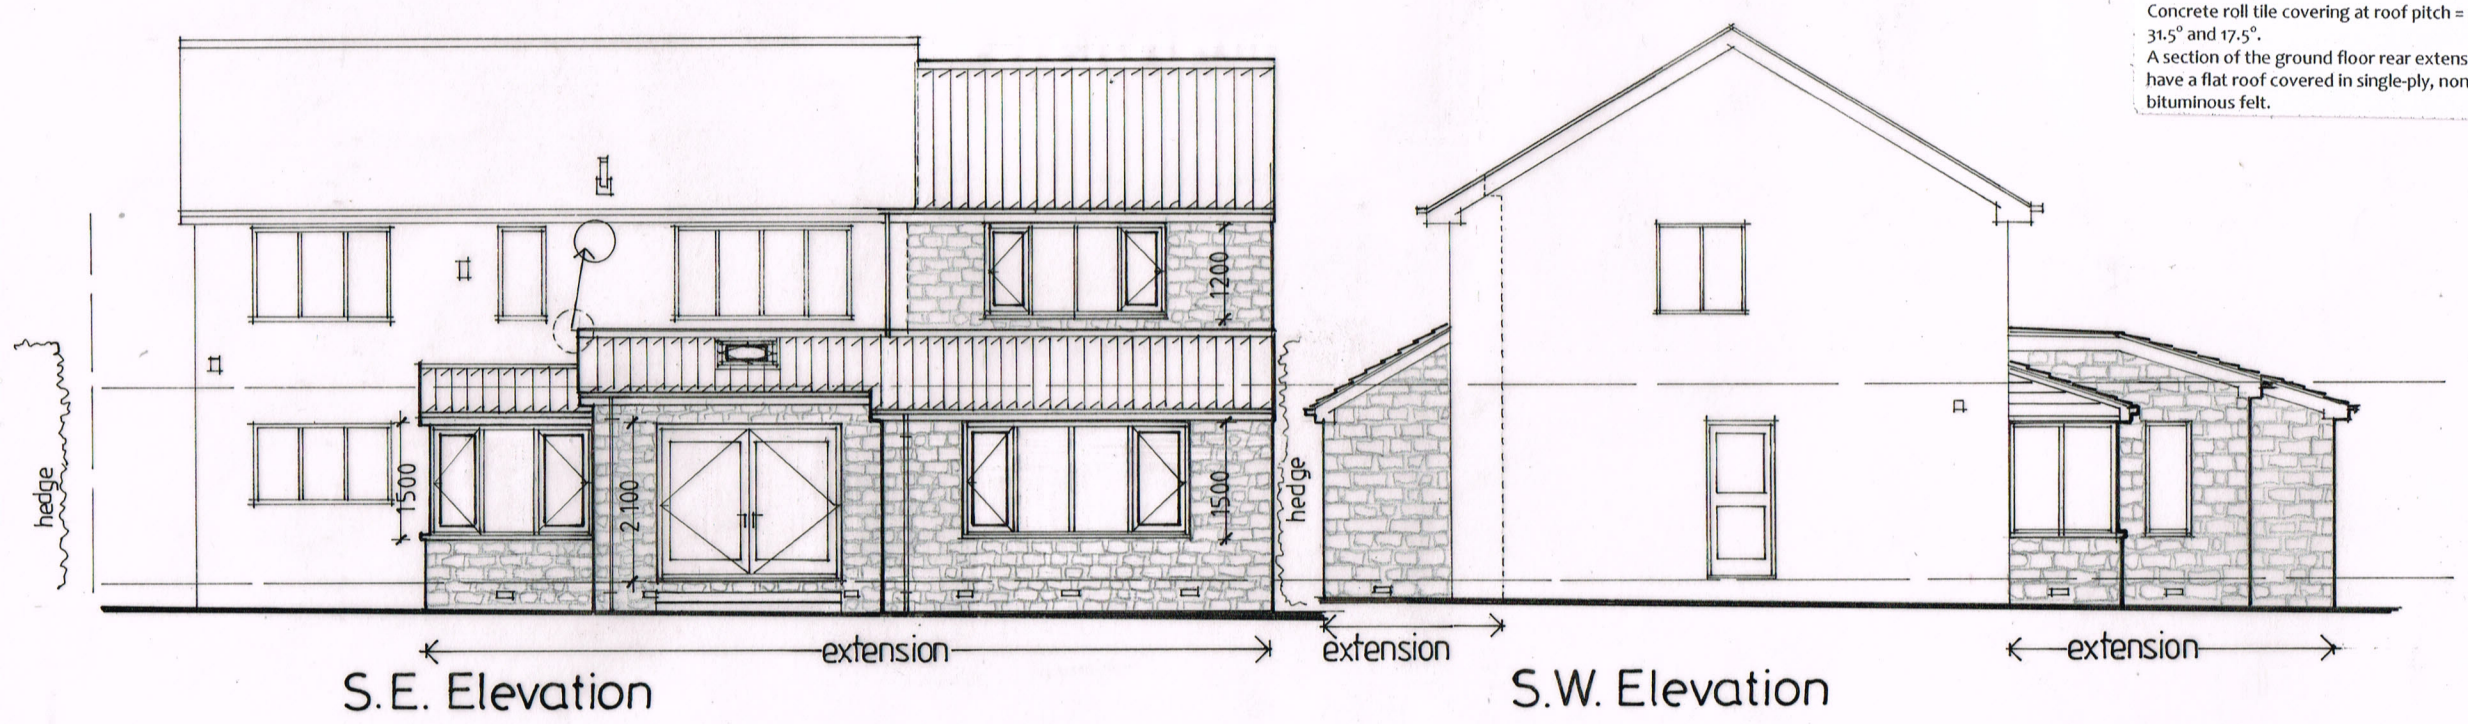

S.E. Elevation

S.W. Elevation

rev.	description	date
A	side extension reduced	05.15

The contractor shall check all dimensions on site and report discrepancies before work commences.
No dimension shall be scaled off this drawing.
©copyright of this drawing is retained by A L Turner

client	**J. & R. Chambers**
project	**7 Whinmoor Way, Silkstone, Barnsley, S75 4JE**
title	**Elevations as Proposed**

A L Turner + Associates
CHERRY TREE HOUSE, LEVISHAM, NORTH YORKSHIRE, YO18 7NL.
tel / fax: 01751 460007 mob: 07976 397307
tonyturner829@btinternet.com
www.yorkshirearchitectural.co.uk

date:	scale:	size:	drawn:
03.2015	1:100	A3	ALT

drawing no.	rev.
2265:6	A