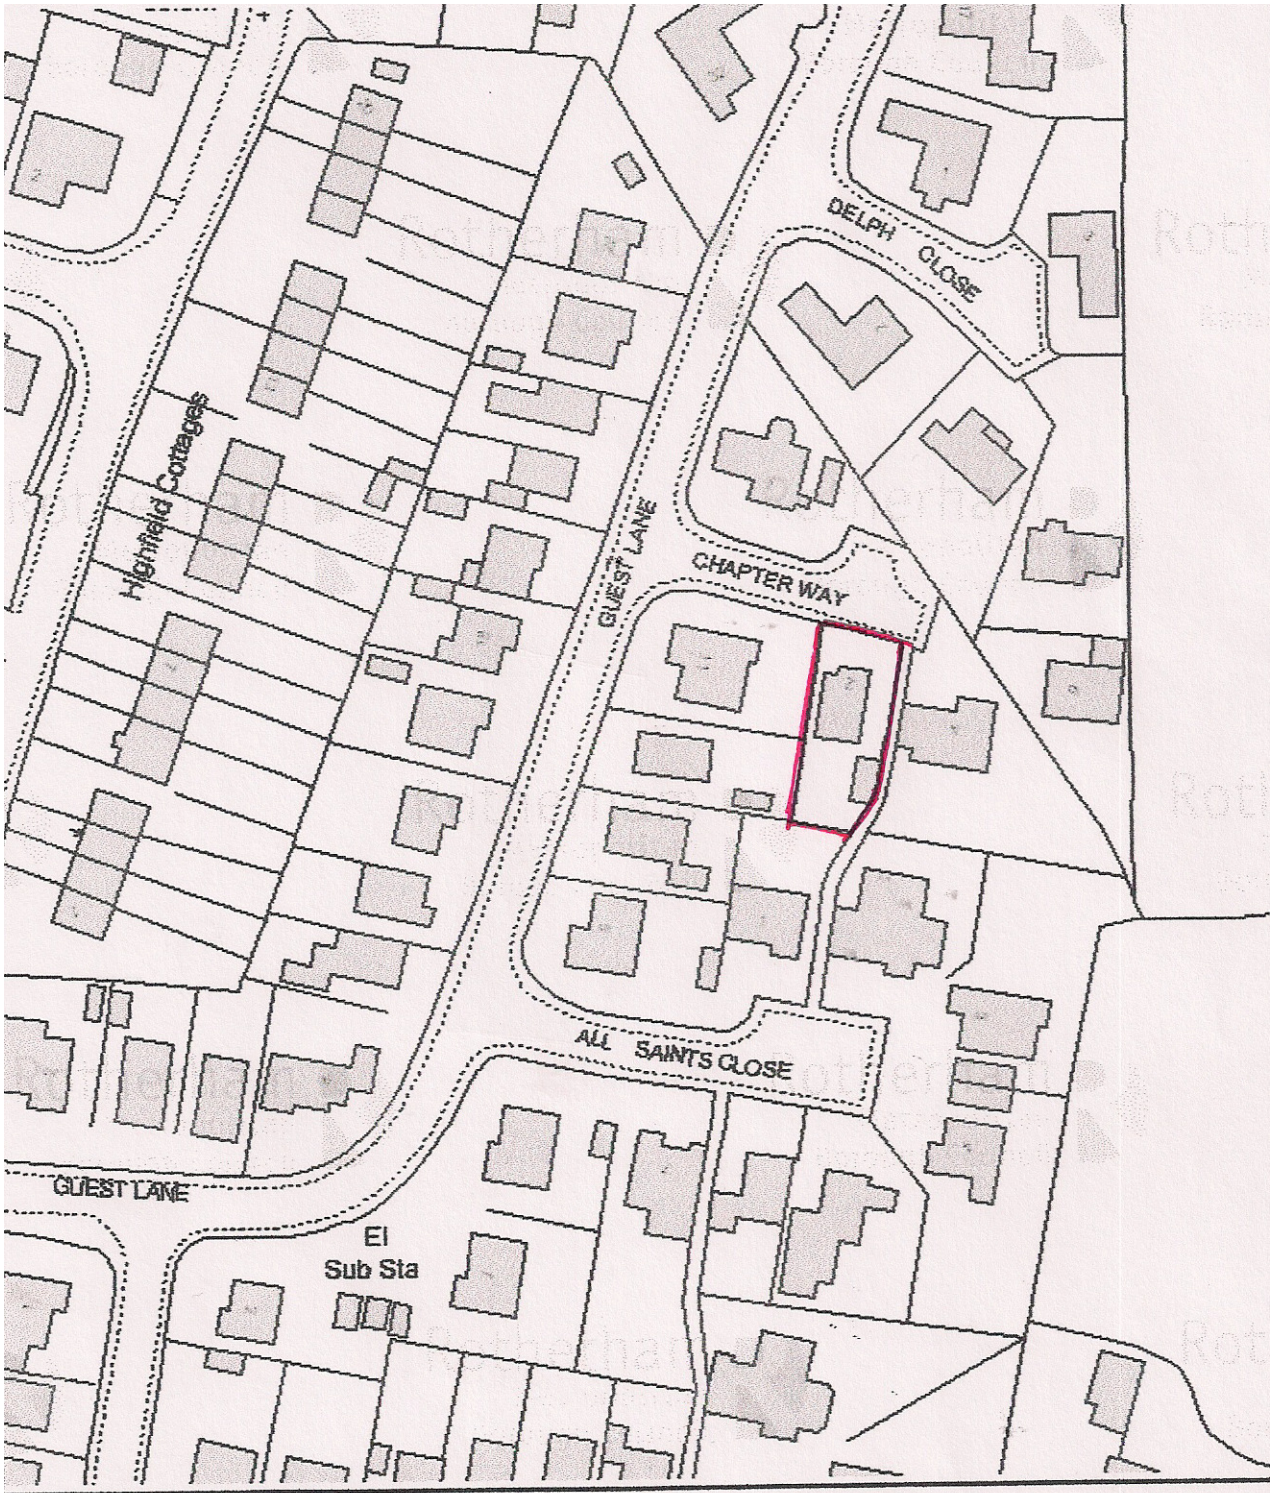


LOCATION PLAN 1:1250
2 CHAPTER WAY
SILKSTONE