


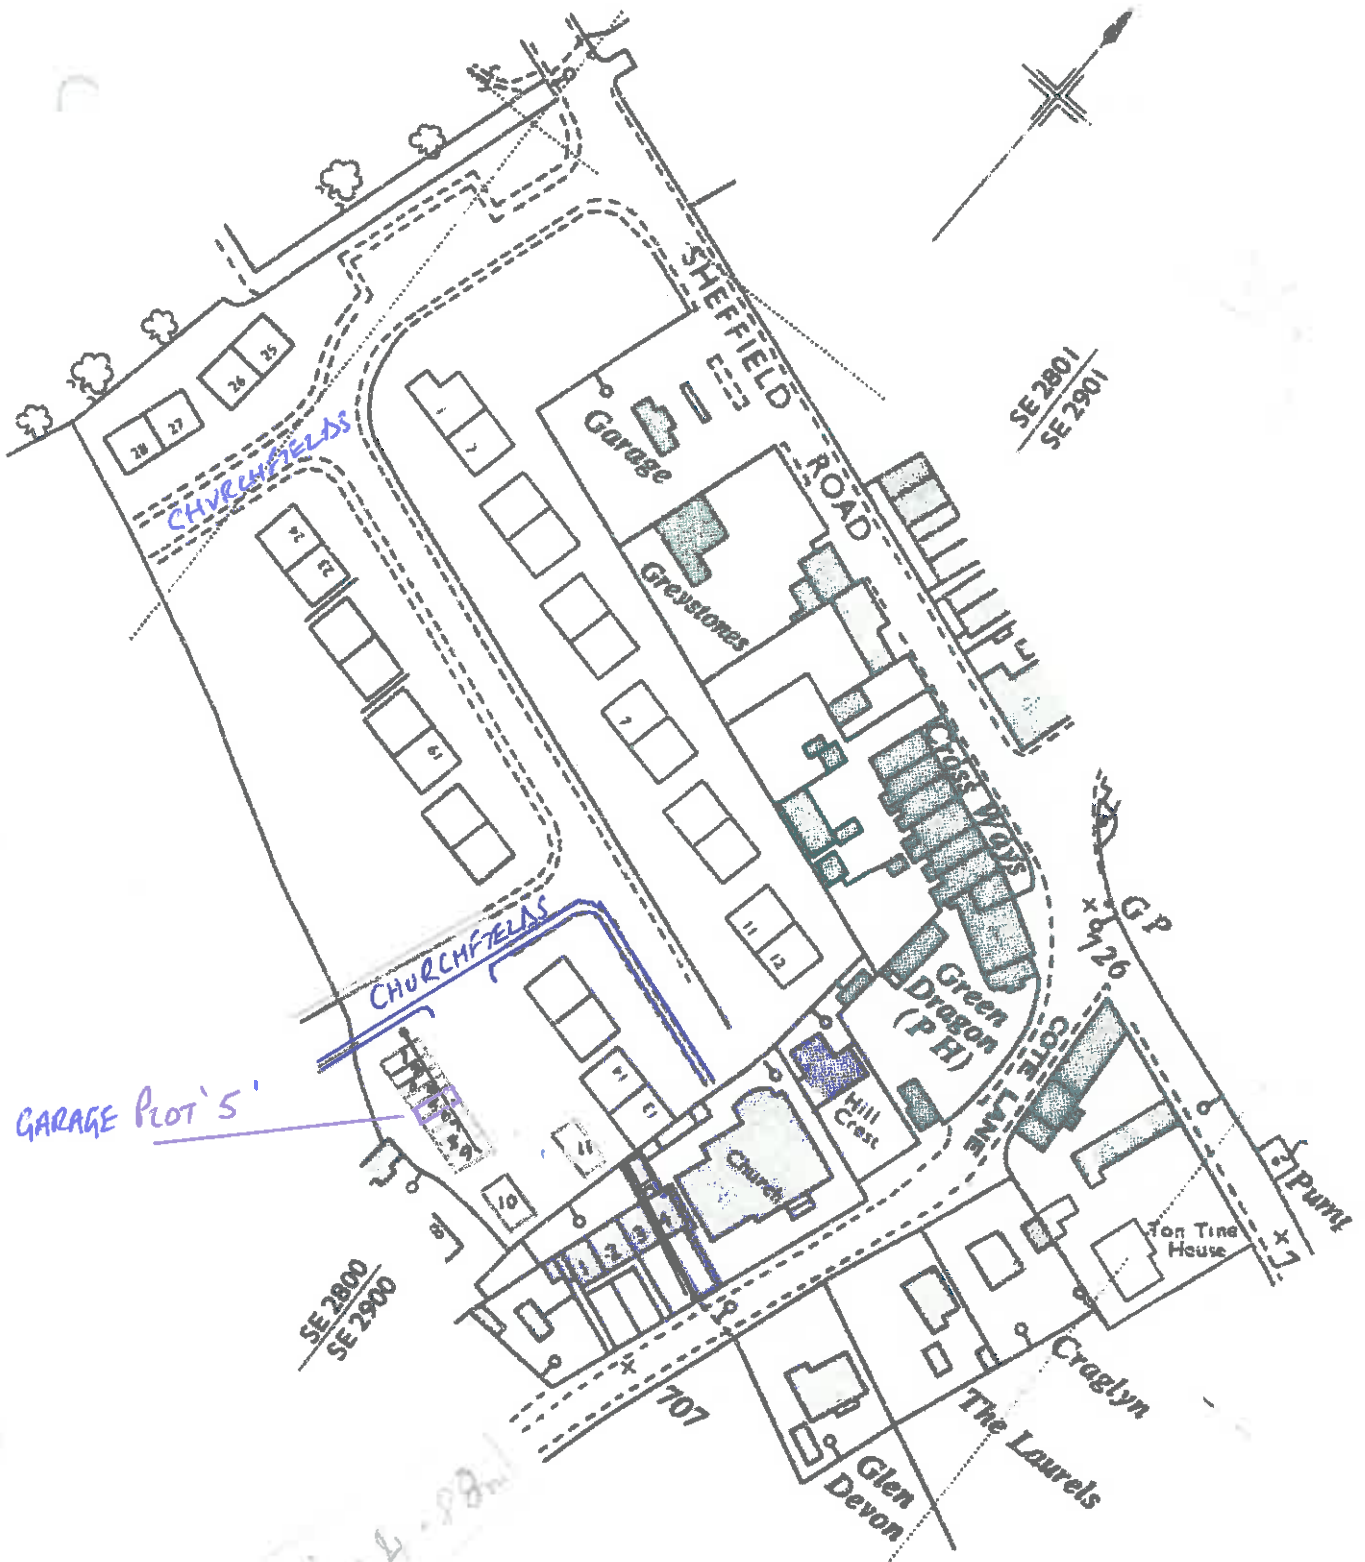

GARAGE PLOT 5

SCALE  
1:1250

APP. N<sup>o</sup> 499

GARAGE PLOT 5  
CHURCHFIELDS  
THURGOLAND  
S35 7BH.

Wellington House  
Library  
Duty Planning.  
M-F.  
9.30 - 13.00




JOHN WILMOT




GARAGE ERECTION - THURGOOD

APP. N<sup>o</sup> 00499

S3S 7BH

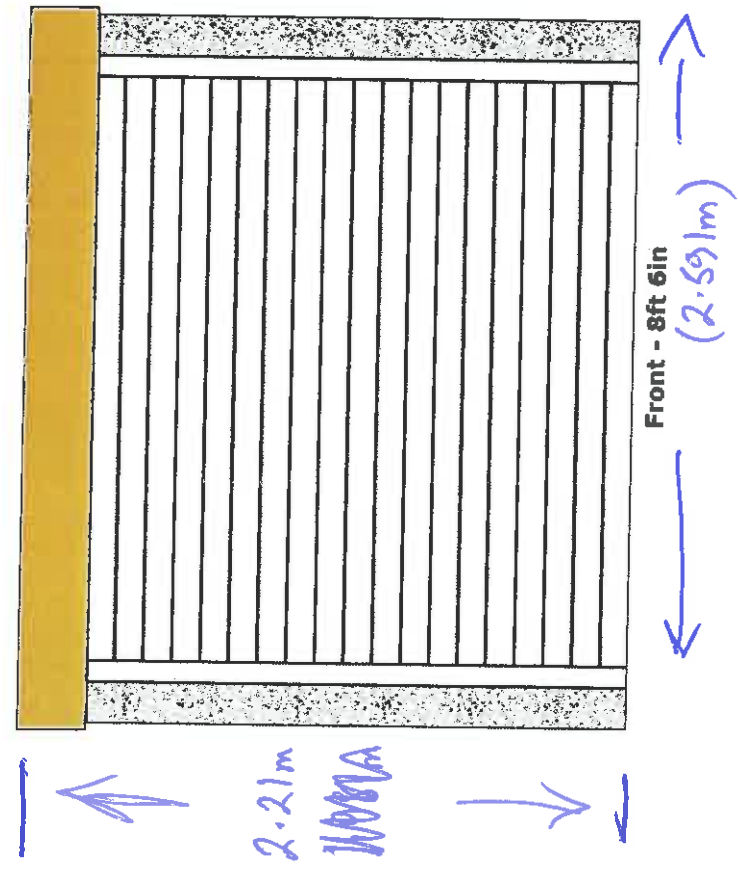

\* NO WINDOWS \*

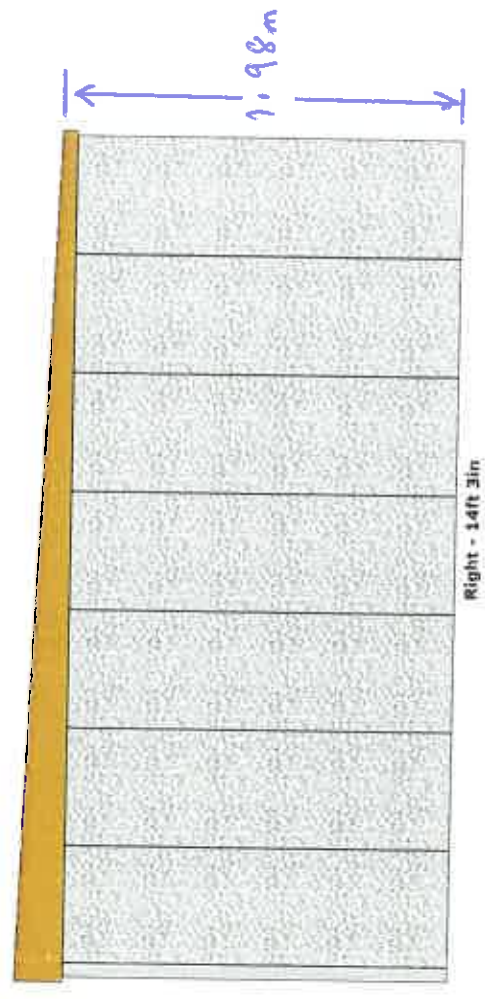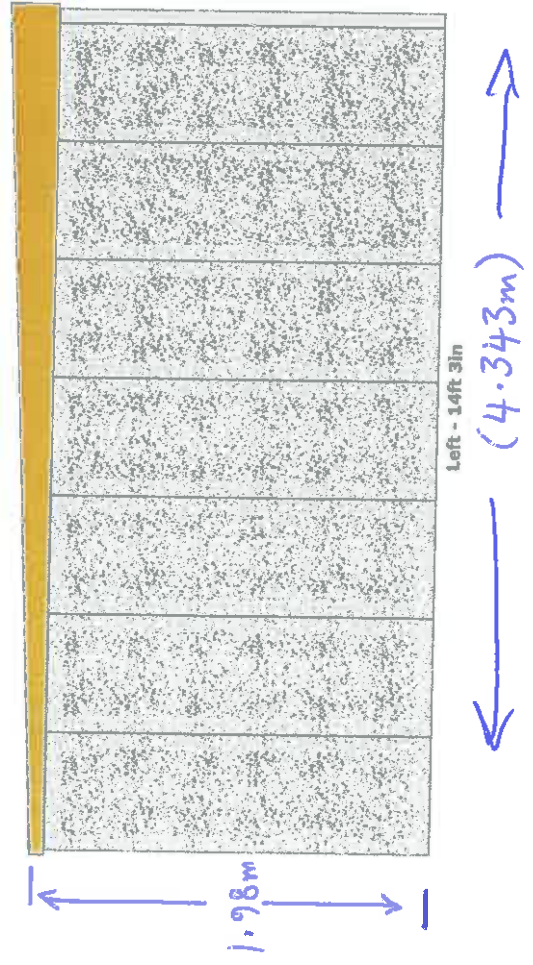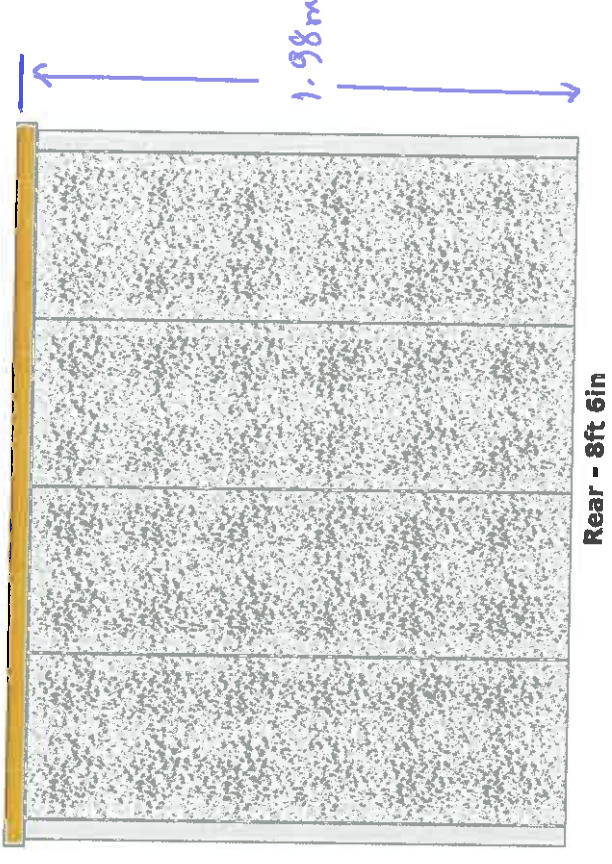

Overall  
SITE - 16' (4.9m) x 9' (2.74m)

# PLOT 5 GARAGE SITE CHURCHFIELDS THURGOLAND

From: John Wilmot [entourtd@btinternet.com](mailto:entourtd@btinternet.com)  
Subject:   
Date: 12 December 2017 at 09:33  
To: [entourtd@btinternet.com](mailto:entourtd@btinternet.com)

JW





From interweb thingy !!