


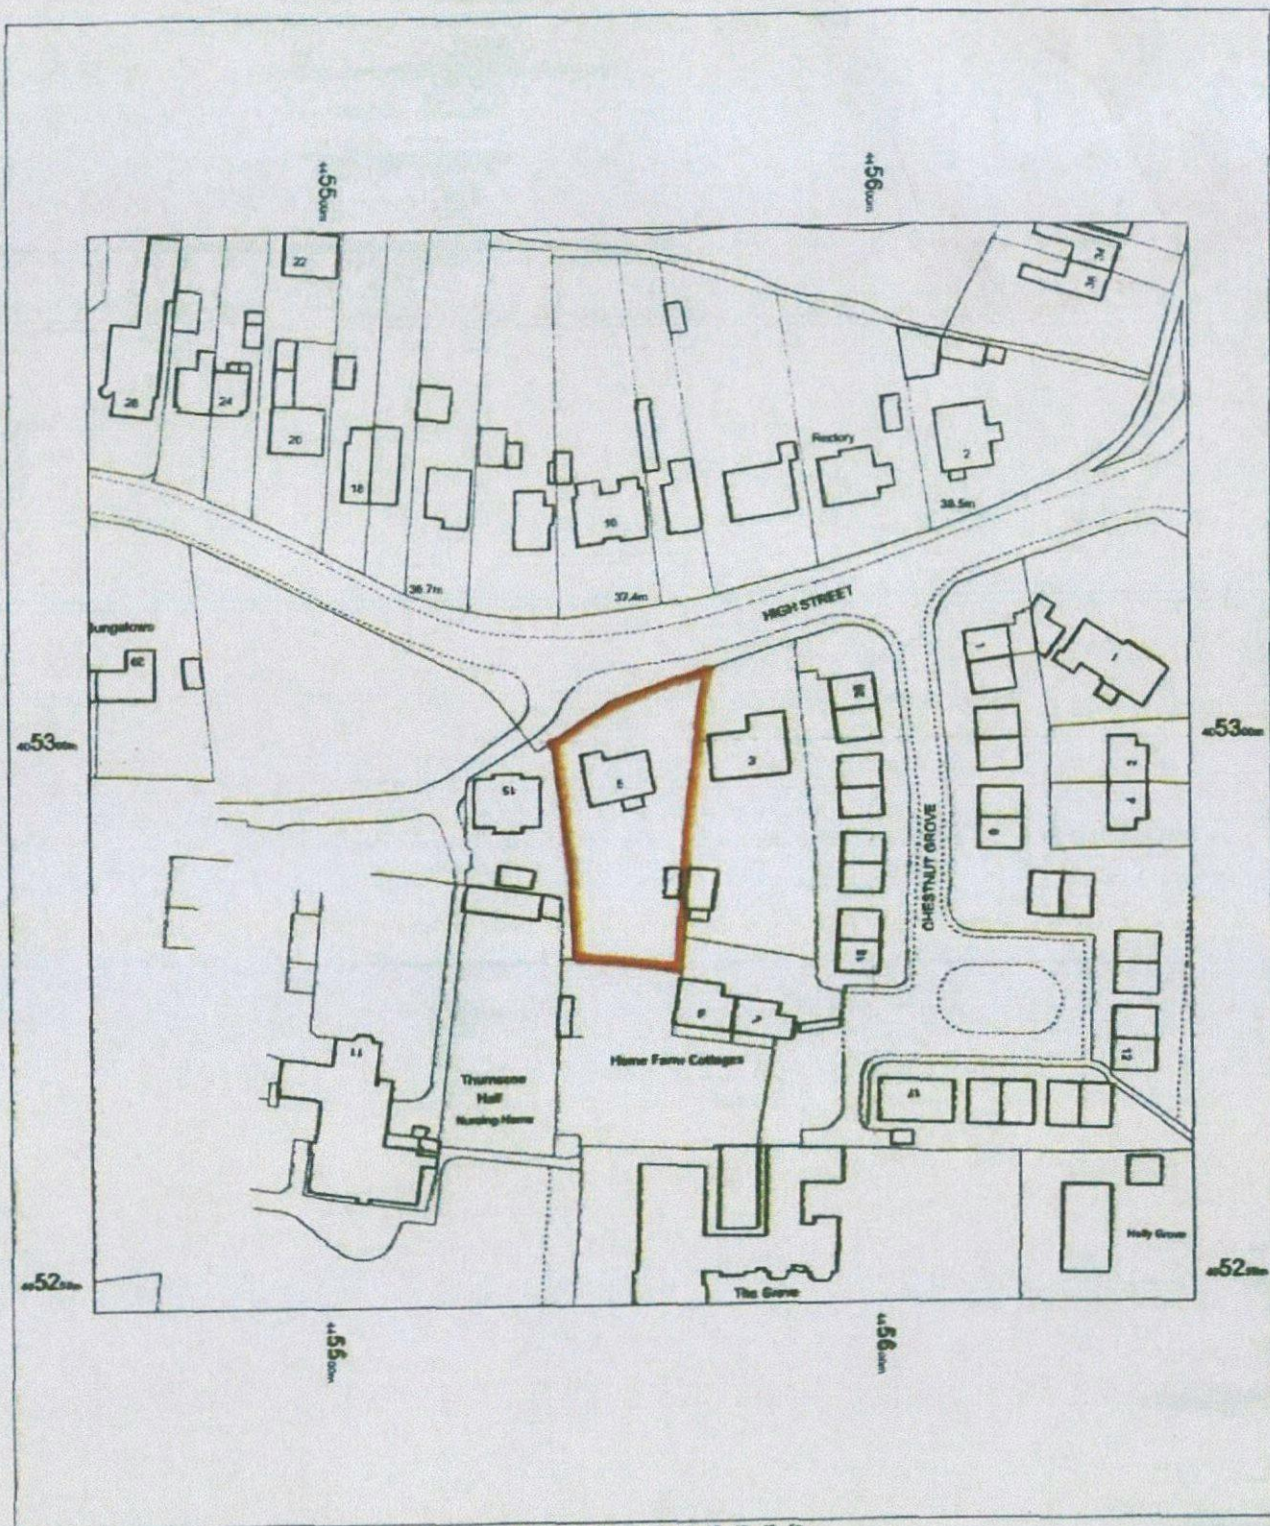

5 HIGH STREET
THURNSCOE
S63 8ST

OS Mastermap
20 August 2012, ID: BW1-00171243
www.blackwellmapping.co.uk

1:1250 scale print at A4, Centre: 445558 E, 405296 N

© Crown Copyright. Licence no. 100041040



BLACKWELL'S
www.blackwellmapping.co.uk

TEL. 0114 266 7658
maps.sheffield@blackwell.co.uk