


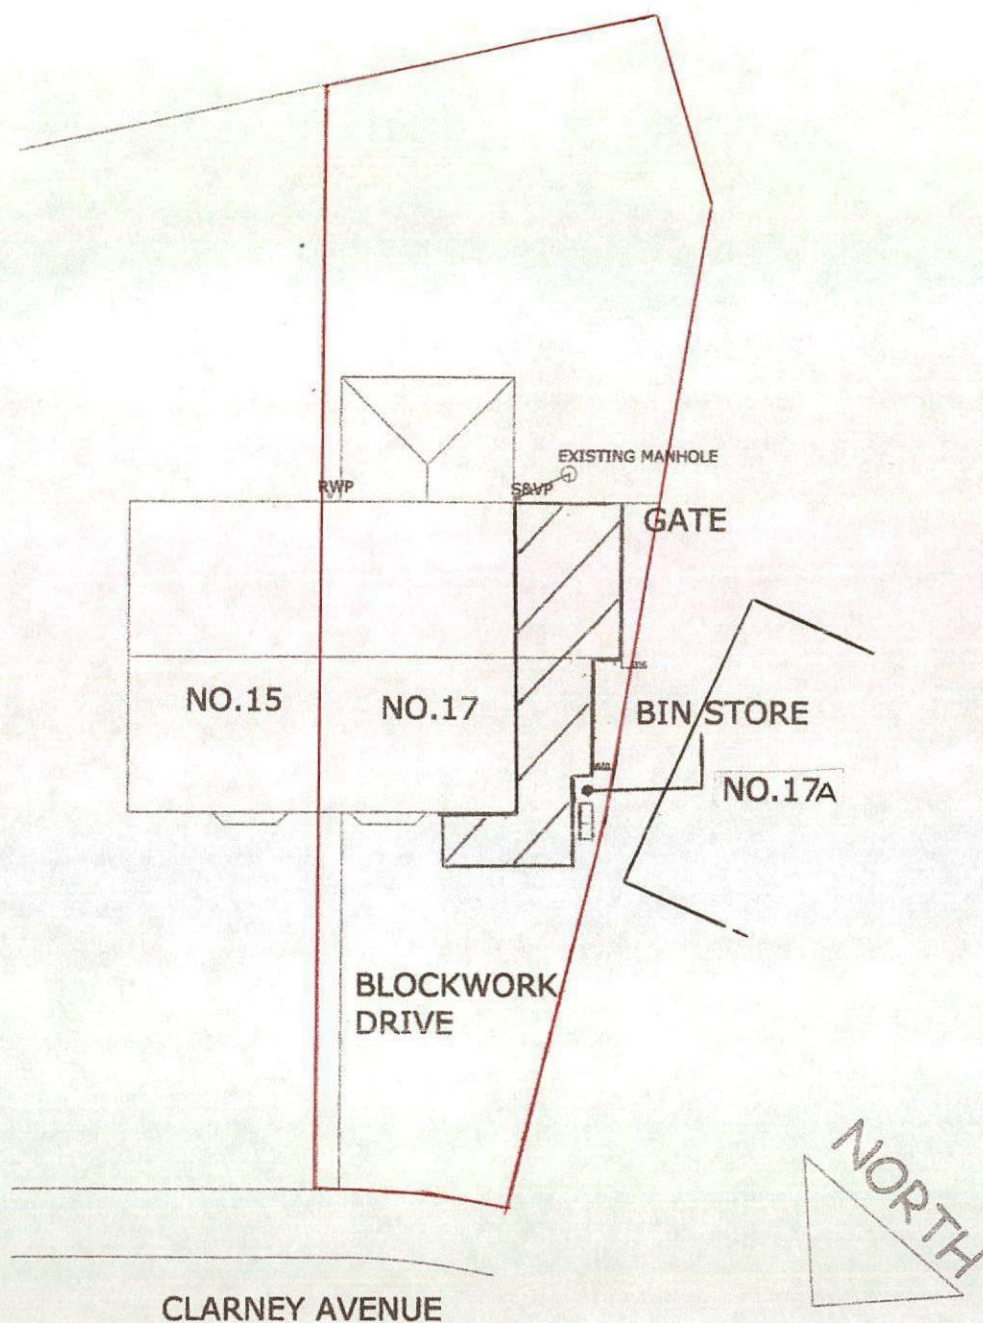

PROPOSED SITE LAYOUT
SCALE 1:200

SITE

PROPOSED SIDE EXTENSION AT 17 CLARNEY
AVENUE, DARFIELD, BARNSLEY. S73 9EG

CLIENT

MR ANDREW WILBURN

DRAWING TITLE


PROPOSED SITE LAYOUT

SCALE
AS SHOWN

DATE
05/15

REVISION
3/2

AREA 2 HA
SCALE: 1:1250
CENTRE COORDINATES: 441045 , 404622

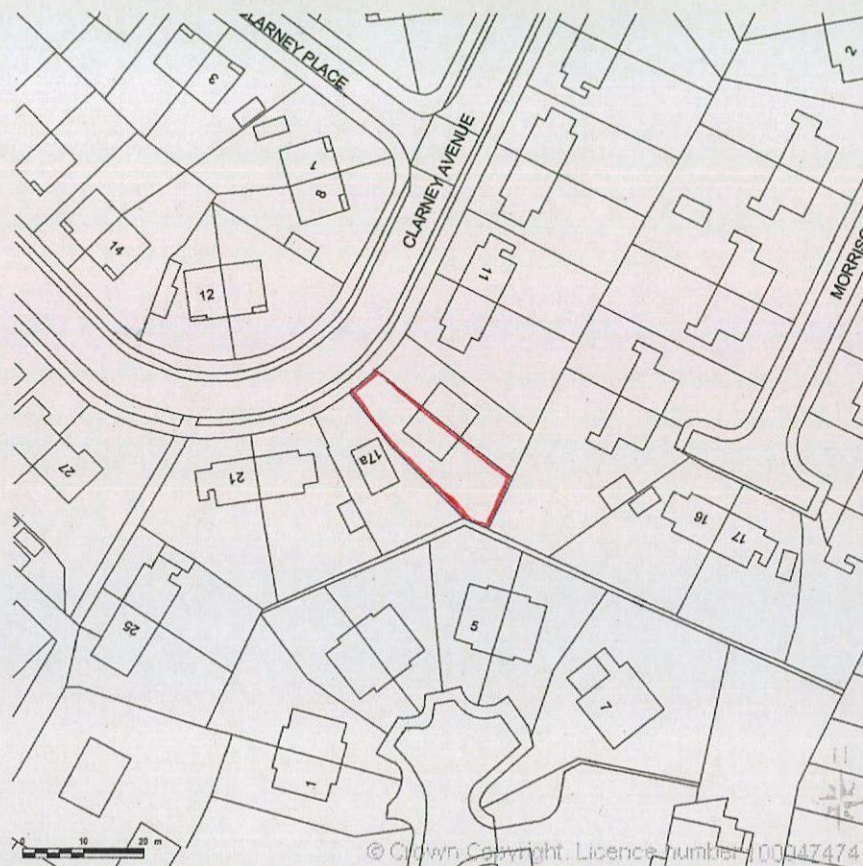

Supplied by Streetwise Maps Ltd
www.streetwise.net
Licence No: 100047474