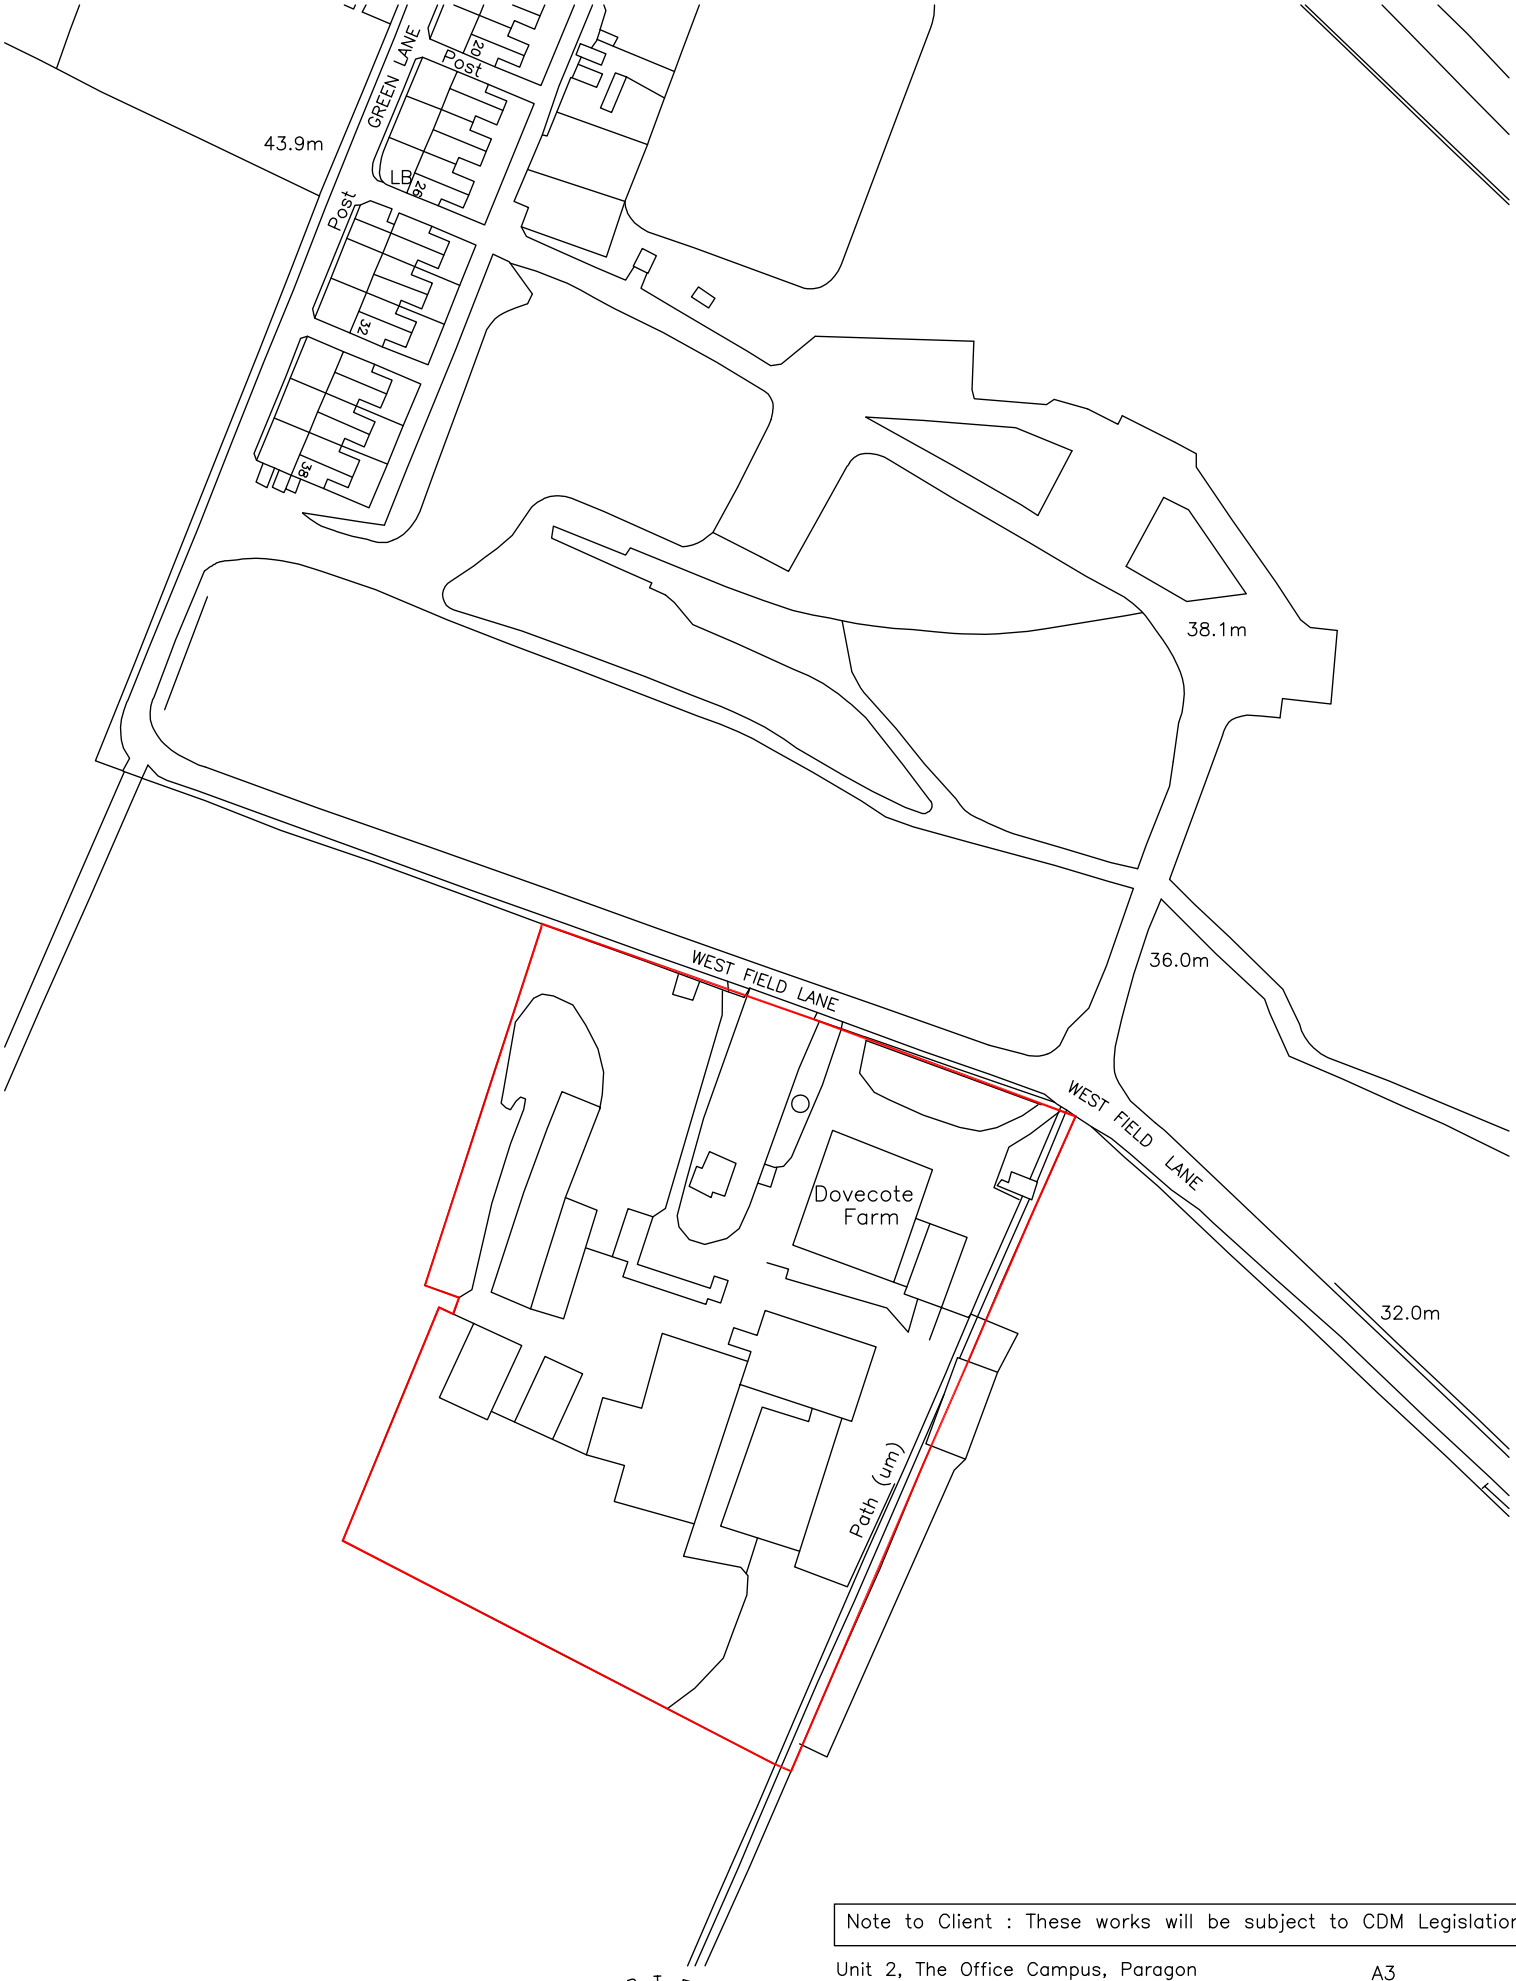


Note to Client : These works will be subject to CDM Legislation

CHARTERED
NEIL BOWEN
R.I.B.A.
ARCHITECTS

Unit 2, The Office Campus, Paragon Business Park, Red Hall Court, Wakefield, WF1 2UY

01924 380873

Project: Proposed 1 No Detached Dwelling at Dovecote Farm, Westfield Lane, Barnburgh, Doncaster, DN5 7HS for M H Richardson

Drawing: Ordnance Survey Plan

Date 06/11/2017

Drg No

A3

F	Scale
2036	
R	1:1250
OS	