this drawing and design is the copyright of aja architects llp and must not be reproduced in part or in whole without prior written consent. contractors must verify all dimensions on site before commencing work or preparing shop drawings If in doubt ASK.

Where this drawing contains any Ordnance Survey mapping material, it has been reproduced under license number 100052278.
Ordnance Survey © Crown copyright

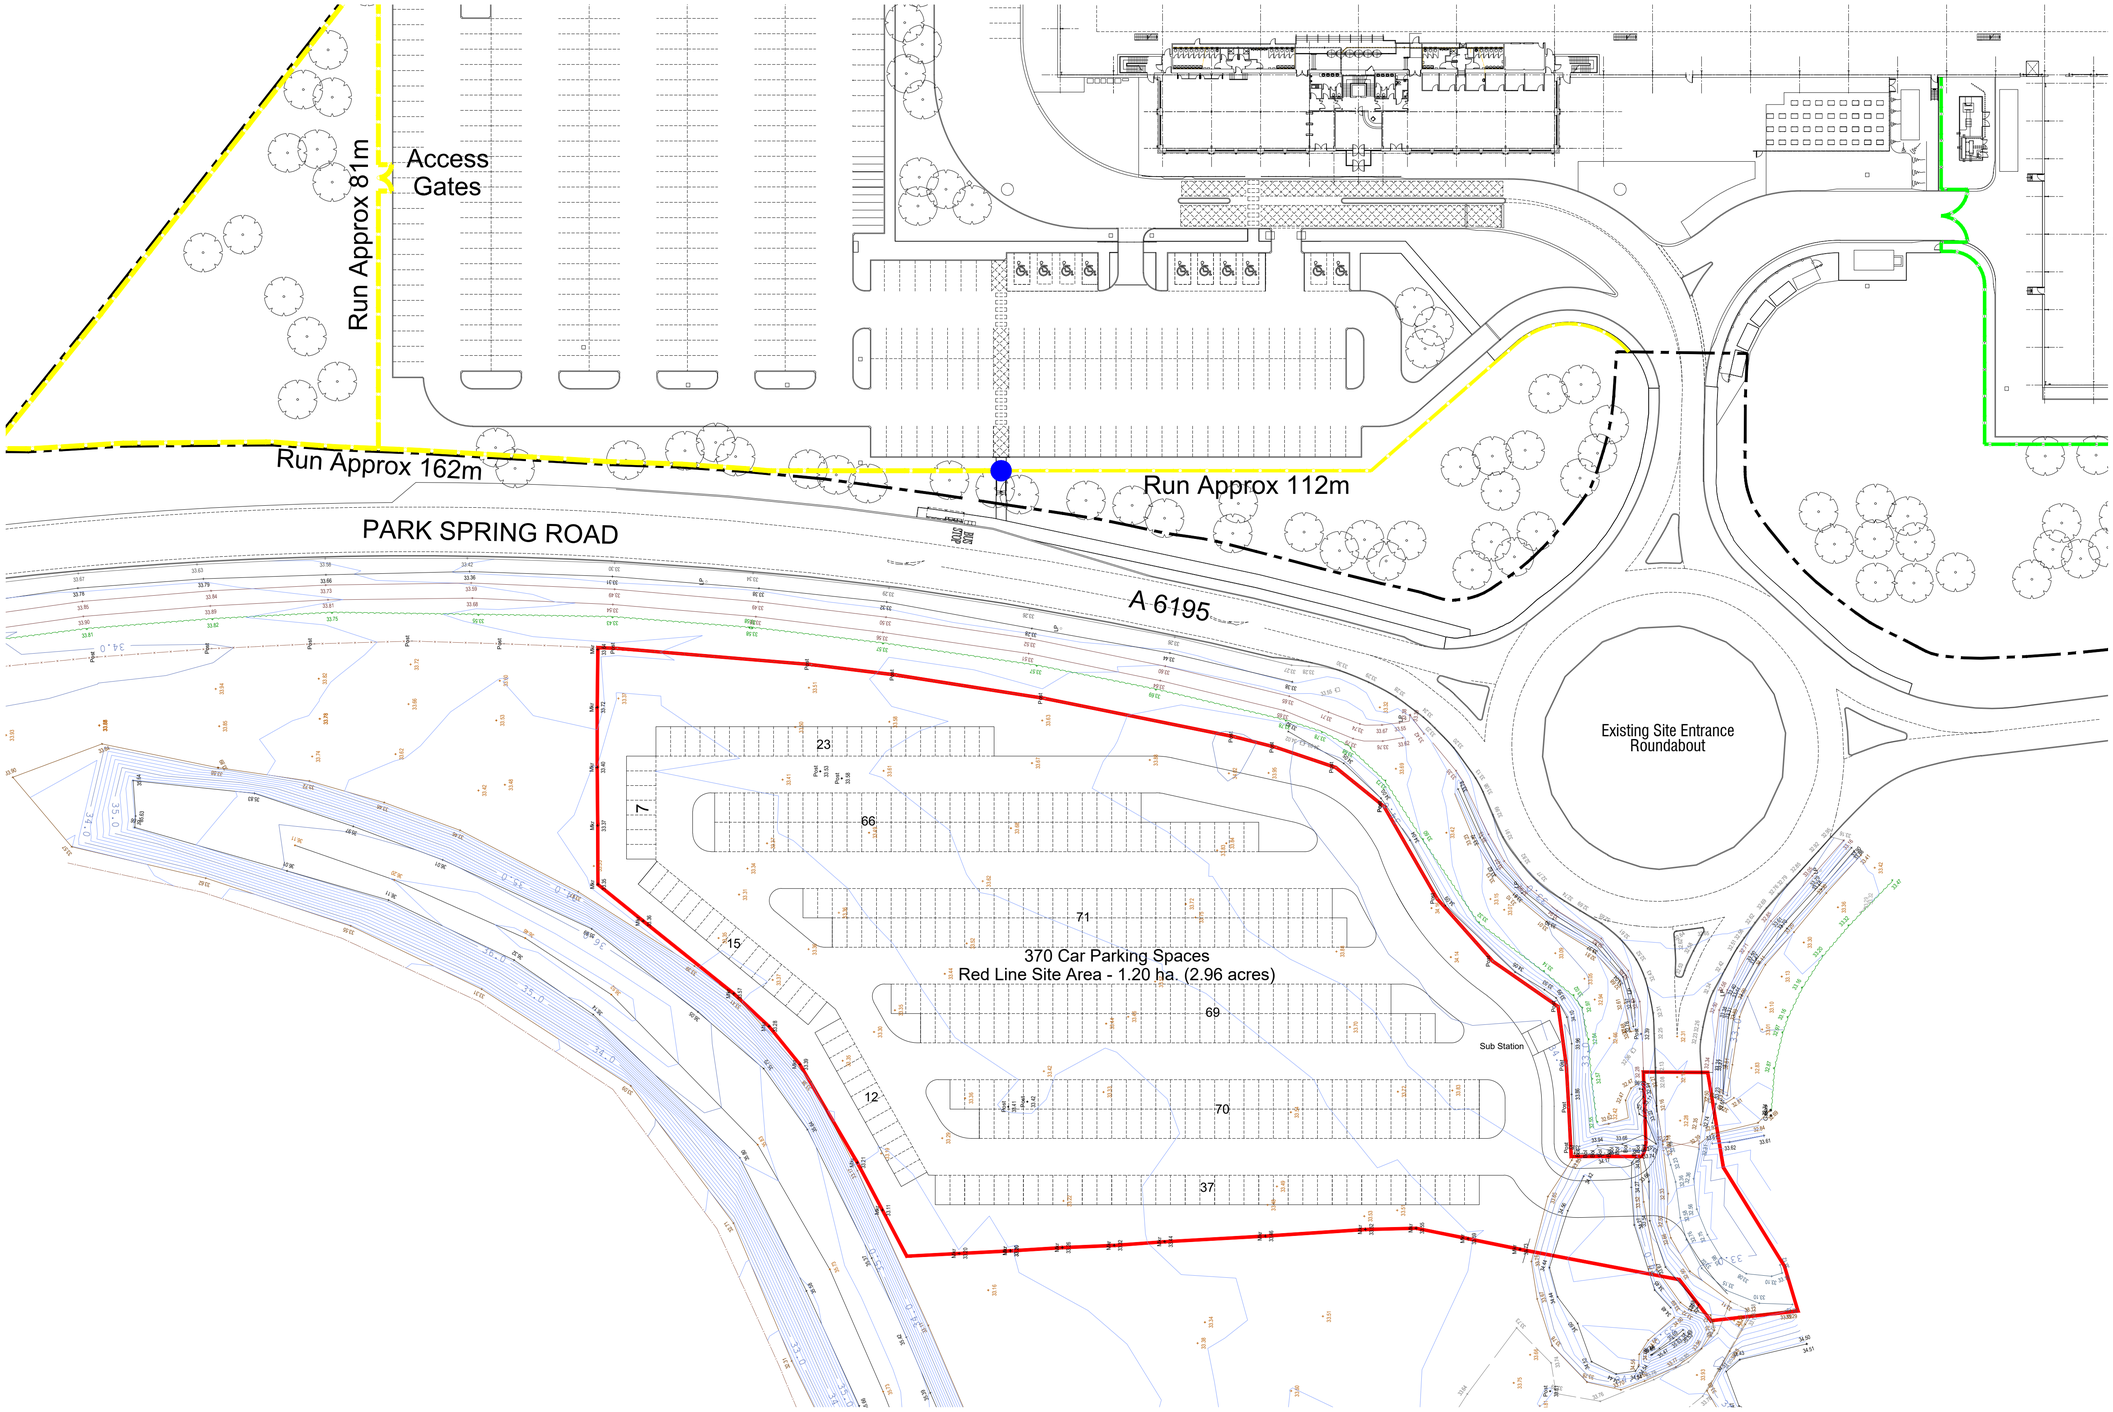

For Soft Landscaping please refer to JBLA Landscaping Proposals

no.	date	revision	by

aja architects

aja architects llp
1170 Elliott Court
Herald Avenue
Coventry Business Park
COVENTRY CV5 6UB

T: 024 7625 3200
F: 024 7625 3210
E: aja@aja-architects.com
W: www.aja-architects.com

aja architects llp is a limited liability partnership registered in England No. OC326721

client

asos
discover fashion online

project

Proposed Car Park
ASOS.COM
Spring Park Road
Little Houghton, Youkshire

drawing

Proposed Car Park Layout

scale	1:500@A1	drawn	RPW
checked	SPP	date	01.06.17

no

6057 - 001

PLANNING