

Your ref:

Our ref: MJ/YC13654

Planning Department
Barnsley Council
Civic Hall
Eldon Street
Barnsley
S70 2JL

Wayleaves Department
Cargo Fleet Lane
Middlesbrough
TS3 8DG

www.northernpowergrid.com

Tel: 0191 229 4666
e-mail: mark.joynes@northernpowergrid.com

11/03/2013

Dear Sir/Madam,

**Electricity Act 1989 – Overhead Lines (Exemption) Regulations 2009
Rotherham – Erect aerial bunched conductor at Various Locations, Wentworth**

Please find attached an exemption notice in accordance with the new exemption regulations of April 2009.


If your Council has no objections to the proposed works please complete the attached certificate and thereafter return it to me within **6 weeks**.

Should you require any additional information regarding the new regulations or the proposed works please do not hesitate to contact me.

****Please include our reference number in any acknowledgement letters****

Yours Sincerely,

Mark Joynes
Senior Wayleaves Officer

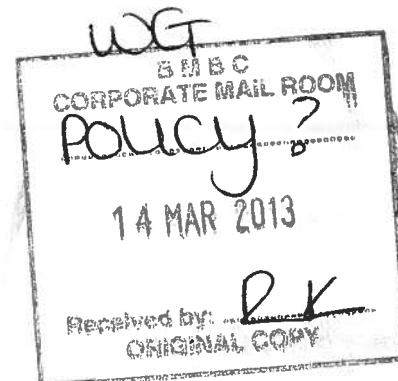

NORTHERN POWERGRID (NORTHEAST) LIMITED

Registered Office: Lloyds Court, 78 Grey Street, Newcastle upon Tyne NE1 6AF.

Registered in England and Wales. Registered Number: 07465173.

If you would like an audio copy of this letter, a copy in large type, Braille or another language, please call 0800 169 7602



THIS FORM IS FOR USE BY ELECTRICITY NETWORK OPERATORS TO ADVISE LOCAL PLANNING AUTHORITIES OF PROPOSED WORKS TO BE UNDERTAKEN WITHIN THEIR DESIGNATED AREA THAT ARE CONSIDERED TO BE EXEMPTED UNDER THE OVERHEAD LINES (EXEMPTION) (ENGLAND AND WALES) REGULATIONS 2009. LOCAL AUTHORITIES HAVE THE RIGHT TO INVOKE THE FULL SECTION 37 PROCESS UNDER THE ELECTRICITY ACT 1989 SHOULD IT BE CONSIDERED NECESSARY.

The Form should be sent in triplicate to each Local Planning Authority in whose area the proposed development would be situated.

Details of Applicant

Name: Northern Powergrid (Northeast) Ltd
Contact Person: Mark Joynes
Address: Wayleave Department
Cargo Fleet Lane
Middlesbrough
TS3 8DG

Telephone No: 0191 2294666
Applicant's Ref: MJ/YC13654
Date: 11/03/2013

To: The Chief Executive, Barnsley Council

Electricity Act 1989: Overhead Lines (Exemption)(England and Wales) Regulations 2009

It is proposed to undertake the following work that is considered to be exempted from the Electricity Act 1989 by falling within the Overhead Lines (Exemption)(England and Wales) Regulations 2009:

Rotherham - erect aerial bunched conductor at Various Locatrions, Wentworth.

Particulars of proposed development to be completed by Applicant:

As part of the ongoing improvement works to our overhead electrical network in the Barnsley area it is proposed to erect approx 2800 meters of aerial bunched conductor (wire) upon the existing overhead electric line (see attached photo example). I have attached a copy of drawing number YP13654 showing coloured Red the existing section of overhead electric line upon which new conductor will be erected. These works are deemed as minor by The Department of Energy and Climate Change and therefore fall within the exemption regulations.

The Council/Authority is requested to indicate that it has no objection to the work being carried out by returning two copies of this Form with the Certificate completed and signed.

Yours Faithfully

For and on behalf of the Applicant



CERTIFICATE

**TO BE COMPLETED BY THE LOCAL PLANNING AUTHORITY AND RETURNED TO
THE APPLICANT ELECTRICITY NETWORK COMPANY WITHIN SIX WEEKS OF
RECEIPT**

Barnsley Council

(i) objects/does* not object for the proposed development detailed above to be undertaken under the exemptions laid down in the Overhead Lines (Exemption)(England and Wales) Regulations 2009.

(ii) wishes/does* not wish the Secretary of State to consider the application using the full section 37 process under the Electricity Act 1989.



The reasons for requesting the full section 37 process are*:


Signed:
Designation:
on behalf of **Barnsley Council**

Dated:

*delete as appropriate

Applicant's Reference: MJ/YC13654

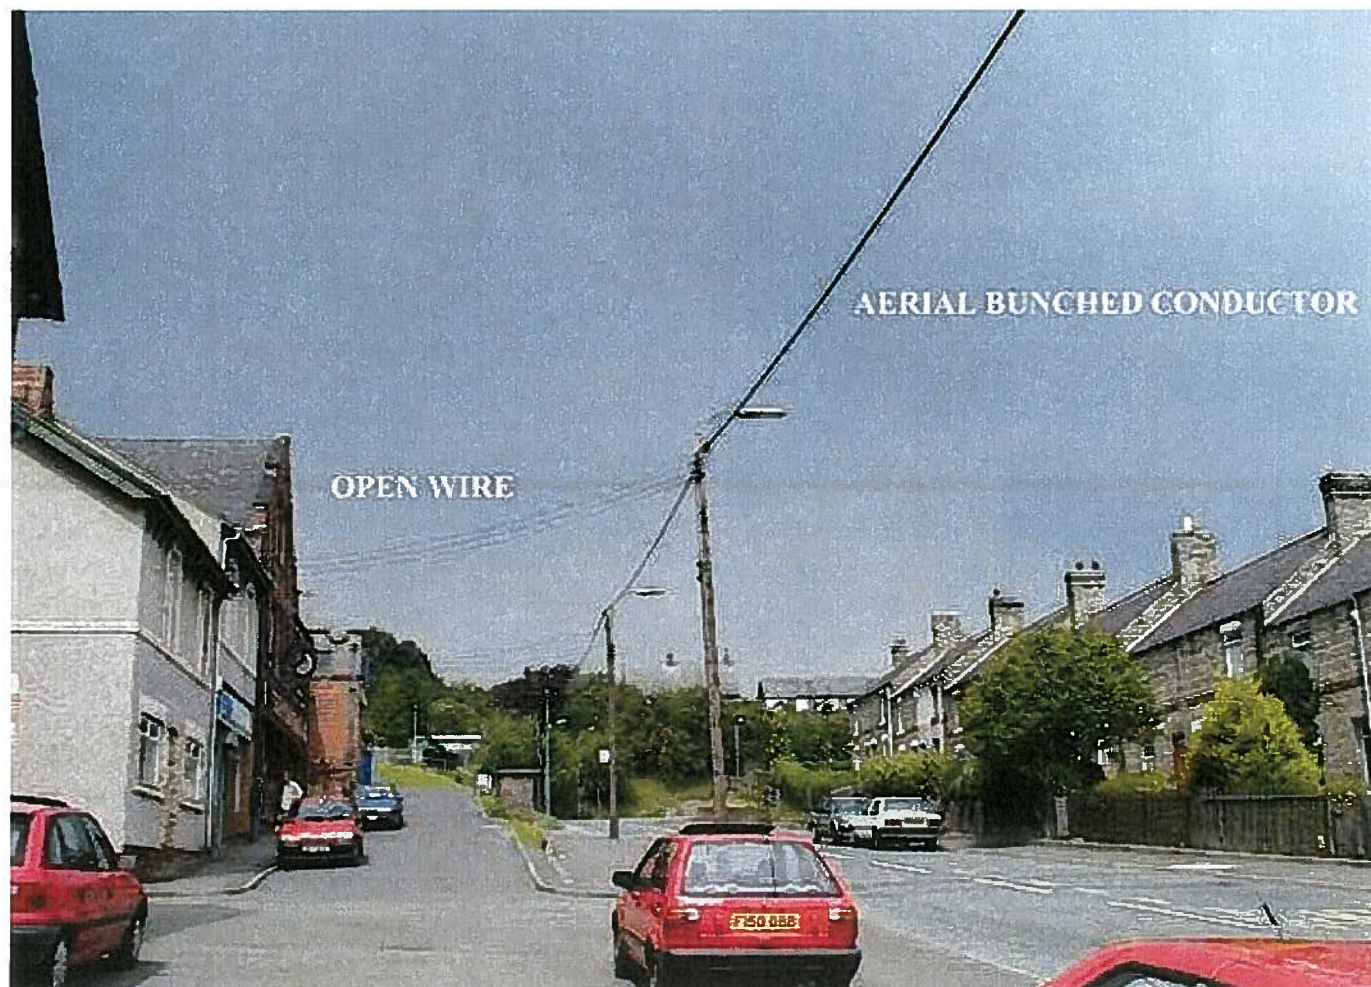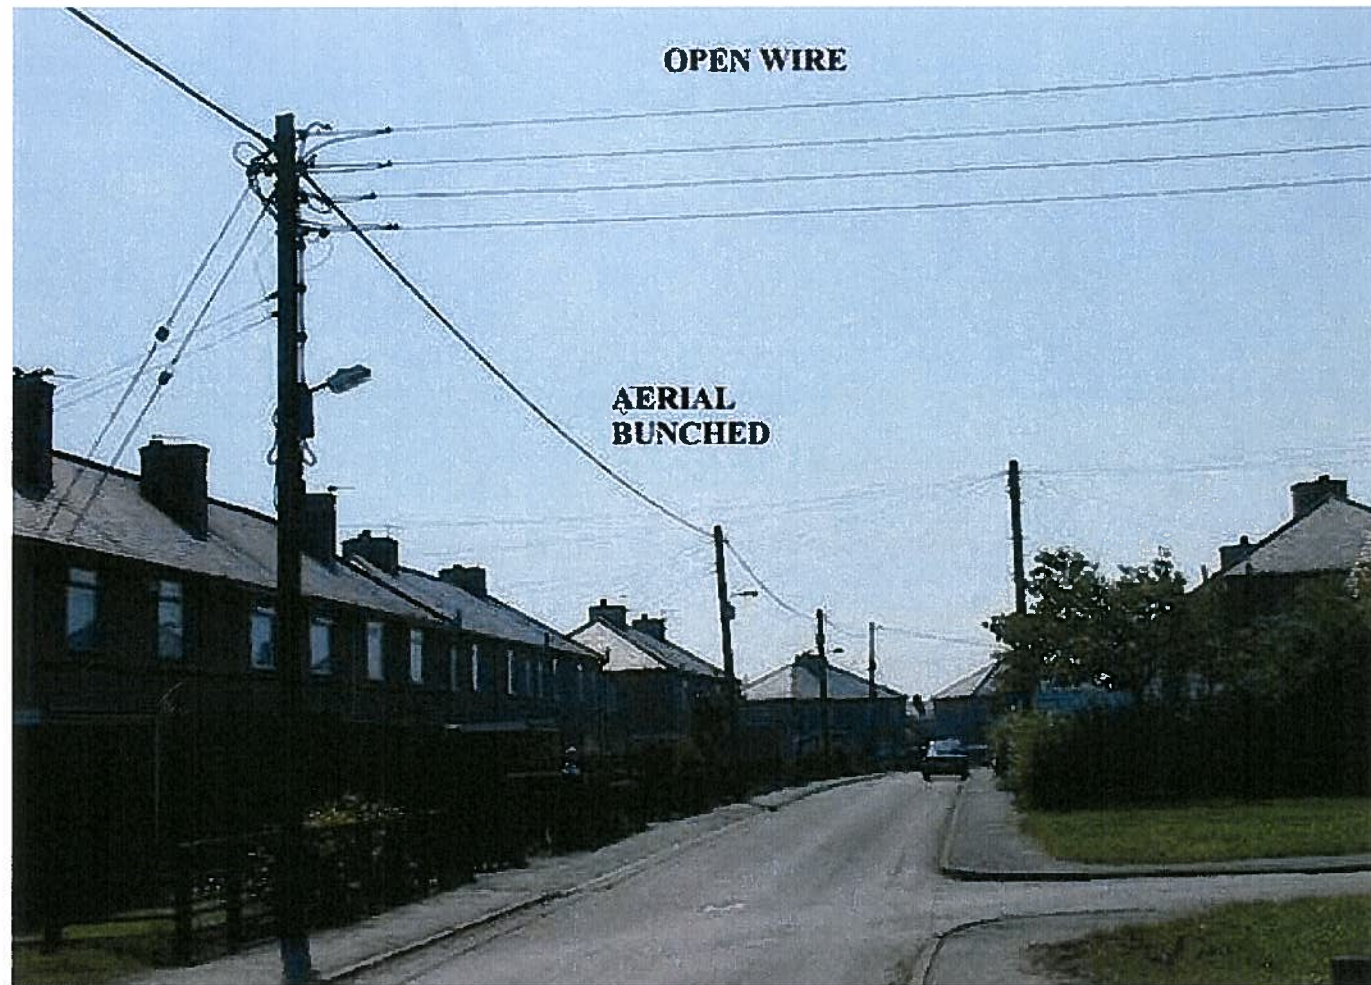

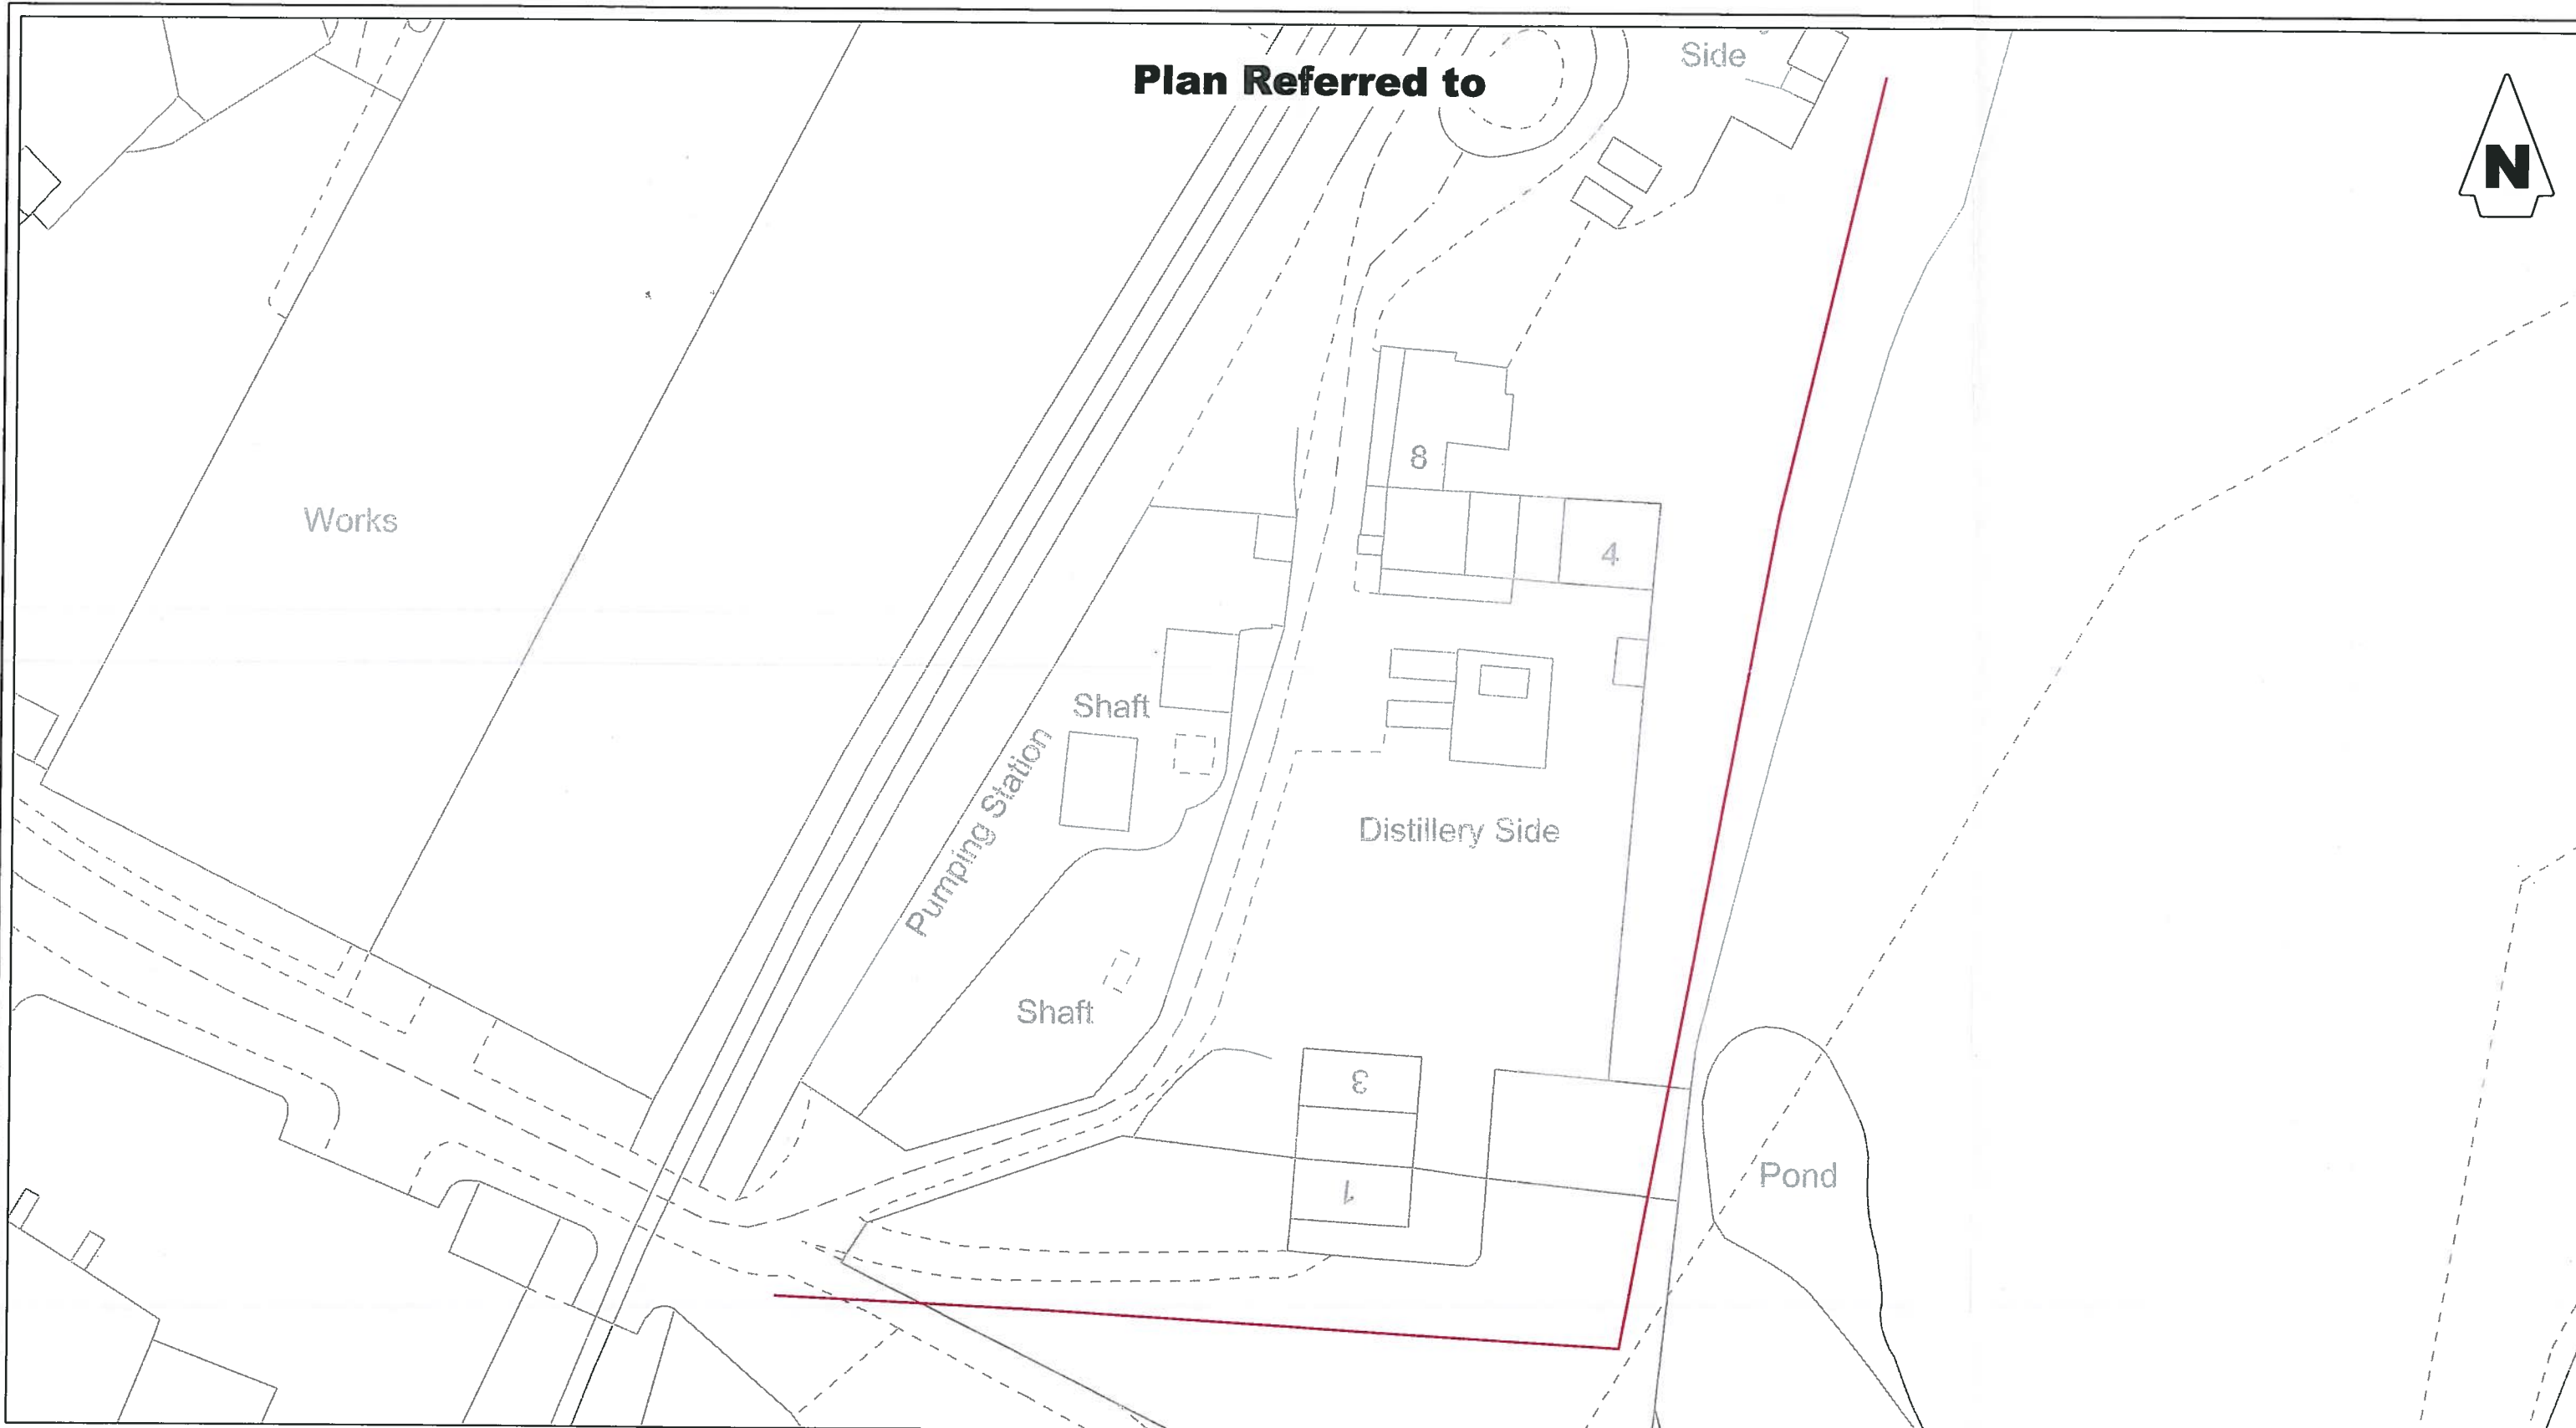

Plan Referred to




KEY TO DRAWING	
	PROPOSED OVERHEAD LINE

National Grid Reference SK385998
1:50,000 Sheet Number 111
Local Authority ROTHERHAM MBC
.....
Based on the Ordnance Survey Map with the sanction of the controller of HM Stationery Office Crown copyright reserved.
Licensee: Northern Powergrid Holdings Company
Registered Office: Lloyds Court, 78 Grey Street, Newcastle Upon Tyne, NE1 6AF.
Registered in England and Wales Number 3476201


NORTHERN POWERGRID	
Manufacturer Details	
Sheet No.	Scale
	1:500
Prepared By Anthony Mallon	
Revised	Grid Reference
	SK385998
Date Issued	Checked By
19/02/2013	D.JOHNSON

Lloyds Court, 78 Grey Street, Newcastle Upon Tyne, NE1 6AF			
ROTHERHAM, WENTWORTH, ELSECAR GARDEN GROVE (PZ23542407) LV REFURB FROM HI PLANNING PLAN			
Document Details			
LEGAL DRAWINGS OTHER			
Drawing No.		Historic Ref No.	
C1019599		YP13654	
Revision	Notes		
	A3		

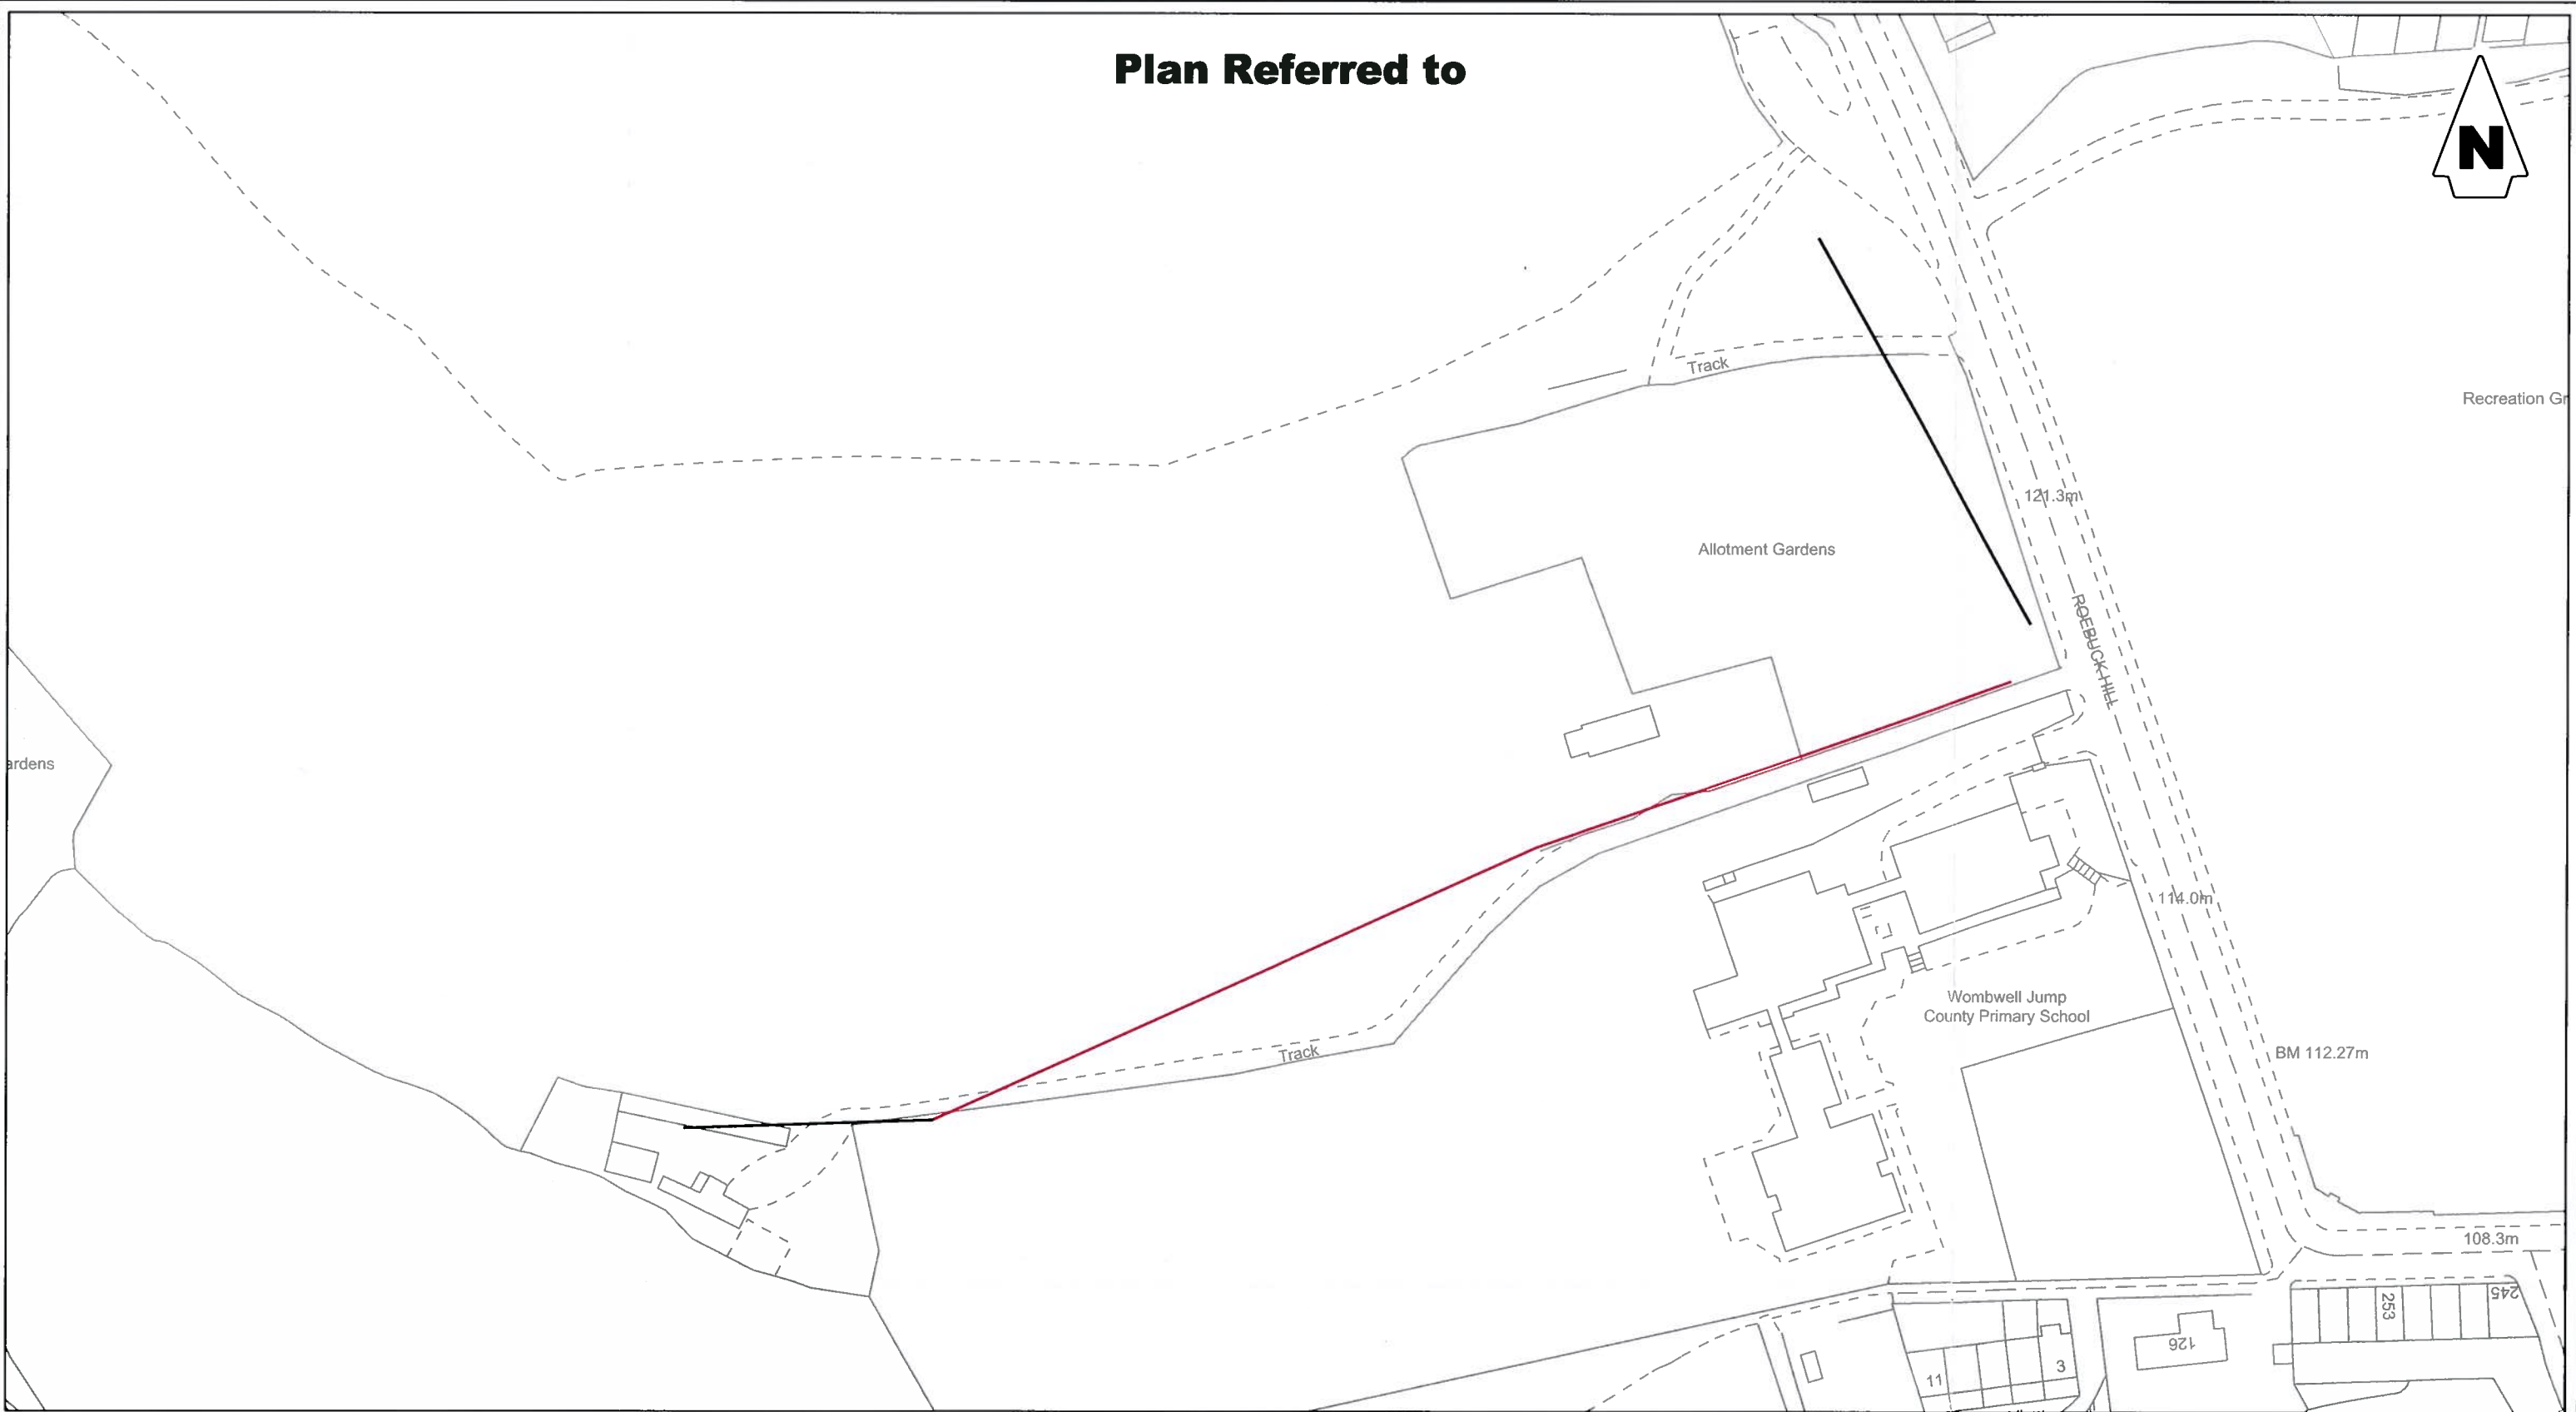

<table><tr><th colspan="2">KEY TO DRAWING</th></tr><tr><td></td><td>EXISTING OVERHEAD LINE</td></tr><tr><td></td><td>PROPOSED OVERHEAD LINE</td></tr><tr><td> </td><td> </td></tr></table>	KEY TO DRAWING			EXISTING OVERHEAD LINE		PROPOSED OVERHEAD LINE			National Grid Reference SE376012 1:50,000 Sheet Number 111 Local Authority BARNSELEY MBC Based on the Ordnance Survey Map with the sanction of the controller of HM Stationery Office Crown copyright reserved. Licensee: Northern Powergrid Holdings Company Registered Office: Lloyds Court, 78 Grey Street, Newcastle Upon Tyne, NE1 6AF. Registered in England and Wales Number 3476201	NORTHERN POWERGRID <table><tr><td colspan="2">Manufacturer Details</td></tr><tr><td>Sheet No.</td><td>Scale</td></tr><tr><td colspan="2">Prepared By Anthony Mallon</td></tr><tr><td>Revised</td><td>Grid Reference SE376012</td></tr><tr><td>Date Issued 19/02/2013</td><td>Checked By D. JOHNSON</td></tr></table>	Manufacturer Details		Sheet No.	Scale	Prepared By Anthony Mallon		Revised	Grid Reference SE376012	Date Issued 19/02/2013	Checked By D. JOHNSON	Lloyds Court, 78 Grey Street, Newcastle Upon Tyne, NE1 6AF ROTHERHAM, WENTWORTH, ELSECAR GARDEN GROVE (PZ23542407) LV REFURB FROM HI PLANNING PLAN <table><tr><td colspan="2">Document Details</td></tr><tr><td colspan="2">LEGAL DRAWINGS OTHER</td></tr><tr><td>Drawing No. C1019605</td><td>Historic Ref No. YP13654</td></tr><tr><td>Revision</td><td>Notes</td></tr></table>	Document Details		LEGAL DRAWINGS OTHER		Drawing No. C1019605	Historic Ref No. YP13654	Revision	Notes
	KEY TO DRAWING																												
		EXISTING OVERHEAD LINE																											
		PROPOSED OVERHEAD LINE																											
Manufacturer Details																													
Sheet No.	Scale																												
Prepared By Anthony Mallon																													
Revised	Grid Reference SE376012																												
Date Issued 19/02/2013	Checked By D. JOHNSON																												
Document Details																													
LEGAL DRAWINGS OTHER																													
Drawing No. C1019605	Historic Ref No. YP13654																												
Revision	Notes																												
A3																													


Plan Referred to

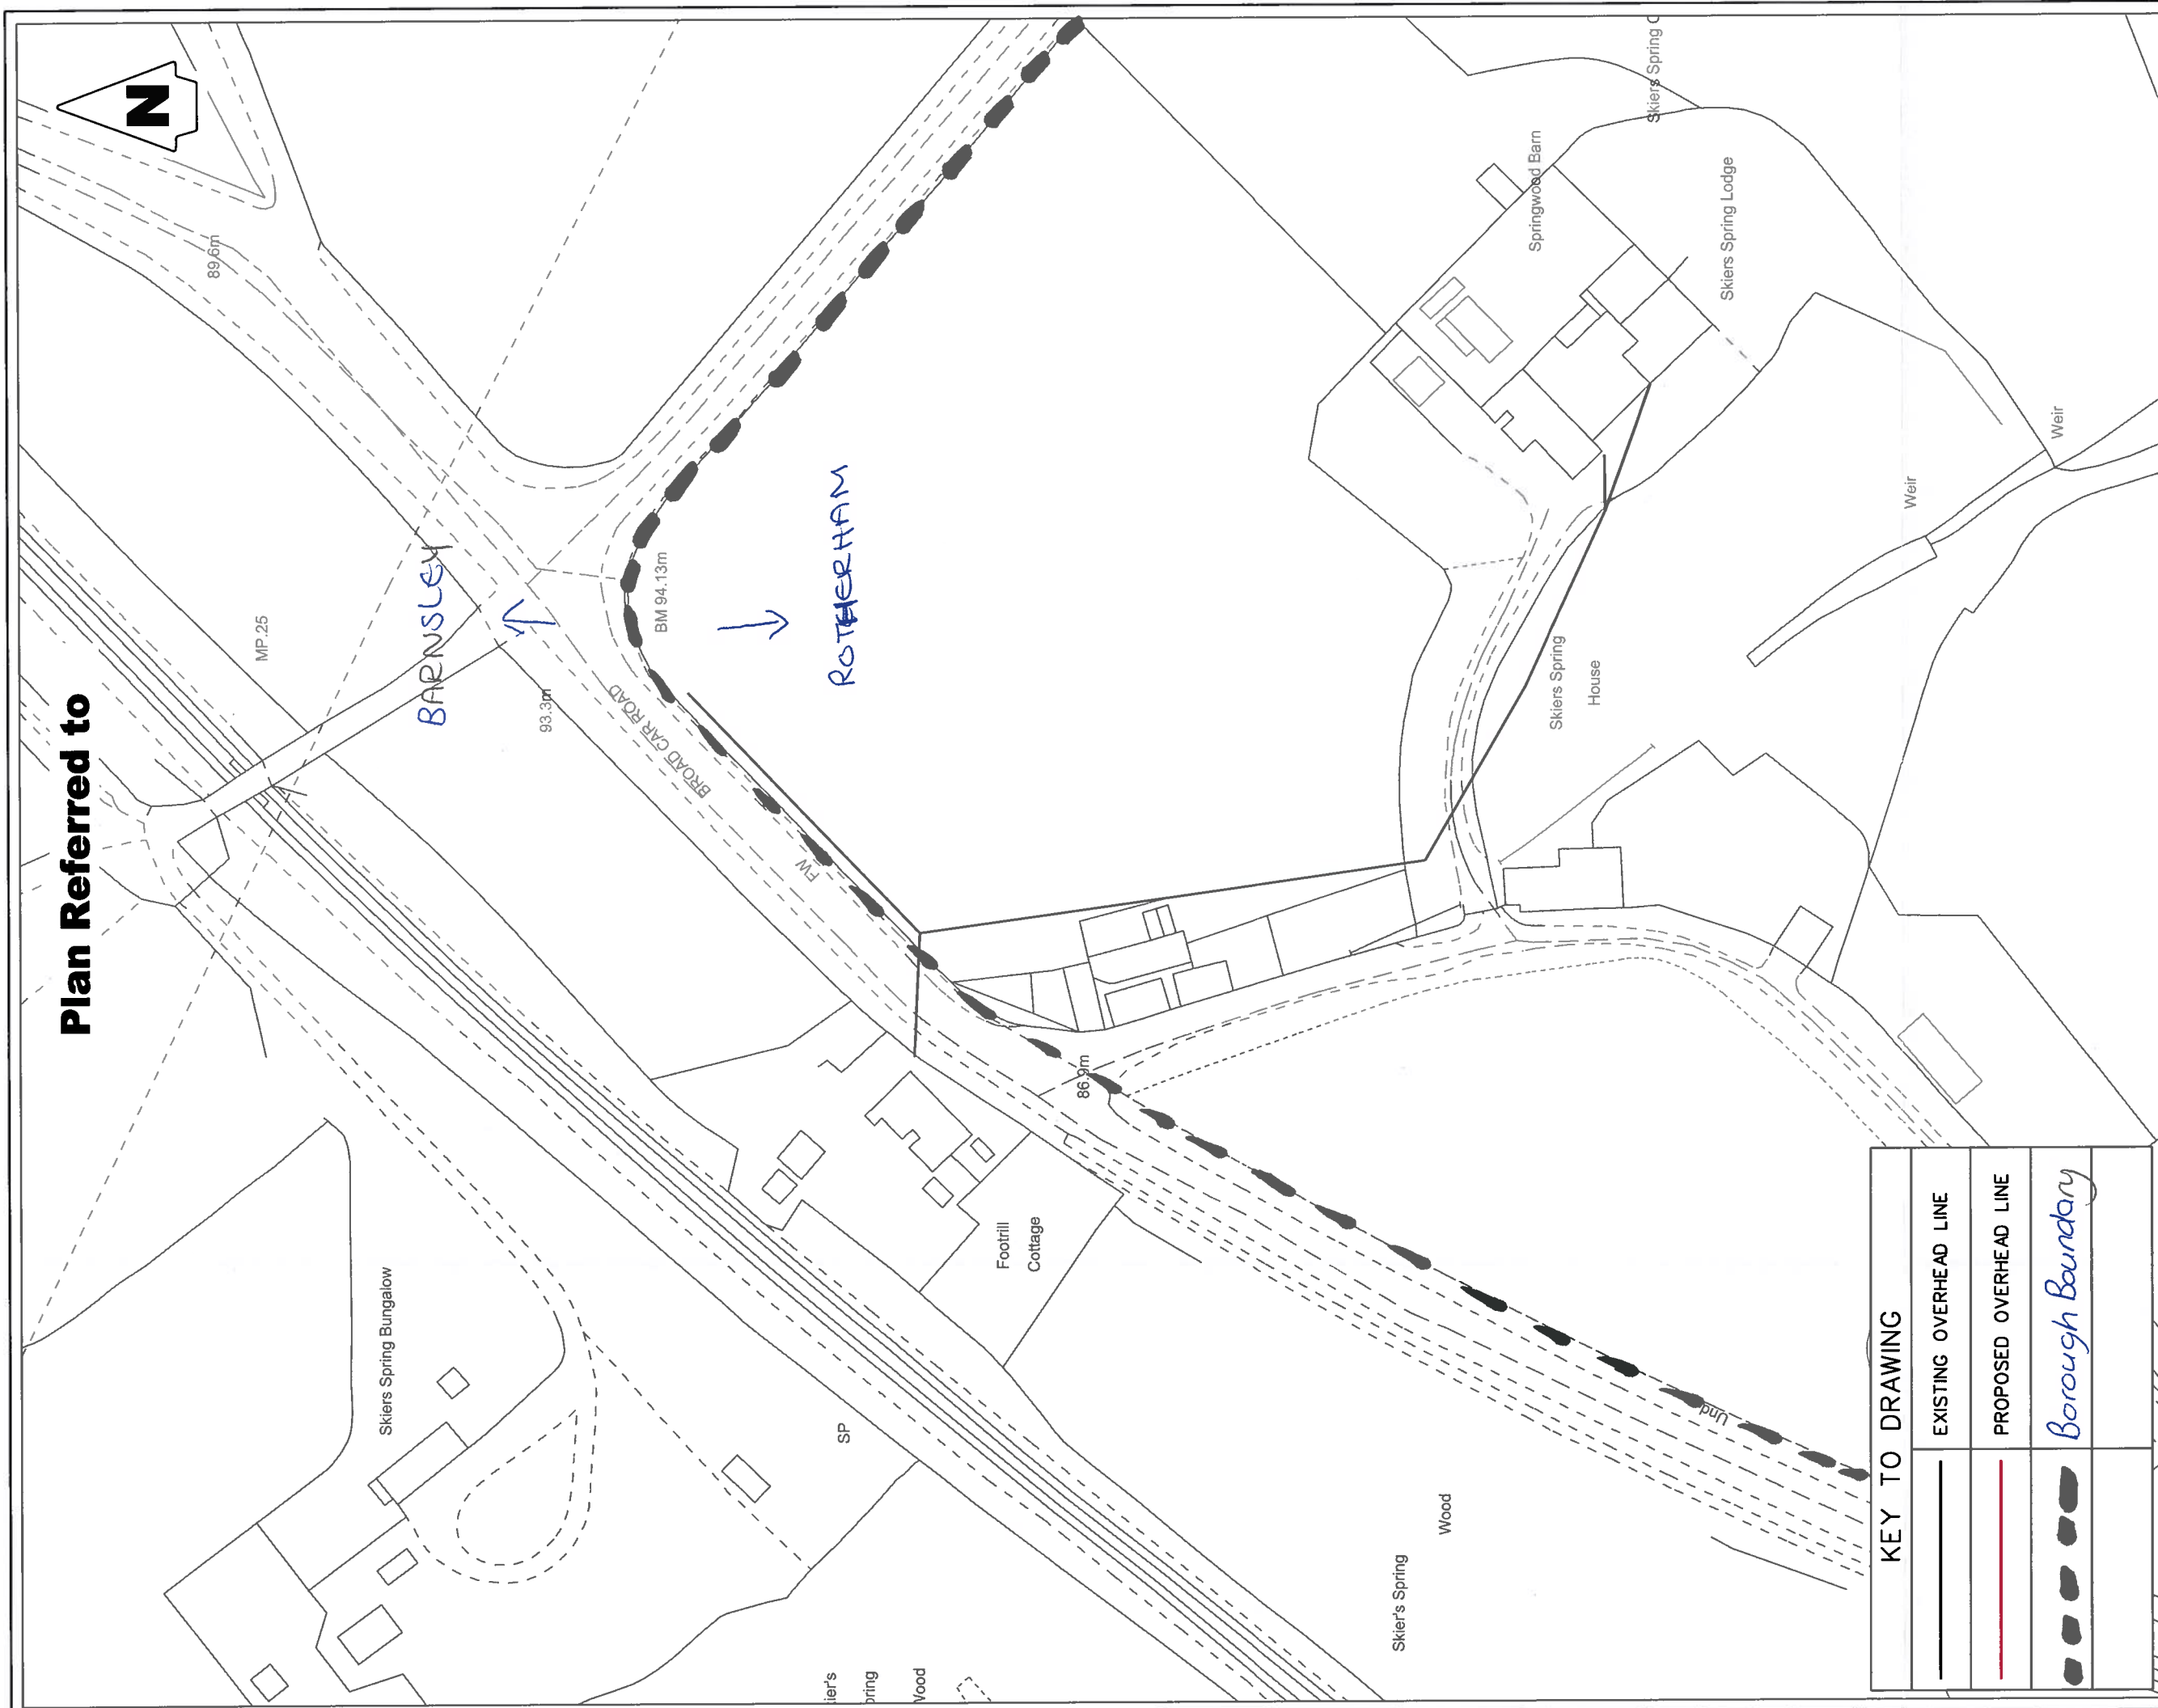

KEY TO DRAWING	
	EXISTING OVERHEAD LINE
	PROPOSED OVERHEAD LINE
	Borough Boundary

NORTHERN POWERGRID		Lloyds Court, 78 Grey Street, Newcastle Upon Tyne, NE1 6AF	
National Grid Reference SK370993		ROTHERHAM, WENTWORTH, ELSECAR	
1:50,000 Sheet Number 111		GARDEN GROVE (PZ23542407)	
Local Authority ROTHERHAM MBC		LV REFURB FROM HI	
Manufacturer Details		PLANNING PLAN	
Sheet No.	Scale 1:1000	Document Details	
Prepared By Anthony.Mallon		LEGAL DRAWINGS OTHER	
Revised	Grid Reference SK370993	Drawing No. C1019604	
Date Issued 19/02/2013	Checked By D.JOHNSON	Revision Notes	
Based on the Ordnance Survey Map with the sanction of the controller of HM Stationary Office Crown copyright reserved.		Historic Ref No. YP13654	
Licensee: Northern Powergrid Holdings Company			
Registered Office: Lloyds Court, 78 Grey Street, Newcastle Upon Tyne, NE1 6AF			
Registered in England and Wales Number 3476201			
Copyright of Northern Powergrid Holdings Company. No part of this drawing to be reproduced without prior permission			

Plan Referred to

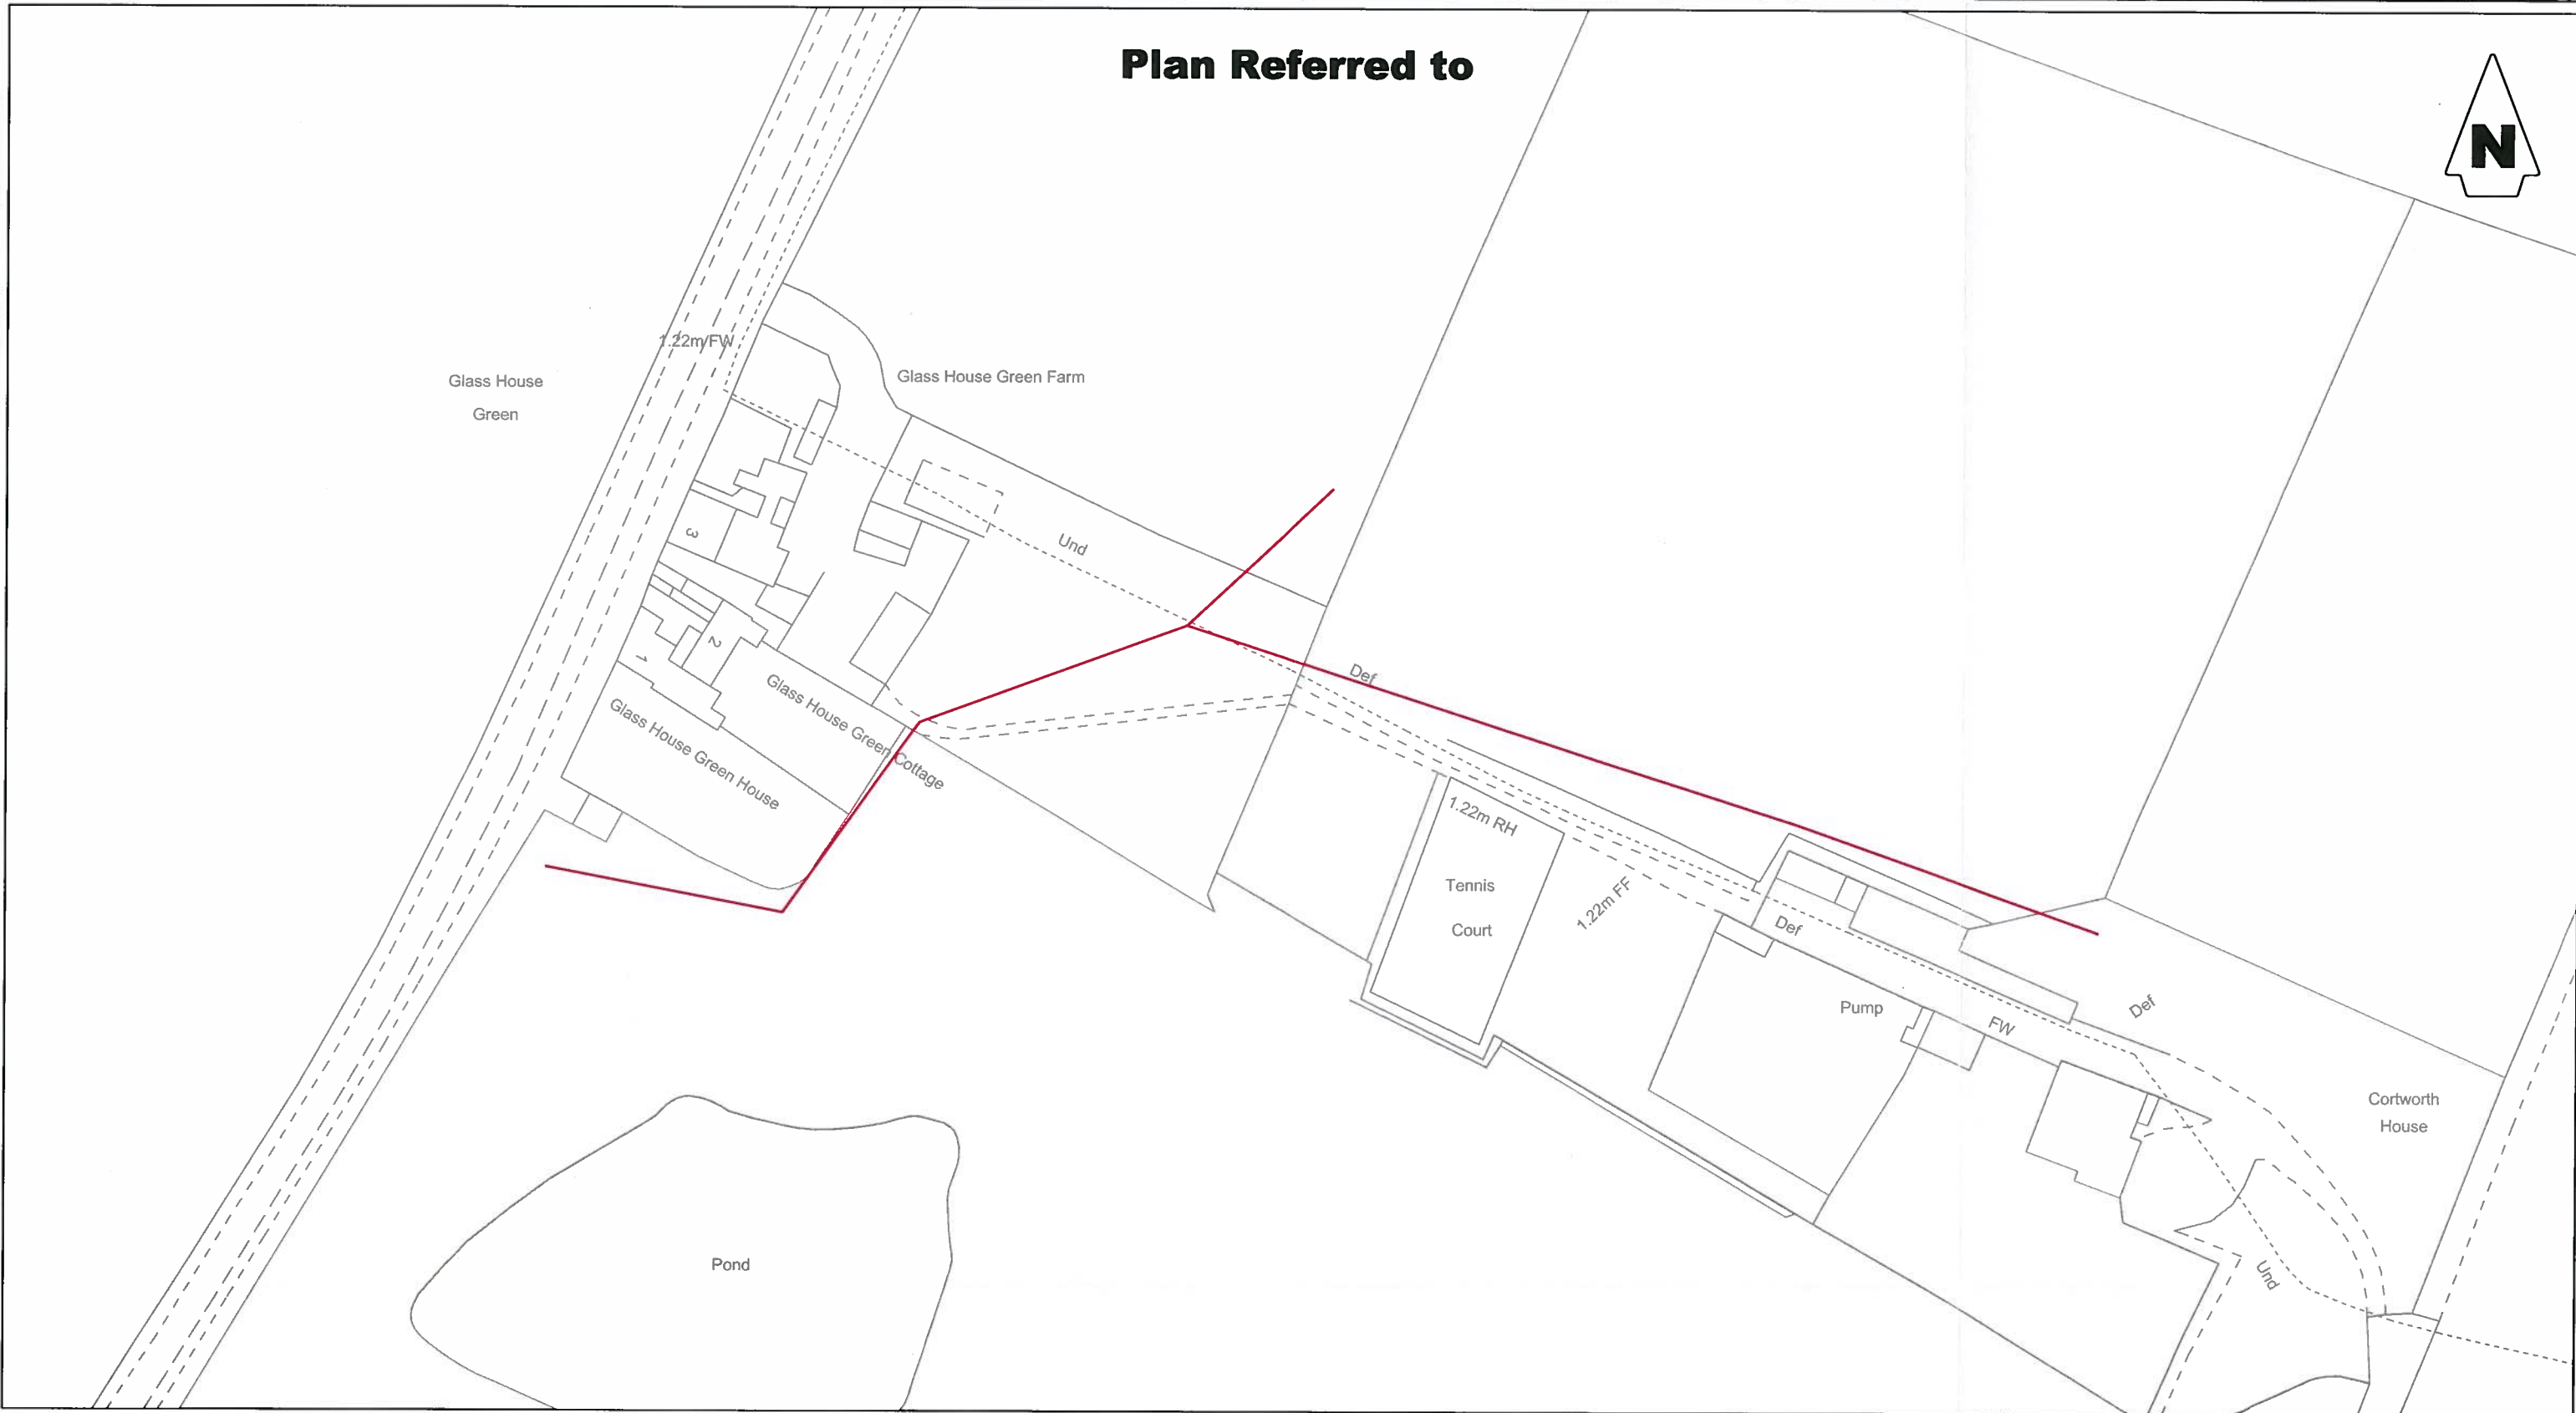


KEY TO DRAWING	
	PROPOSED OVERHEAD LINE

National Grid ReferenceSK396983
1:50,000 Sheet Number111
Local AuthorityROTHERHAM MBC
.....
Based on the Ordnance Survey Map with the sanction of the controller of HM Stationery Office Crown copyright reserved.
Licensee: Northern Powergrid Holdings Company
Registered Office: Lloyds Court, 78 Grey Street, Newcastle Upon Tyne, NE1 6AF.
Registered in England and Wales Number 3476201

NORTHERN POWERGRID	
Manufacturer Details	
Sheet No.	Scale
	1:1000
Prepared By Anthony Mallon	
Revised	Grid Reference
	SK396983
Date Issued	Checked By
19/02/2013	D.JOHNSON

Lloyds Court, 78 Grey Street, Newcastle Upon Tyne, NE1 6AF	
ROTHERHAM, WENTWORTH, ELSECAR GARDEN GROVE (PZ23542407) LV REFURB FROM HI PLANNING PLAN	
Document Details	
LEGAL DRAWINGS OTHER	
Drawing No.	Historic Ref No.
C1019602	YP13654
Revision	Notes

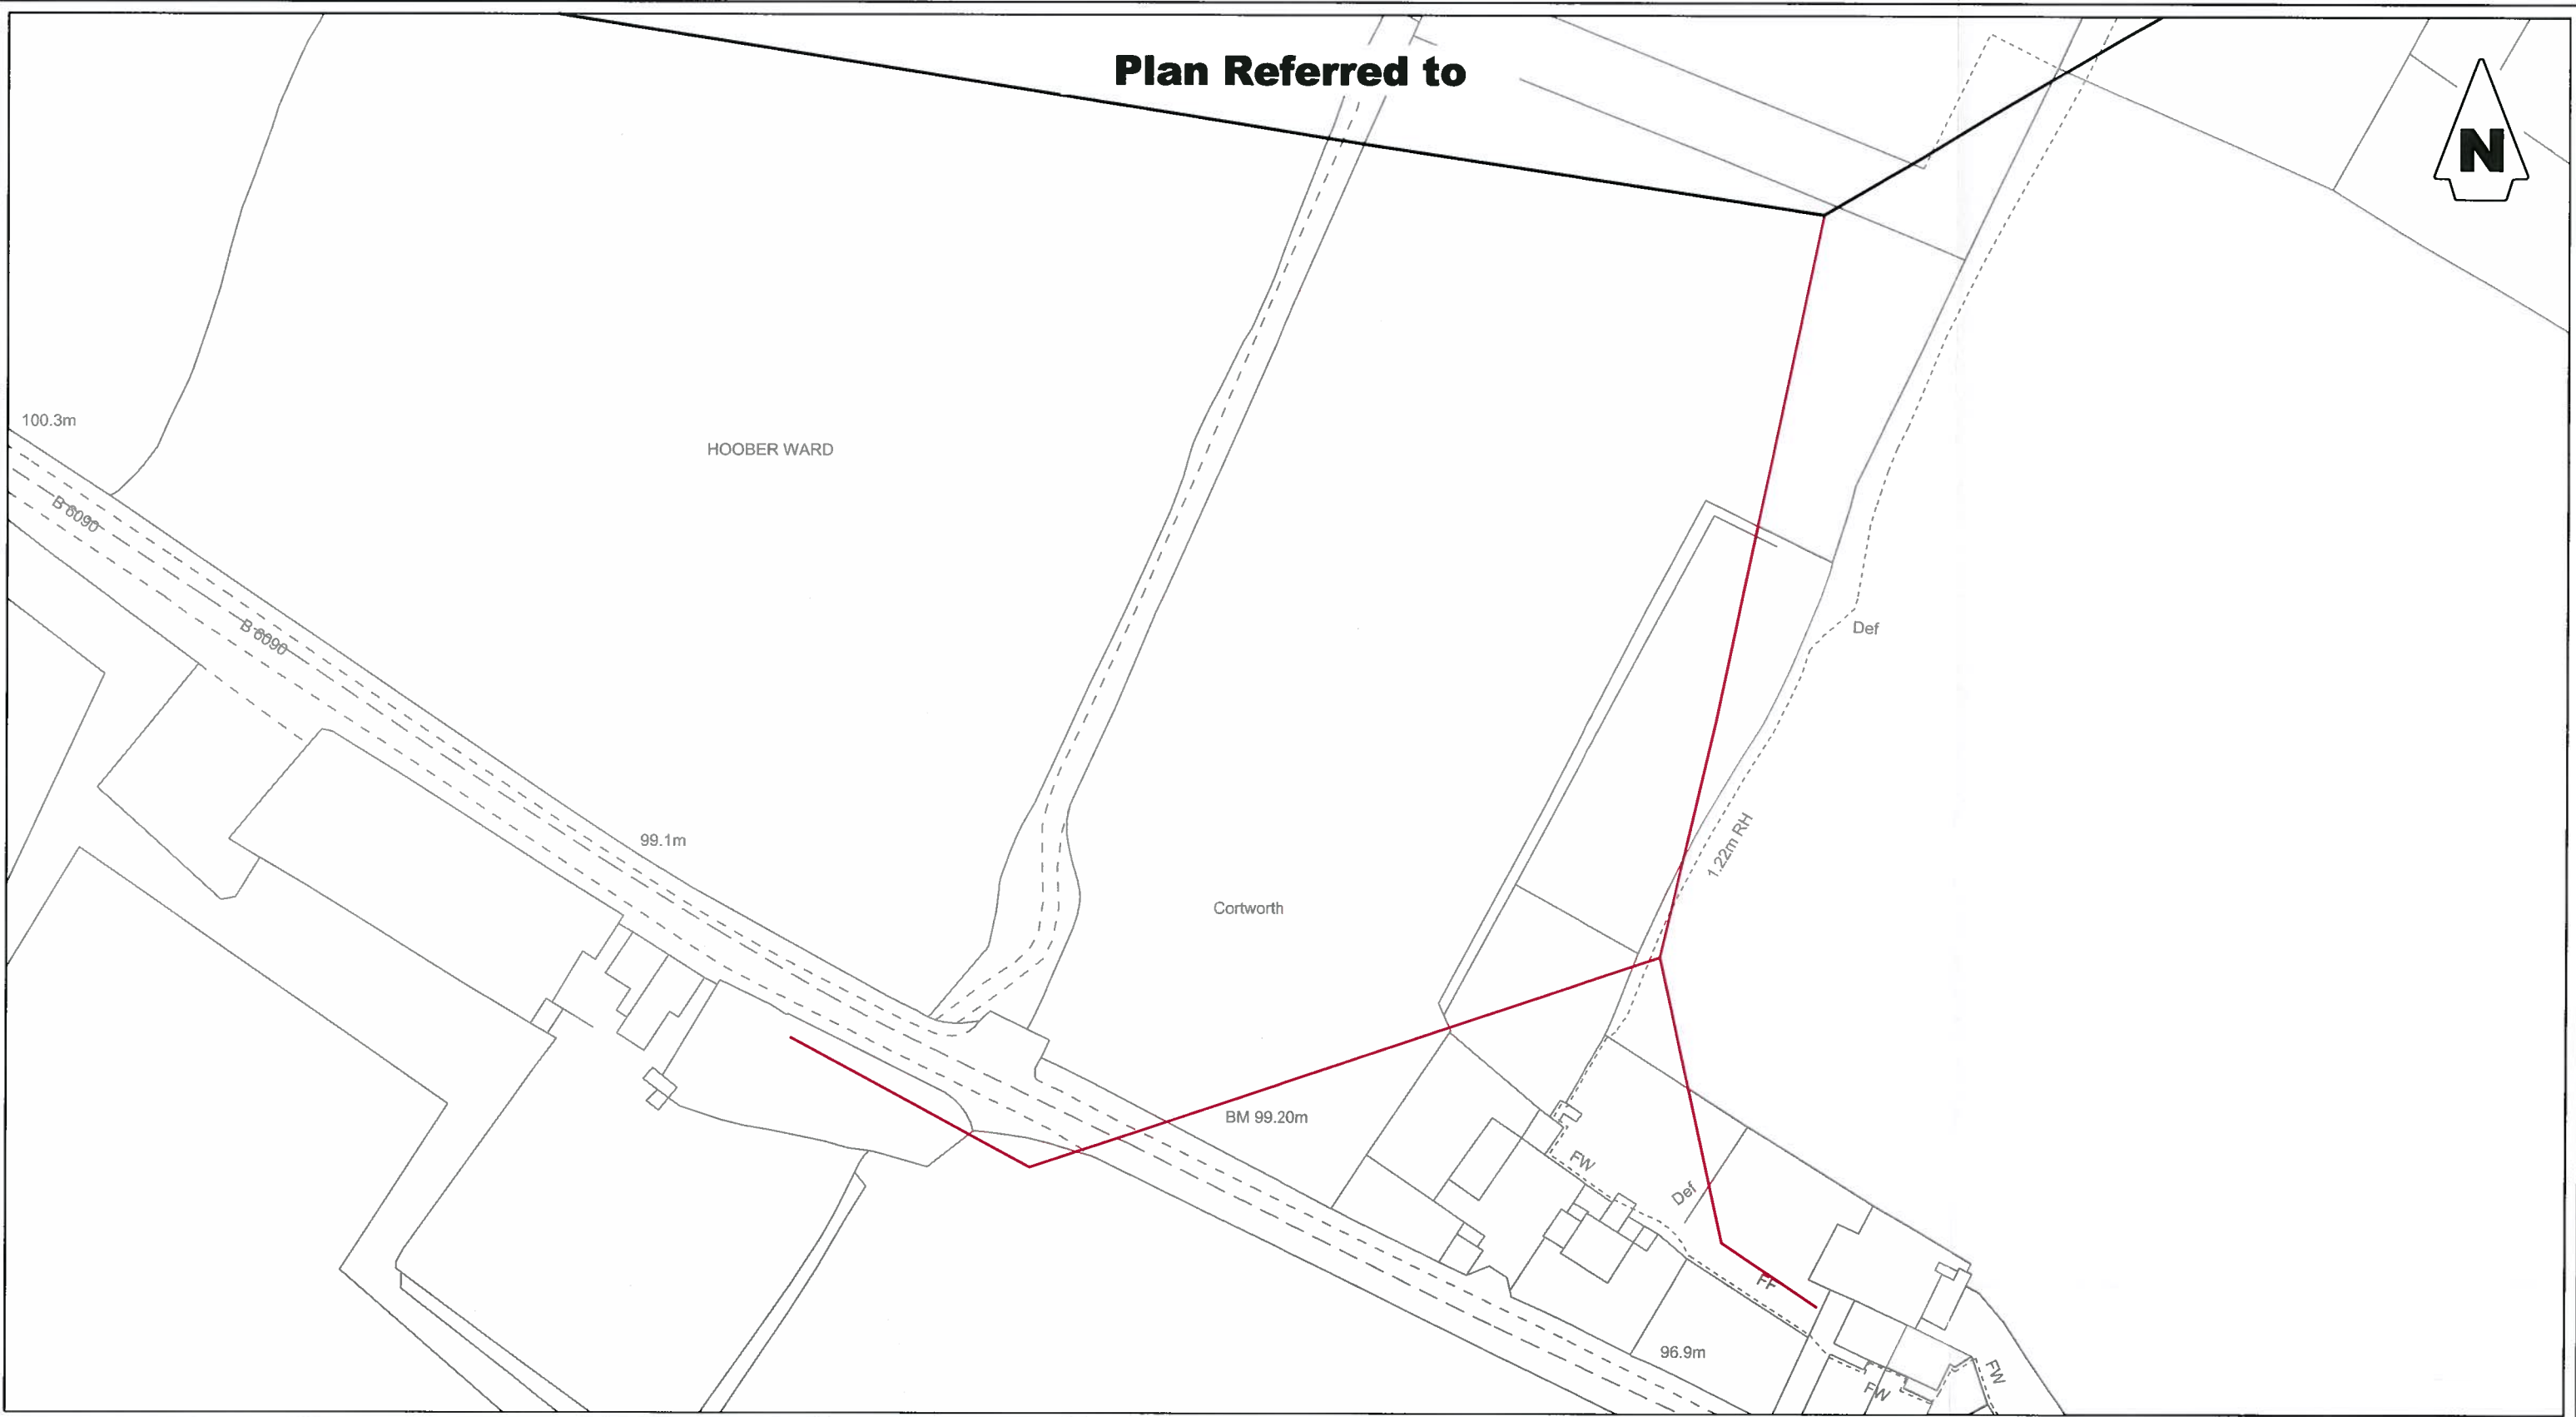


KEY TO DRAWING	
	EXISTING OVERHEAD LINE
	PROPOSED OVERHEAD LINE

National Grid ReferenceSK404978
1:50,000 Sheet Number.....111
Local AuthorityROTHERHAM MBC
.....
Based on the Ordnance Survey Map with the sanction of the controller of HM Stationery Office Crown copyright reserved.
Licensee: Northern Powergrid Holdings Company
Registered Office: Lloyds Court, 78 Grey Street, NewcastleUpon Tyne, NE1 6AF.
Registered in England and Wales Number 3476201

NORTHERN POWERGRID	
Manufacturer Details	
Sheet No.	Scale
	1:1000
Prepared By	
Anthony Mallon	
Revised	Grid Reference
	SK404978
Date Issued	Checked By
19/02/2013	D.JOHNSON

Lloyds Court, 78 Grey Street, Newcastle Upon Tyne, NE1 6AF			
ROTHERHAM, WENTWORTH, ELSECAR GARDEN GROVE (PZ23542407) LV REFURB FROM HI PLANNING PLAN			
Document Details			
LEGAL DRAWINGS		OTHER	
Drawing No.	C1019601	Historic Ref No.	
Revision		Notes	

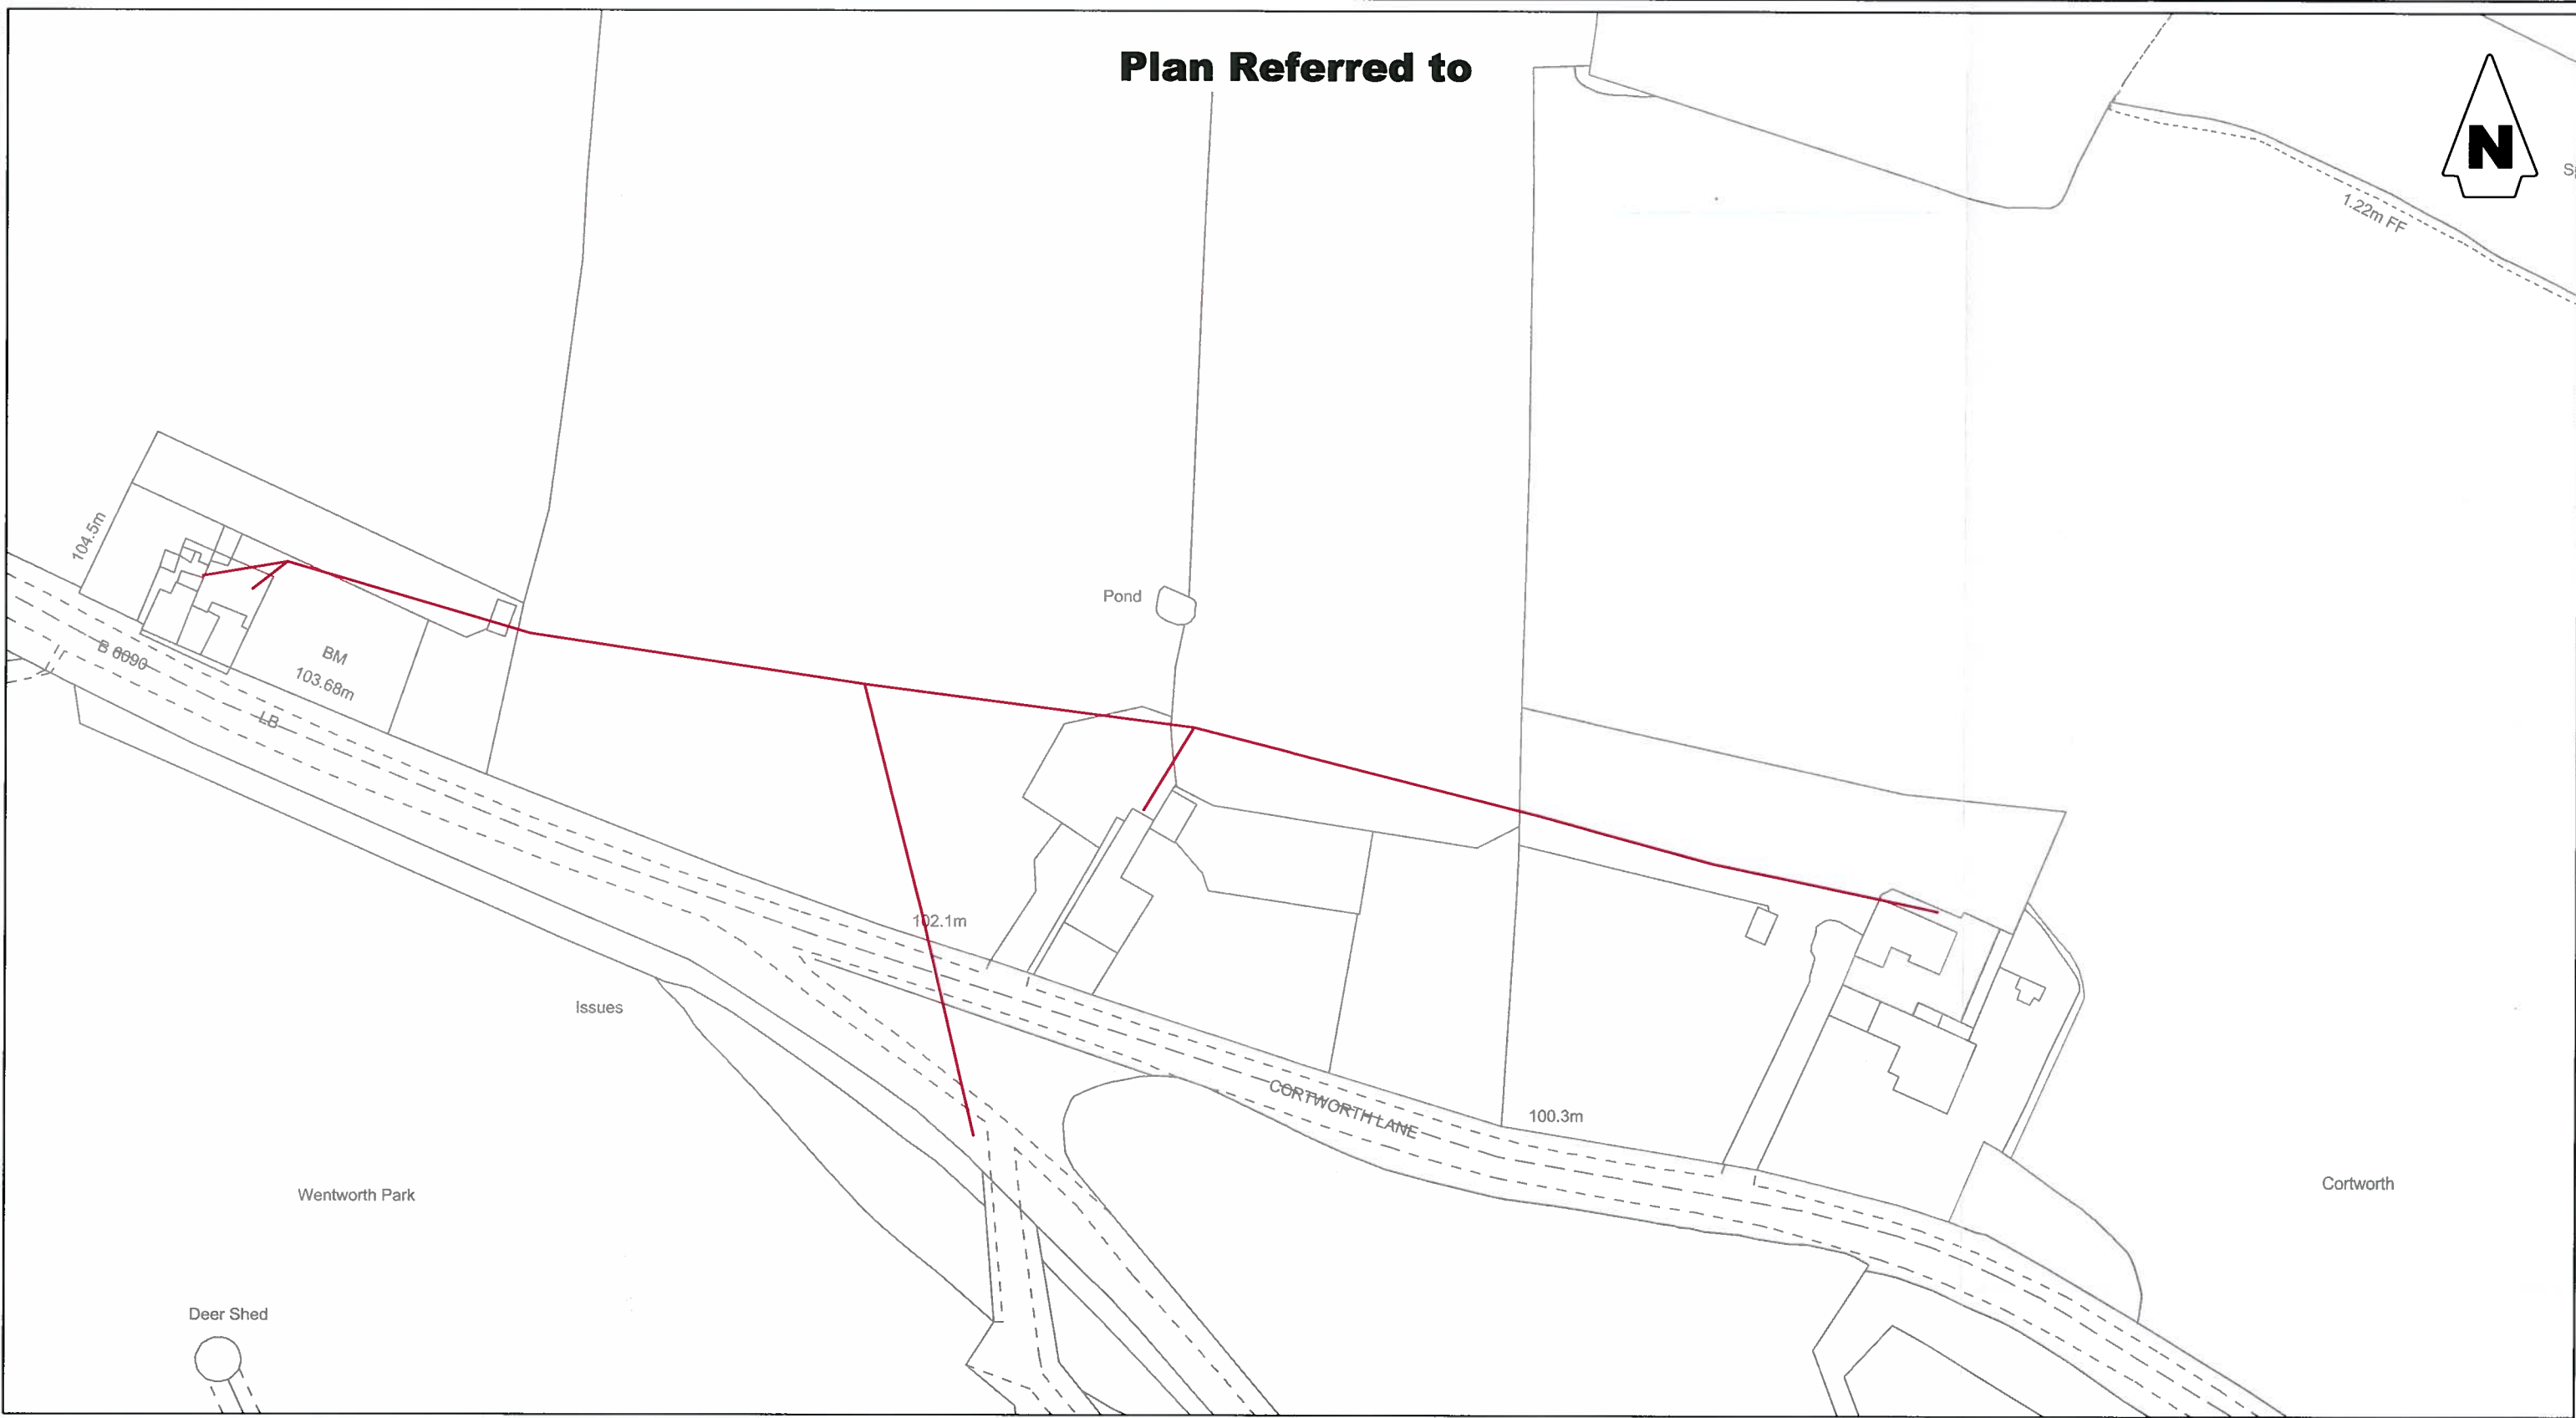

KEY TO DRAWING		National Grid Reference SK400980		 NORTHERN POWERGRID	Lloyds Court, 78 Grey Street, Newcastle Upon Tyne, NE1 6AF	
	PROPOSED OVERHEAD LINE	1:50,000 Sheet Number 111	Local Authority ROTHERHAM MBC		ROTHERHAM, WENTWORTH, ELSECAR GARDEN GROVE (PZ23542407) LV REFURB FROM HI PLANNING PLAN	
		Based on the Ordnance Survey Map with the sanction of the controller of HM Stationery Office Crown copyright reserved.		Manufacturer Details	Document Details	
		Licensee: Northern Powergrid Holdings Company		Sheet No.		
		Registered Office: Lloyds Court, 78 Grey Street, Newcastle Upon Tyne, NE1 6AF.		Scale	LEGAL DRAWINGS OTHER	
		Registered in England and Wales Number 3476201		Prepared By	Drawing No.	
				Anthony Mallon	C1019603	
				Revised	Grid Reference	Historic Ref No.
					SK400980	YP13654
				Date Issued	Checked By	Revision
				19/02/2013	D.JOHNSON	Notes

A3