


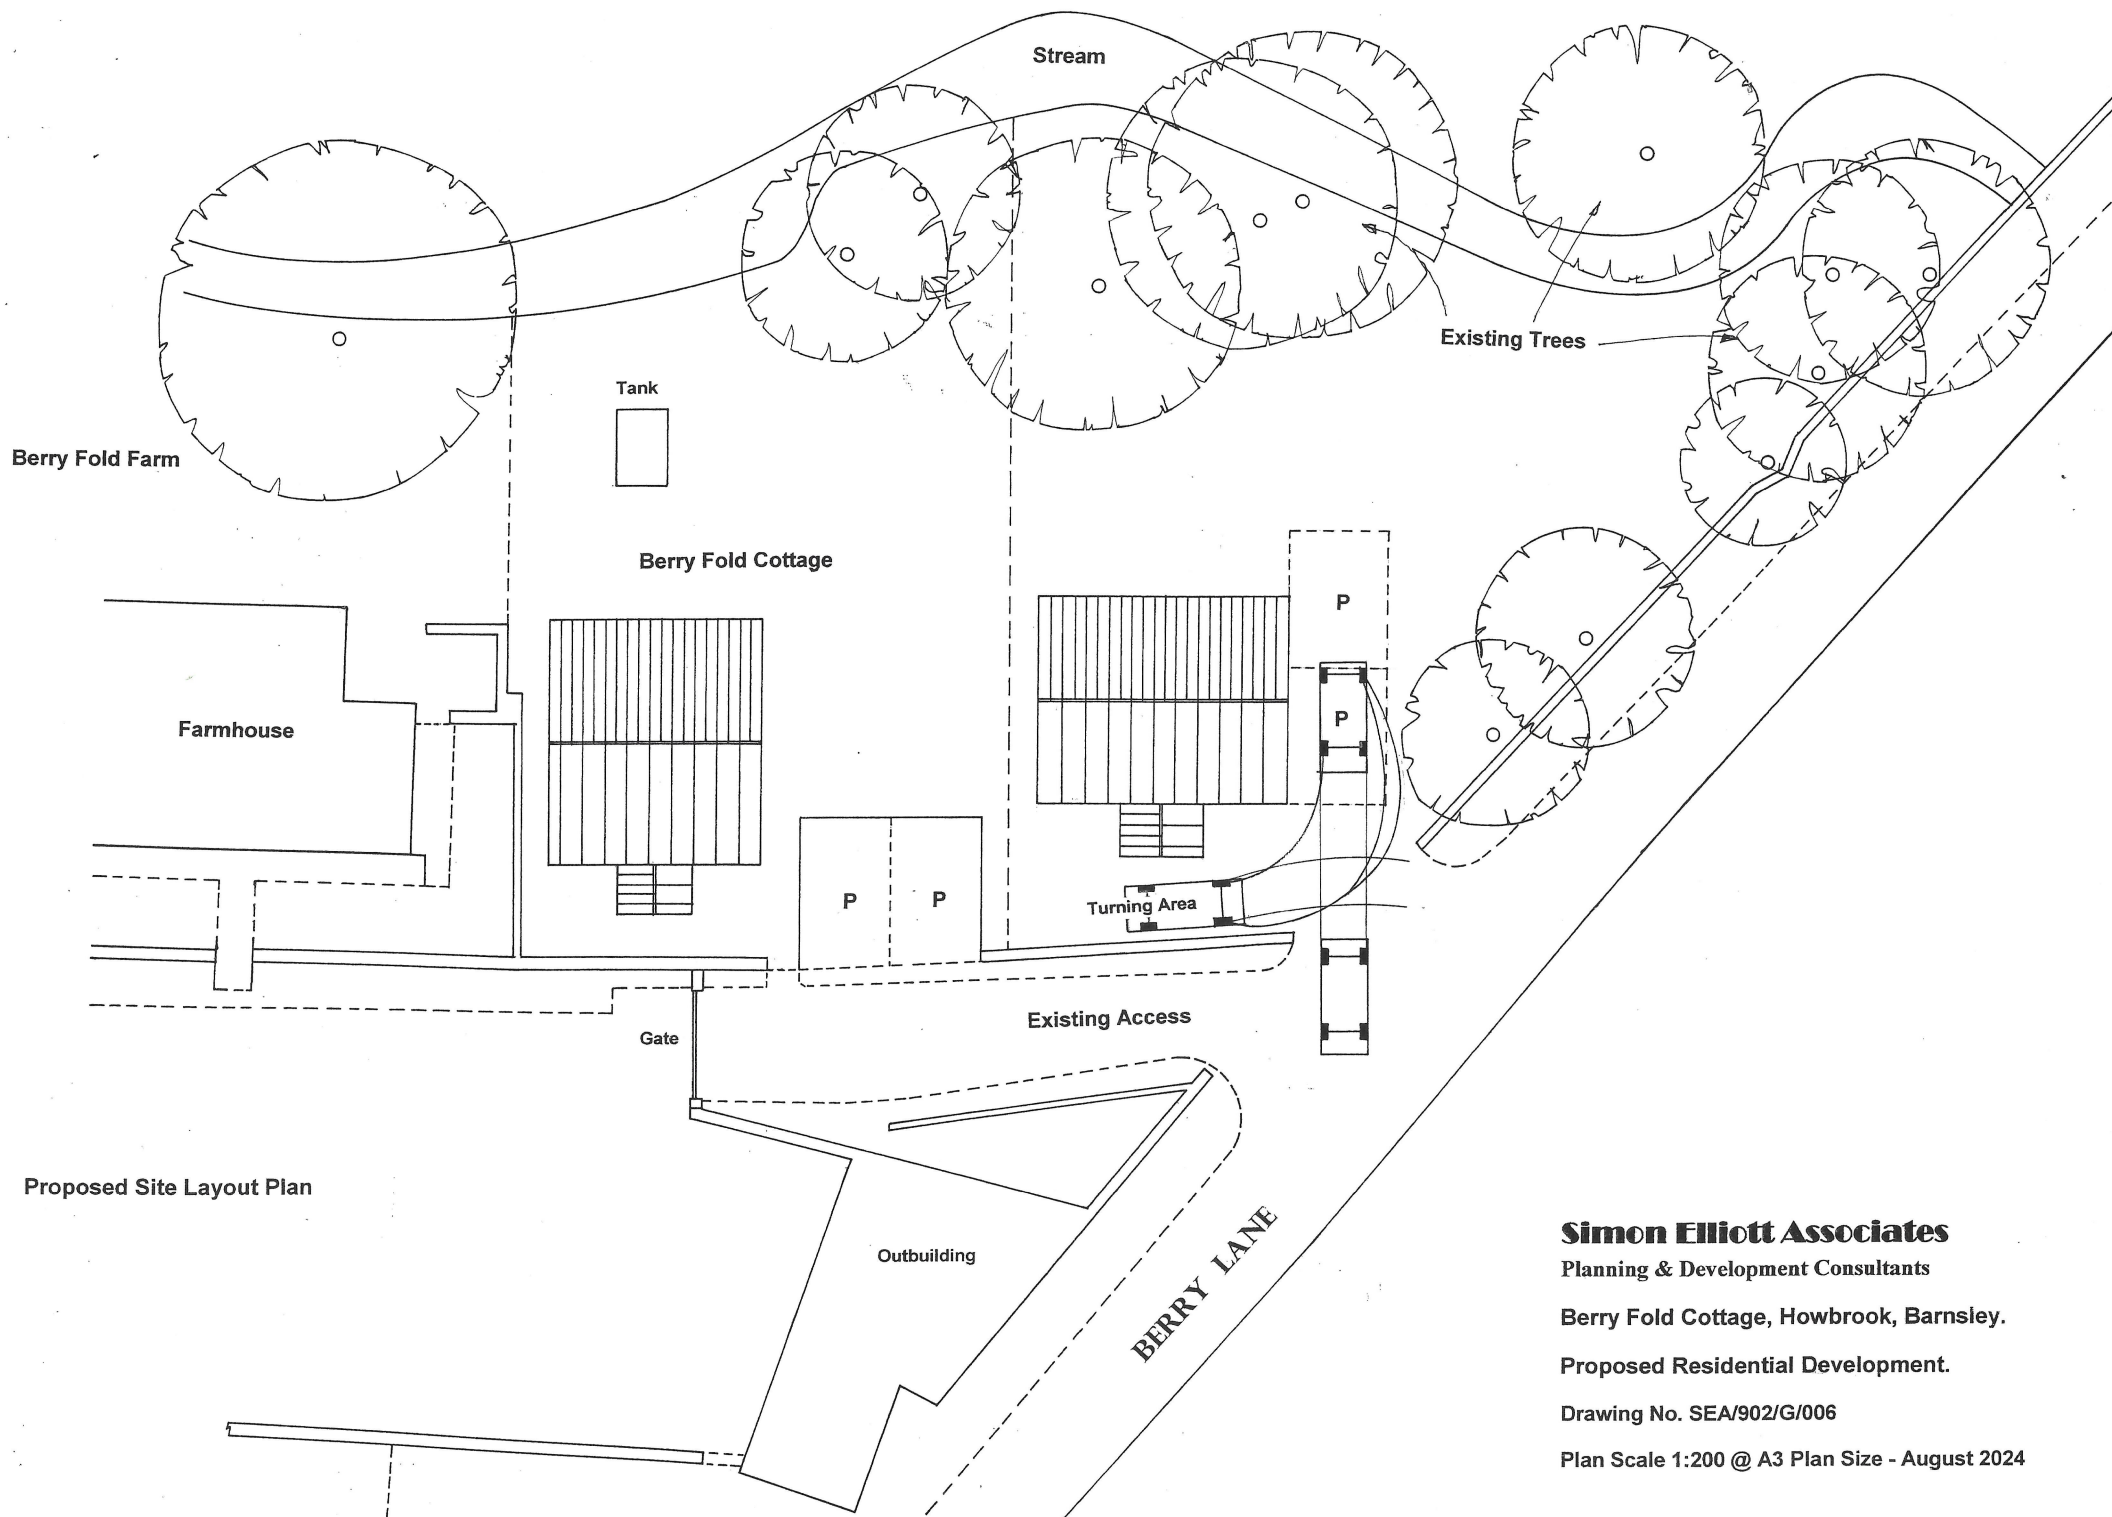

Proposed Site Layout Plan

Simon Elliott Associates

Planning & Development Consultants

Berry Fold Cottage, Howbrook, Barnsley.

Proposed Residential Development.

Drawing No. SEA/902/G/006

Plan Scale 1:200 @ A3 Plan Size - August 2024