


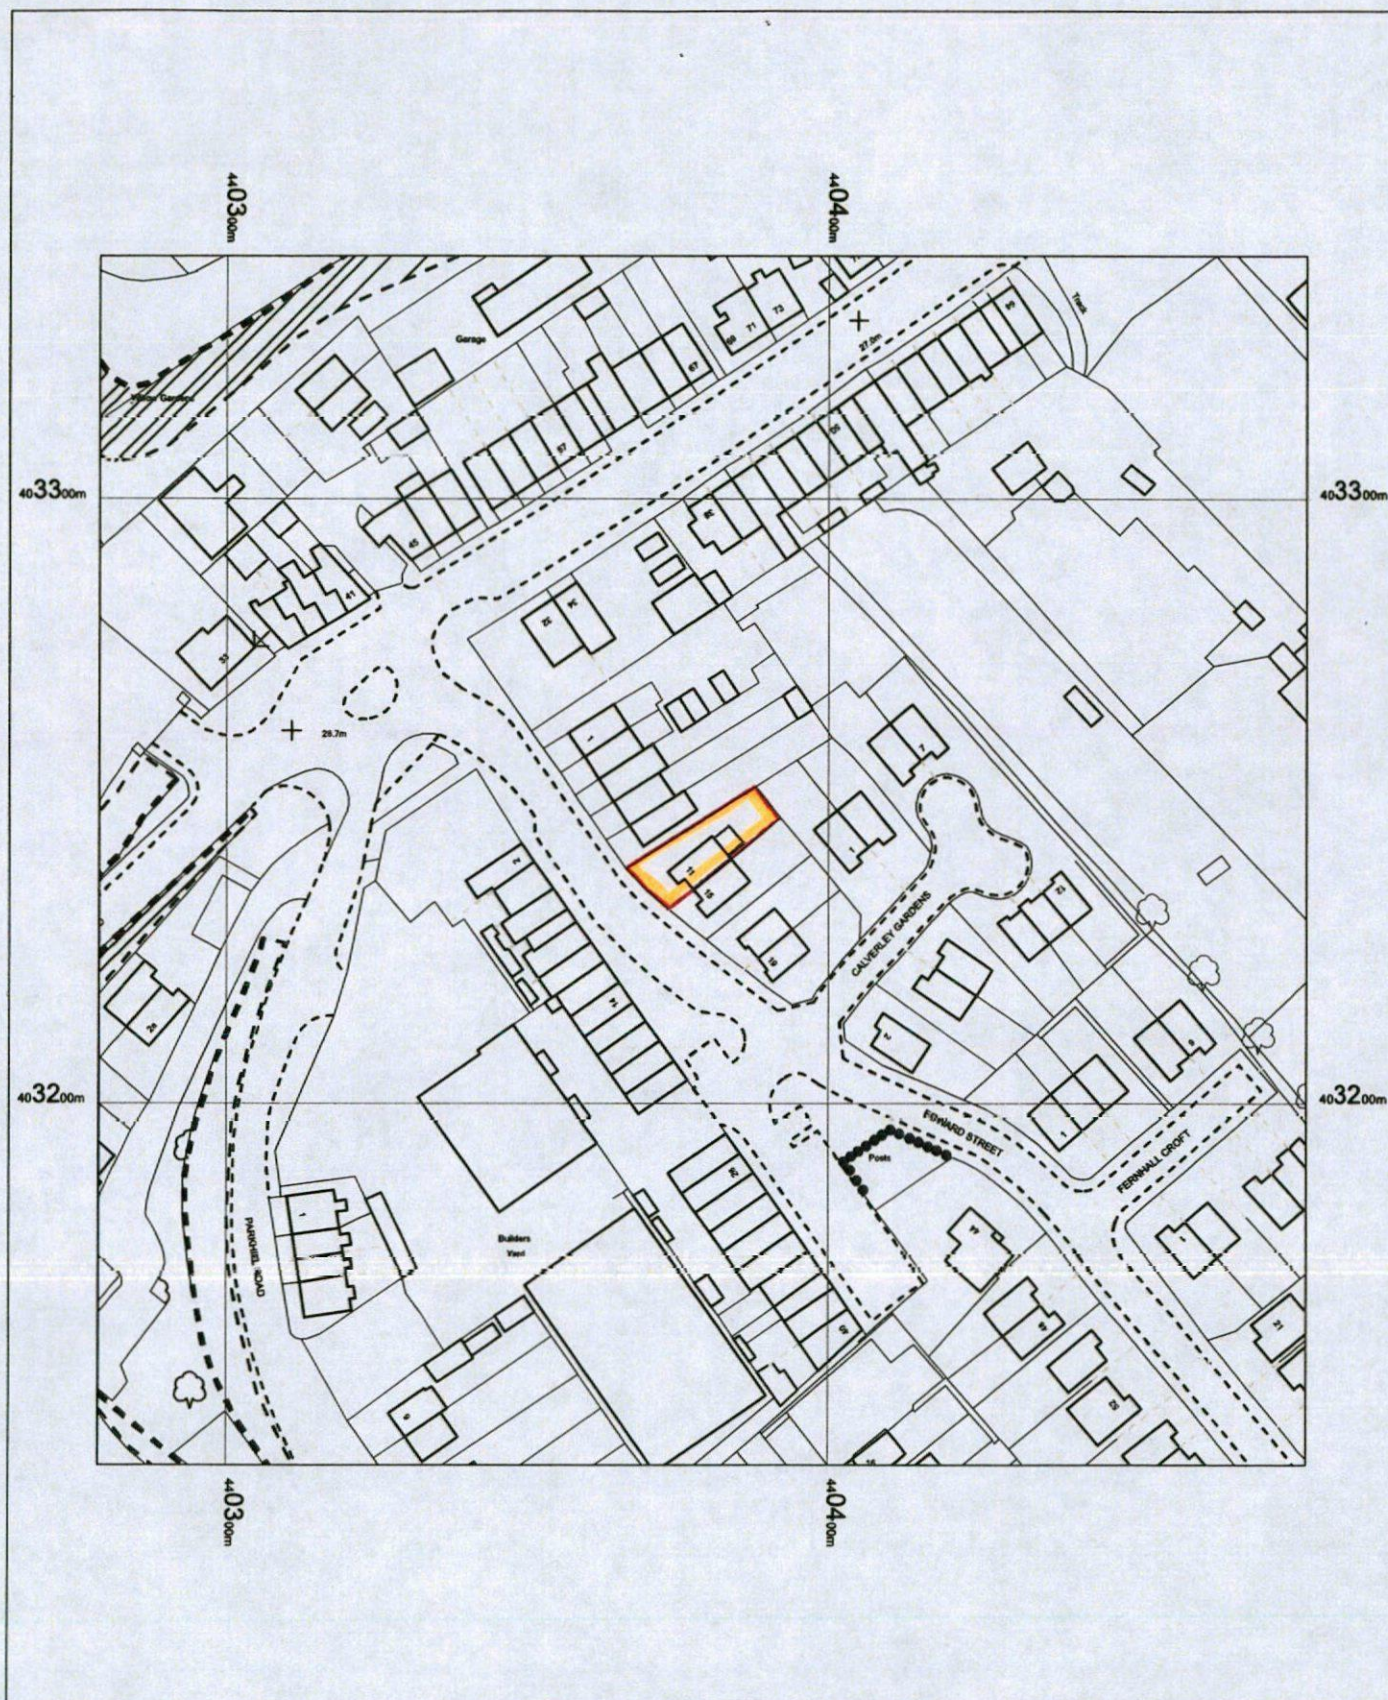

11 EDWARD STREET
WOMBWELL
S73 0BH

OS MasterMap 1250/2500/10000 scale
07 September 2016, ID: BW1-00559078
www.blackwellmapping.co.uk

1:1250 scale print at A4, Centre: 440379 E, 403240 N

©Crown Copyright and database rights 2016 OS
100019980



BLACKWELL'S
www.blackwellmapping.co.uk

TEL: 0114 268 7658
maps.sheffield@blackwell.co.uk



11 EDWARD STREET
WOMBWELL
S73 0BH

OS MasterMap 1250/2500/10000 scale
07 September 2016, ID: BW1-00559130
www.blackwellmapping.co.uk

1:500 scale print at A4, Centre: 440378 E, 403239 N

©Crown Copyright and database rights 2016 OS
100019980




BLACKWELL'S
www.blackwellmapping.co.uk


TEL: 0114 268 7658
maps.sheffield@blackwell.co.uk

LEFT SIDE ELEVATION

SCALE - 1:50

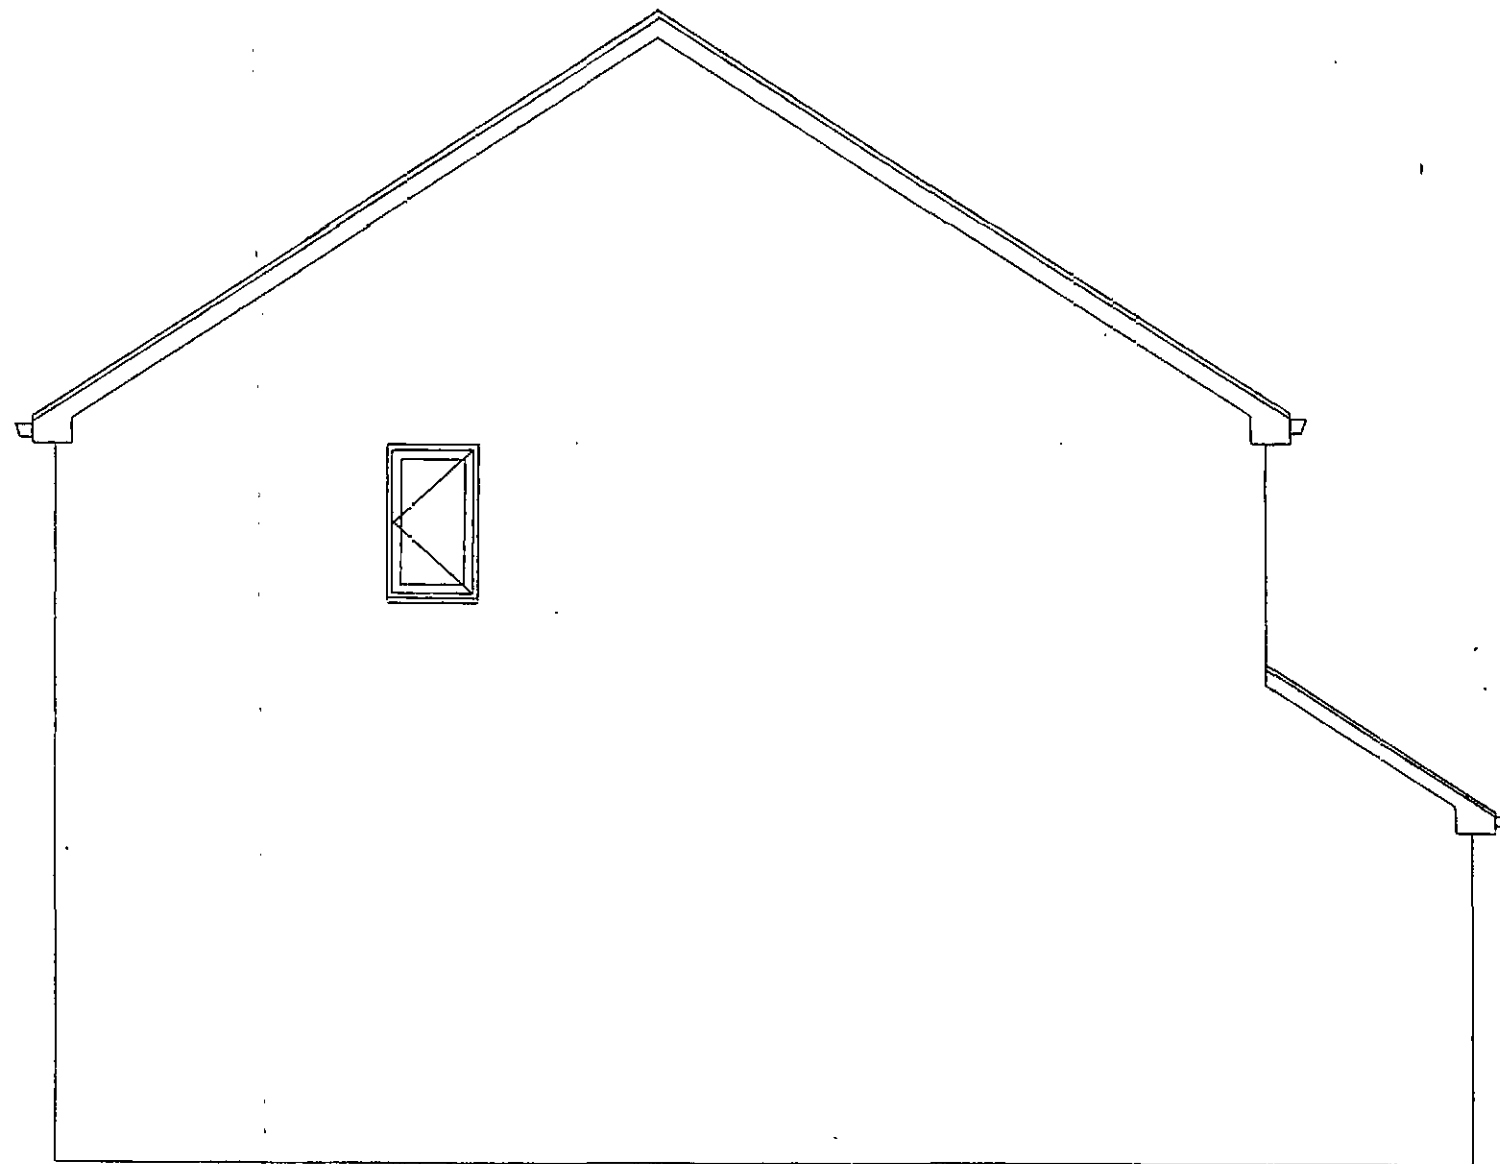


REAR ELEVATION
SCALE - 1:50

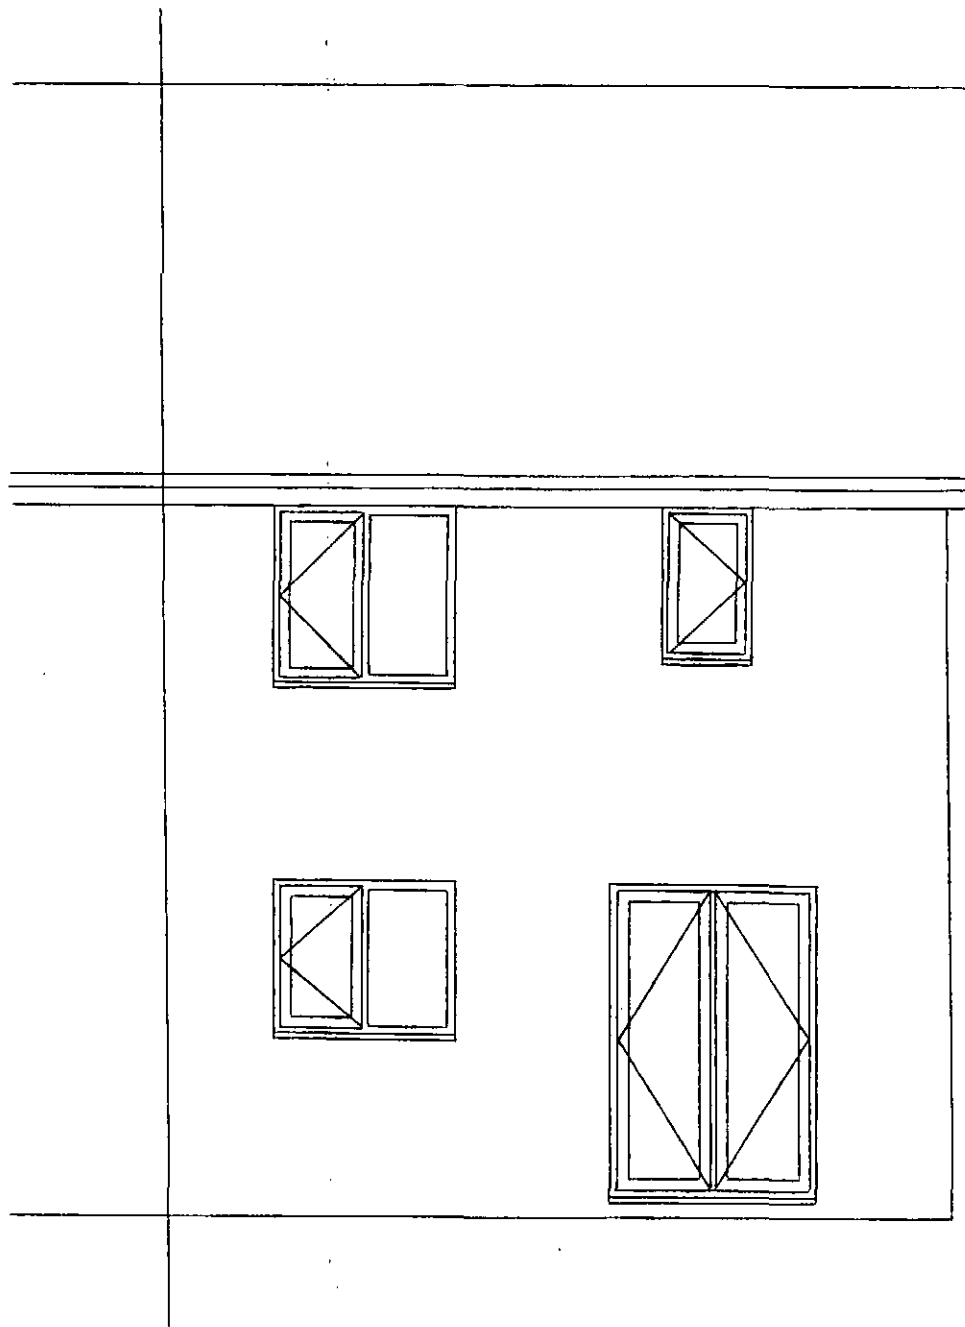

PROPOSED REAR ELEVATION

SCALE - 1:50

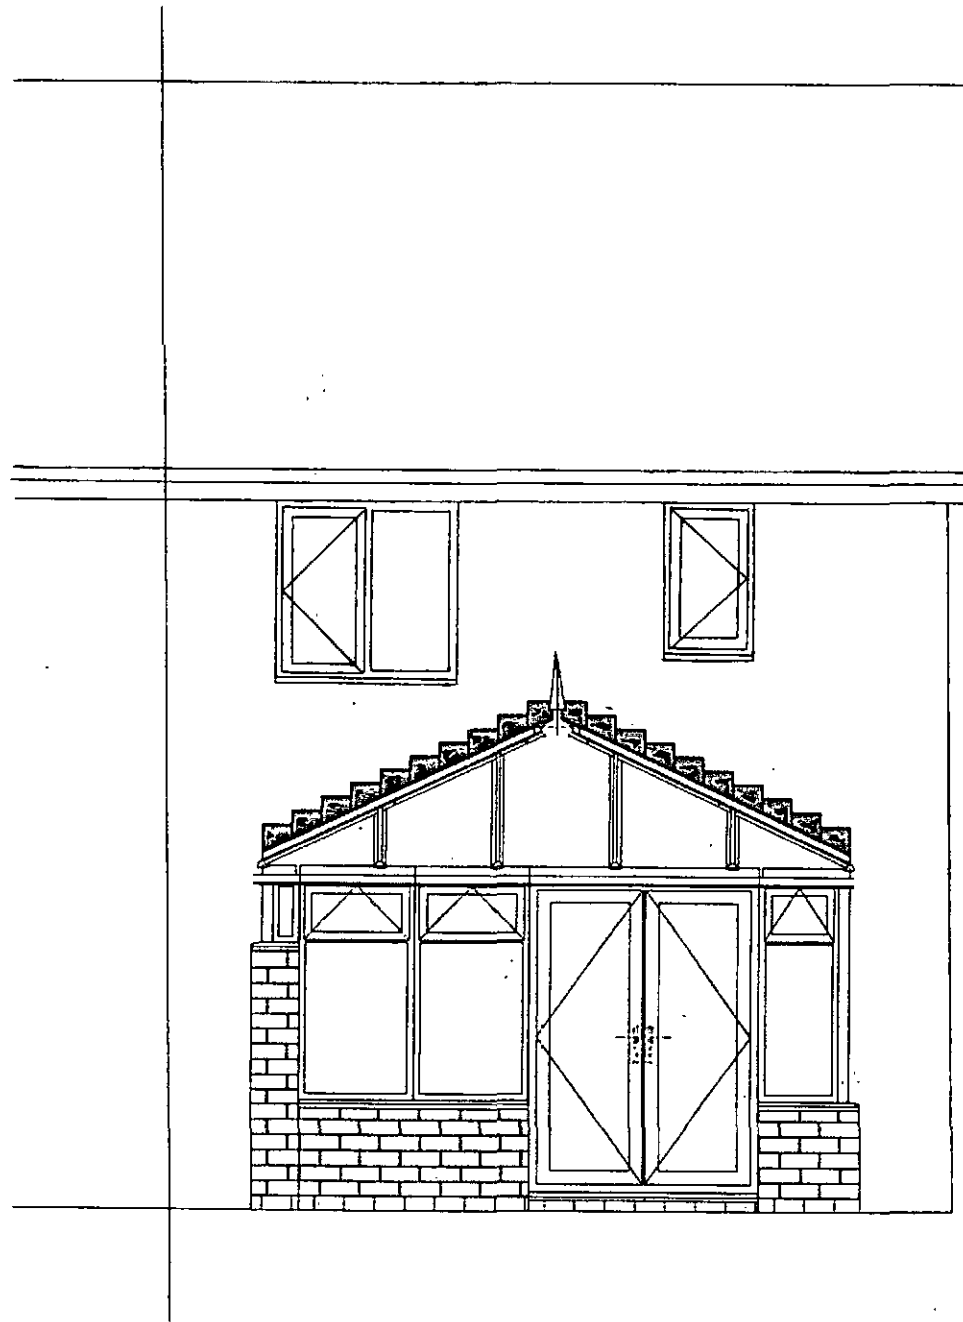

PROPOSED RIGHT SIDE ELEVATION

SCALE - 1:50

