




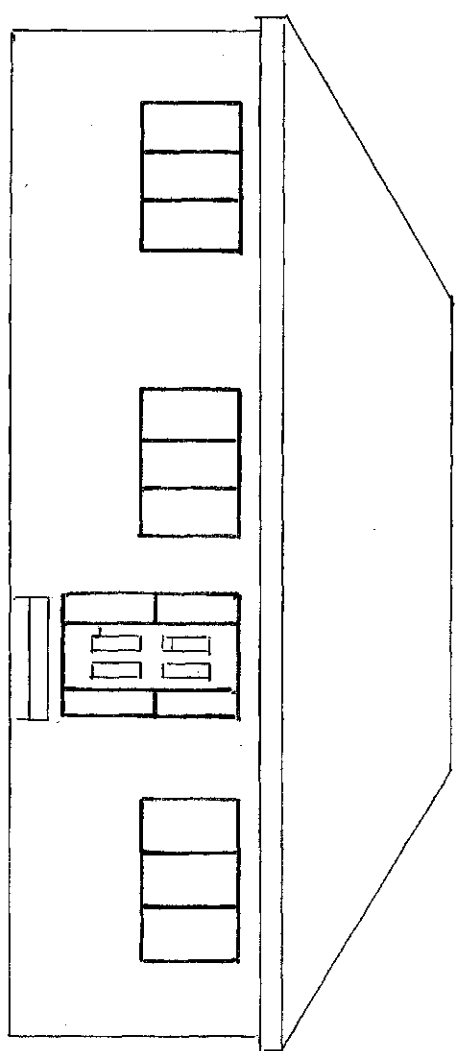


EXISTING FRONT ELEVATION

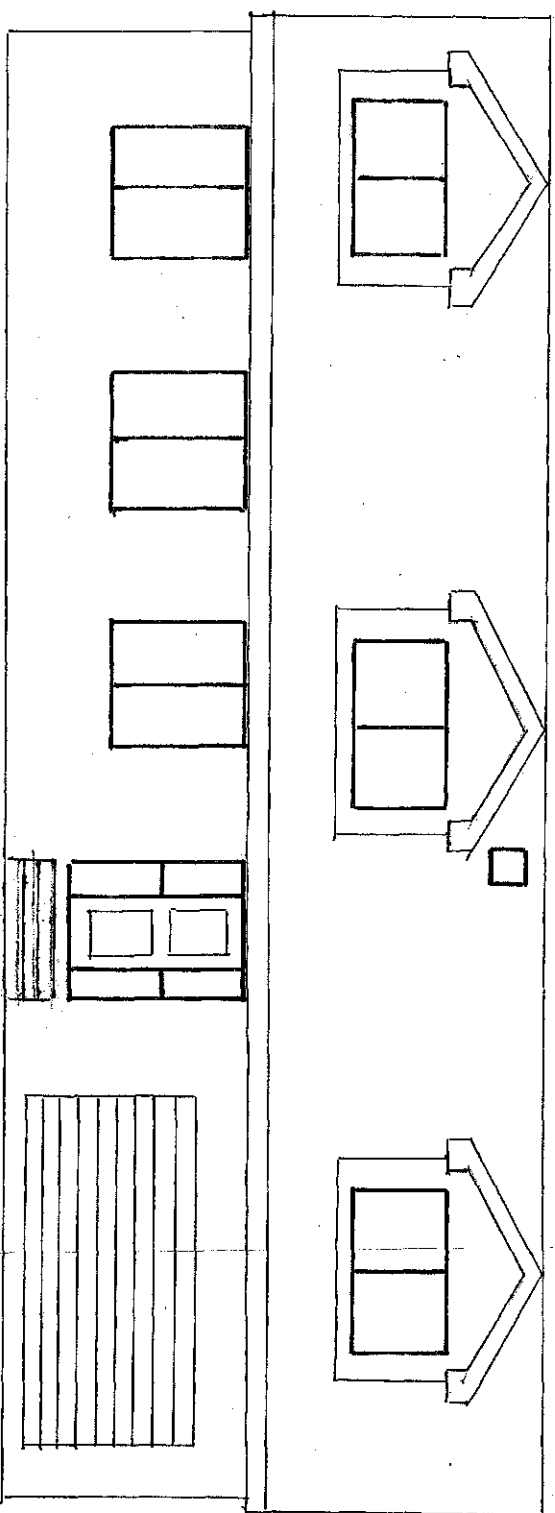


PROPOSED FRONT ELEVATION

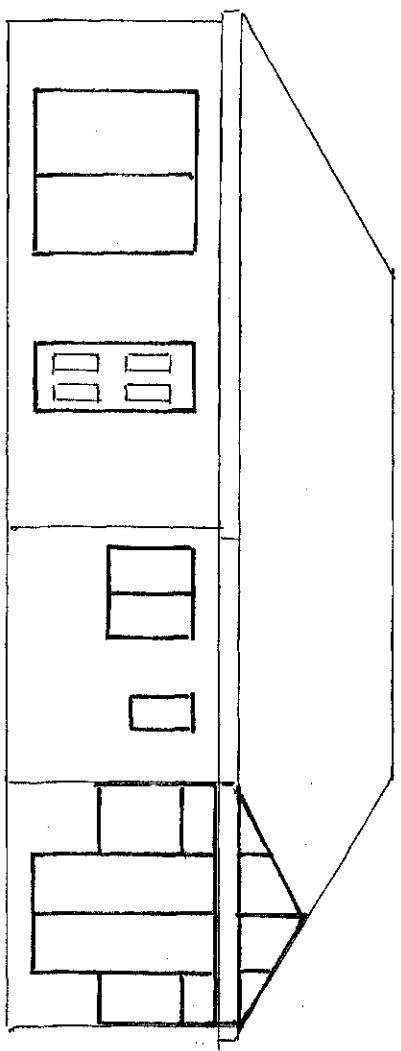


EXISTING REAR ELEVATION

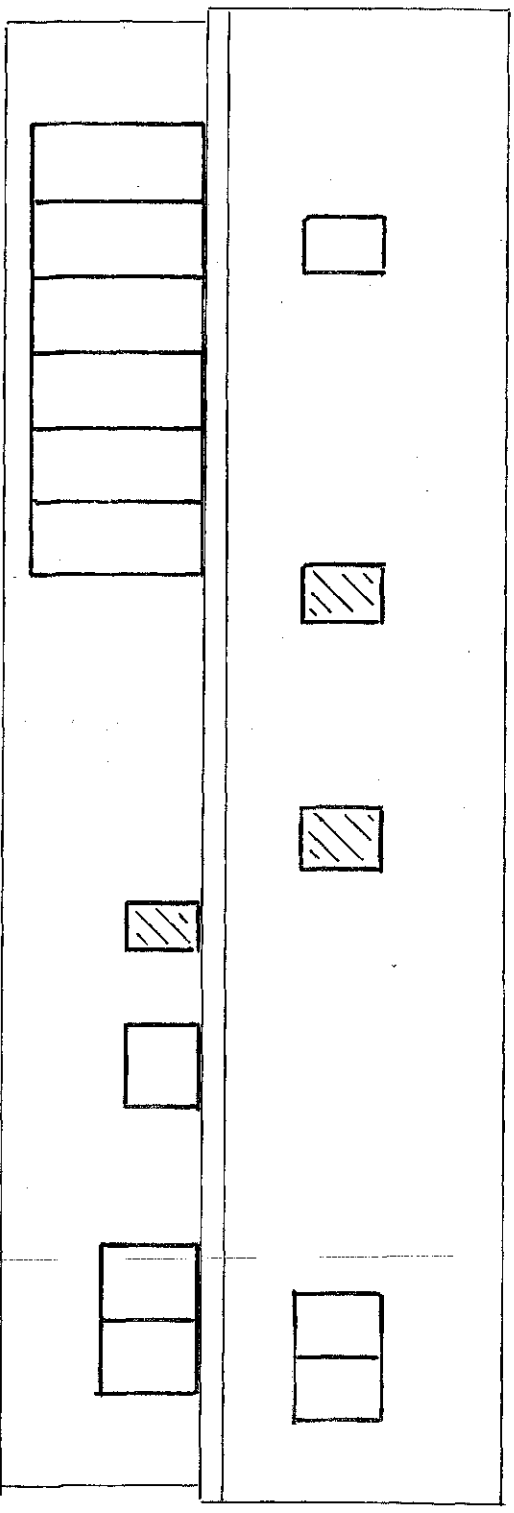


PROPOSED REAR ELEVATION

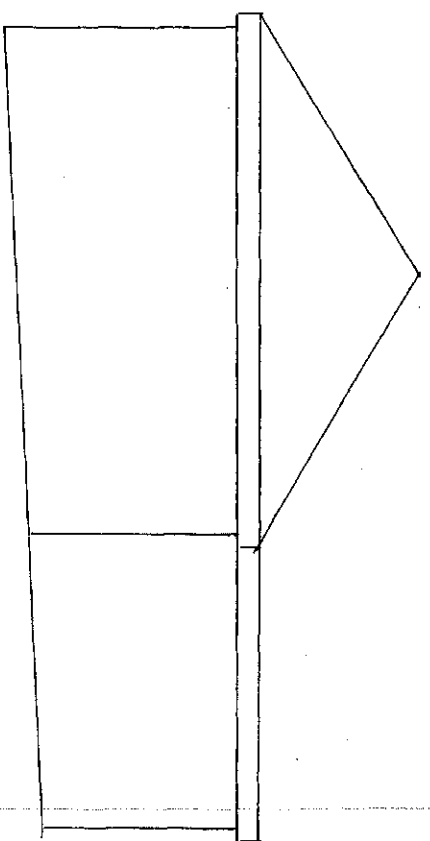


EXISTING SIDE ELEVATION

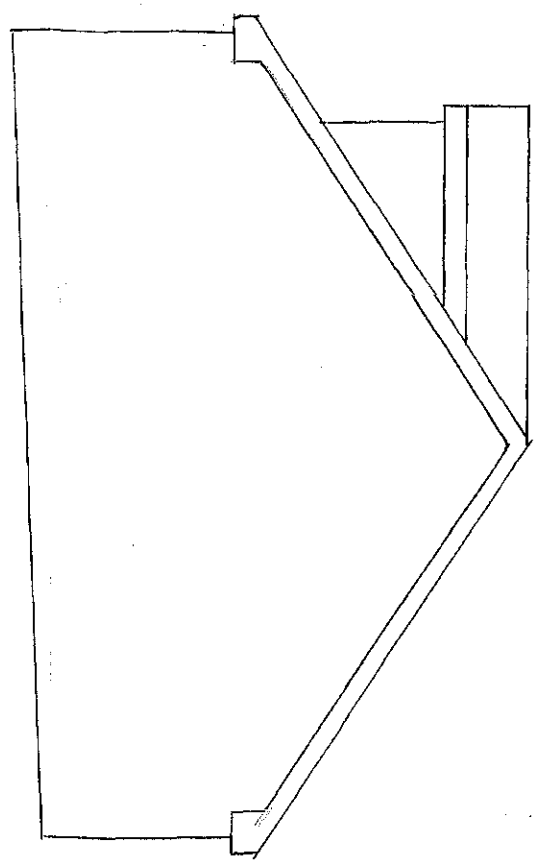


PROPOSED SIDE ELEVATION

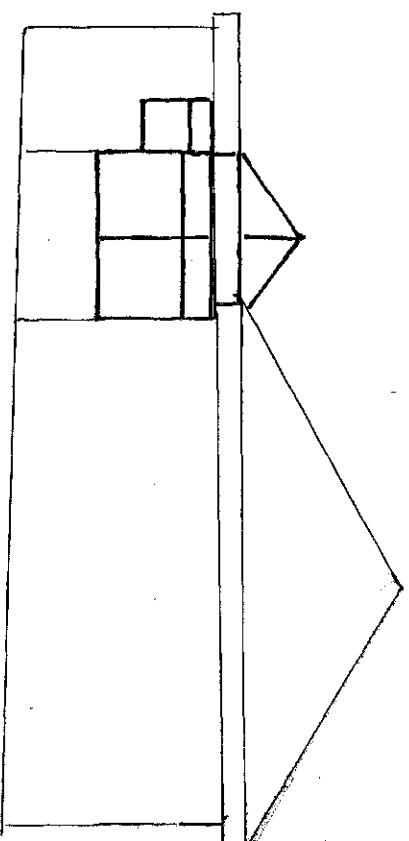


EXISTING SIDE ELEVATION

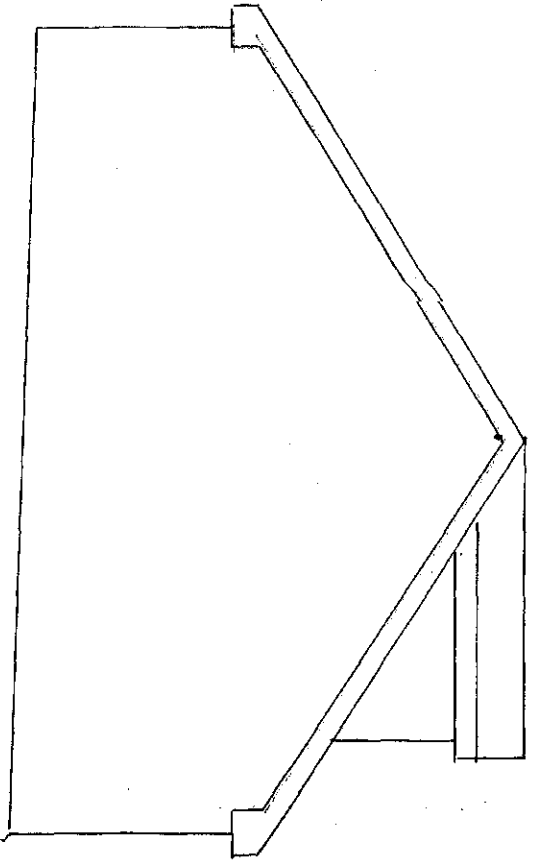


PROPOSED SIDE ELEVATION

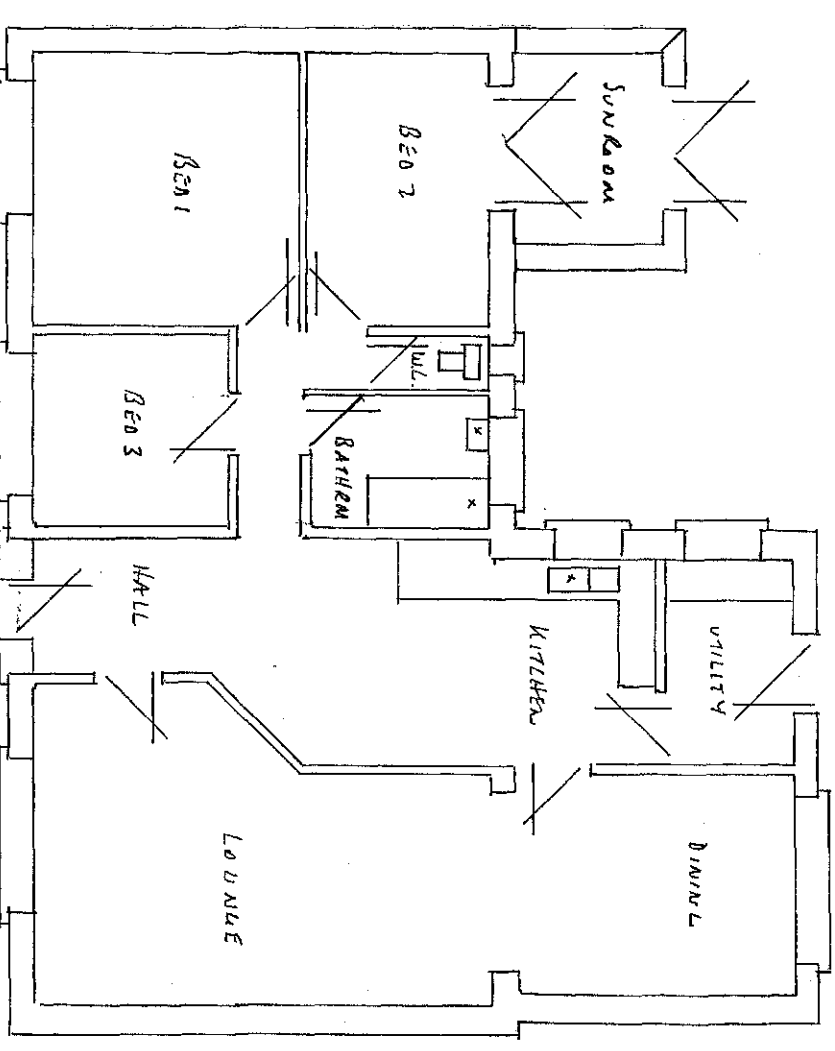

EXISTING Ground Floor Plan SCALE 1/100

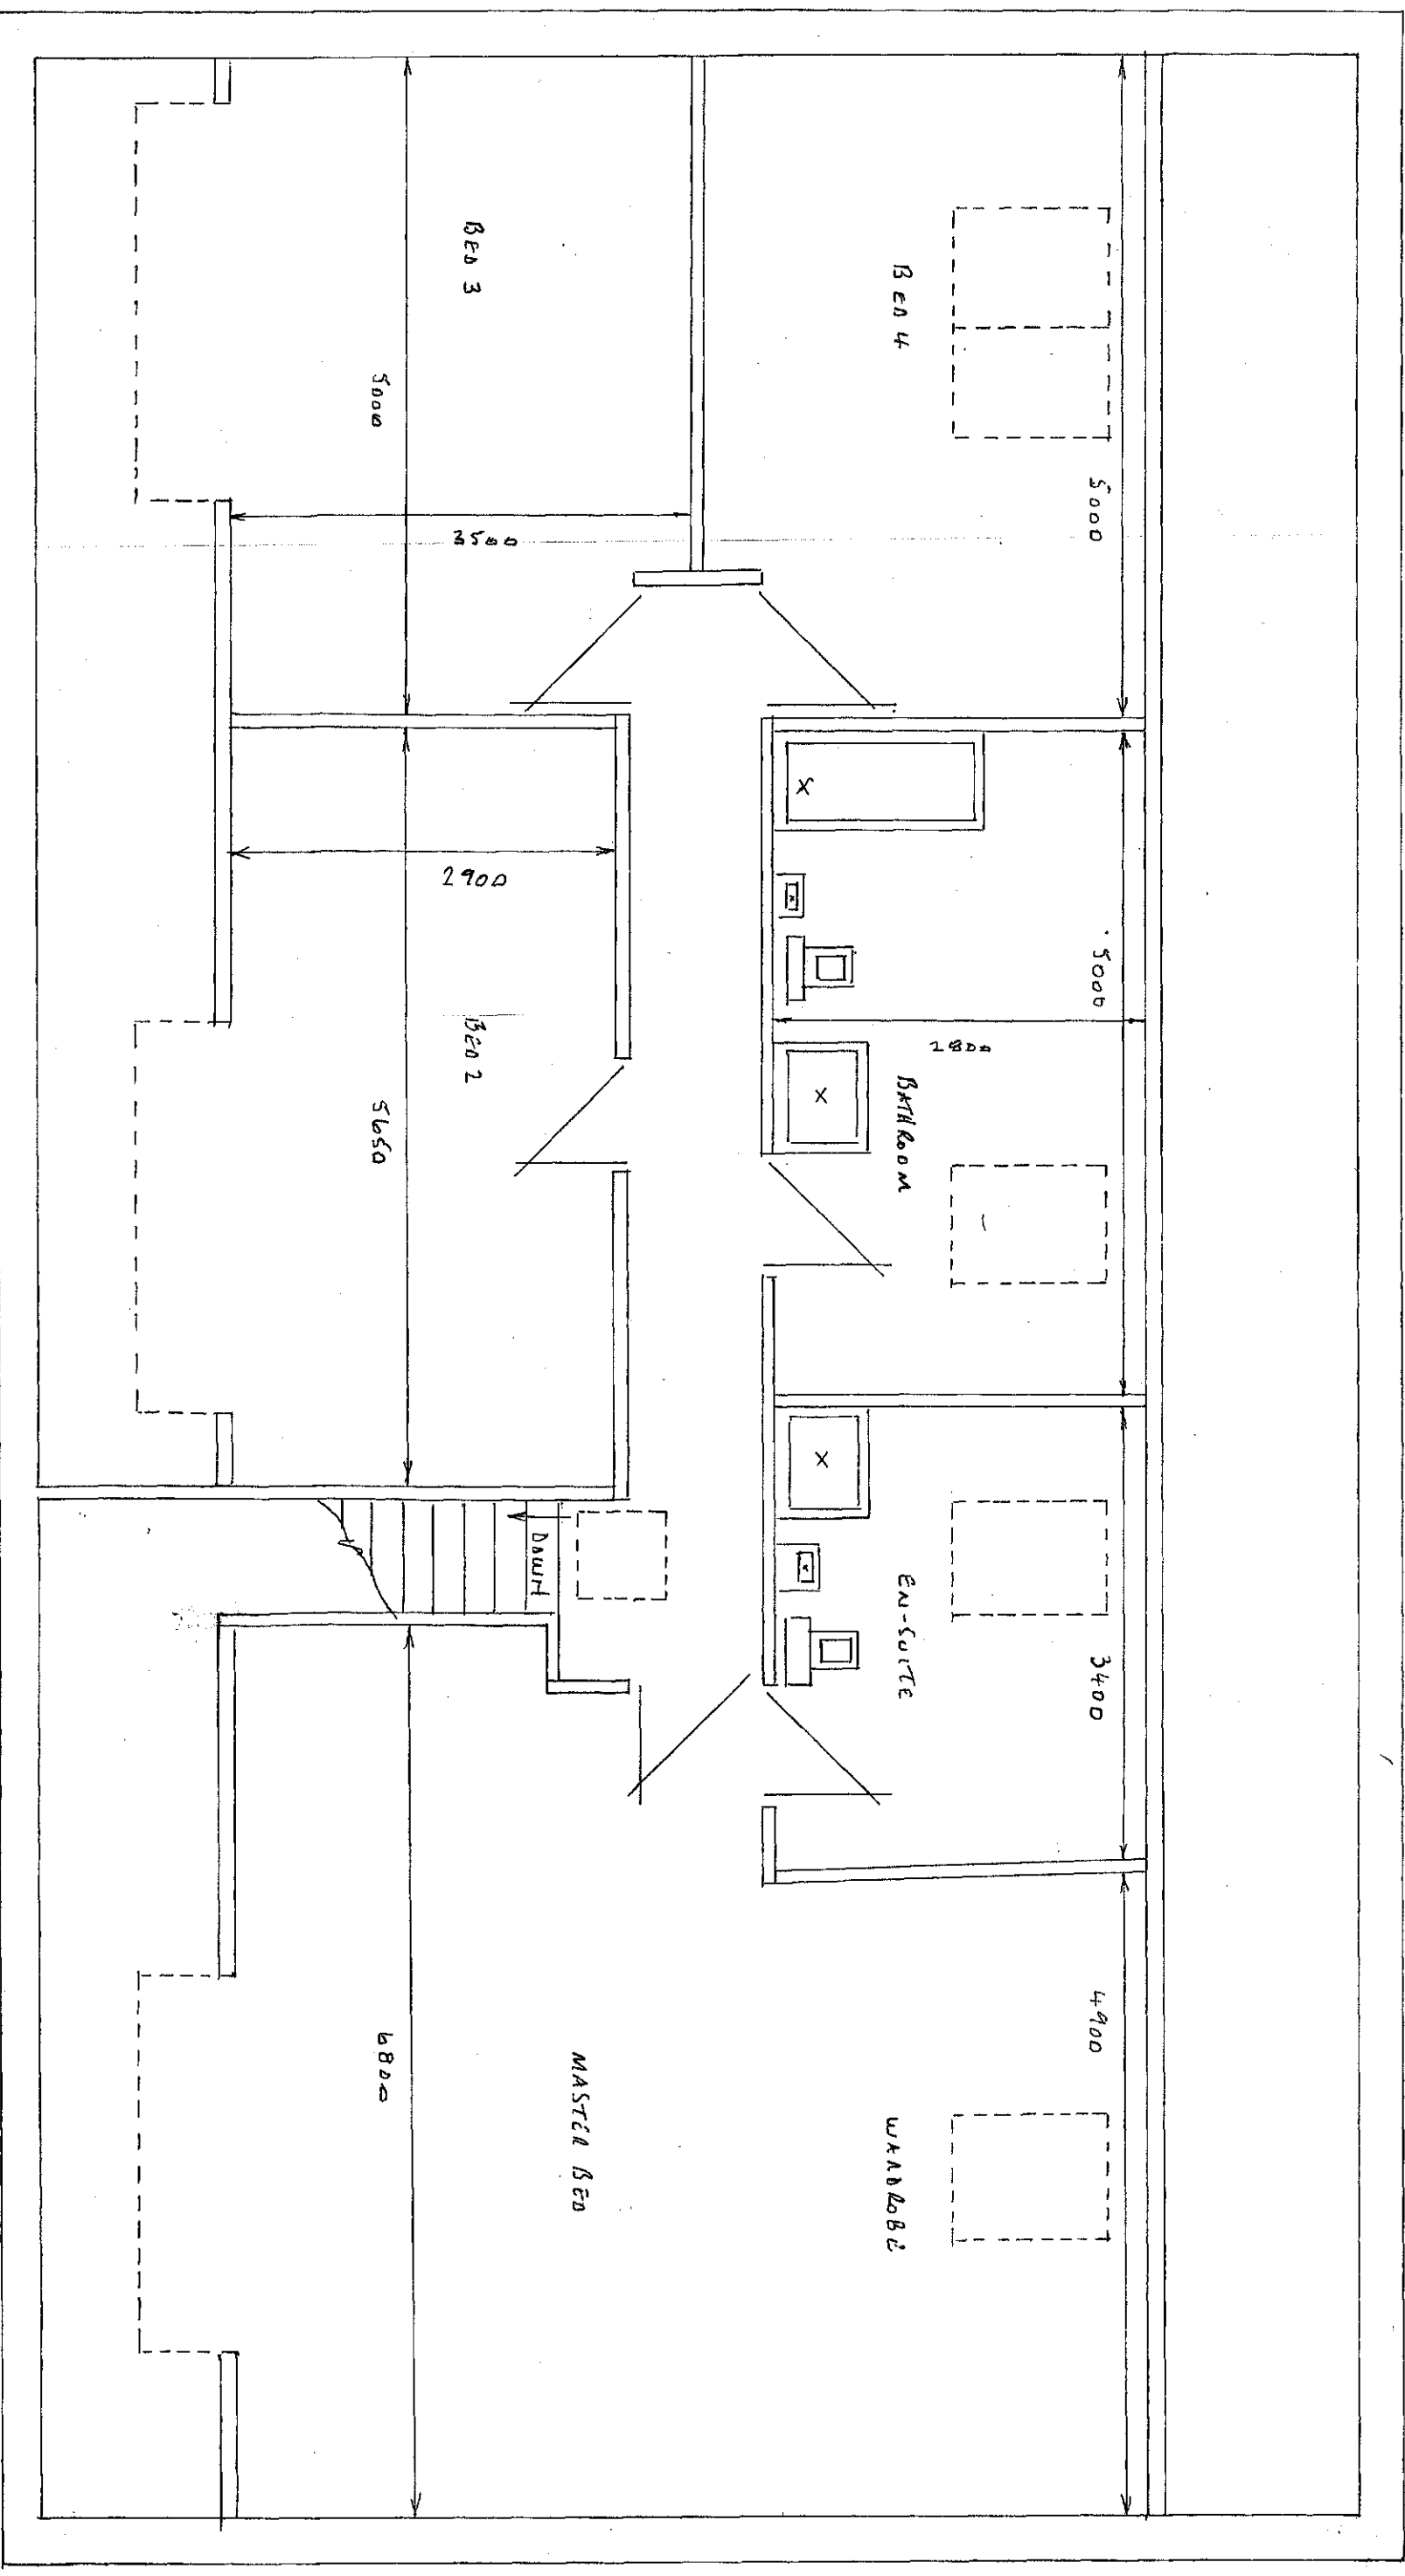

PROPOSED FIRST FLOOR PLAN SCALE 1/50

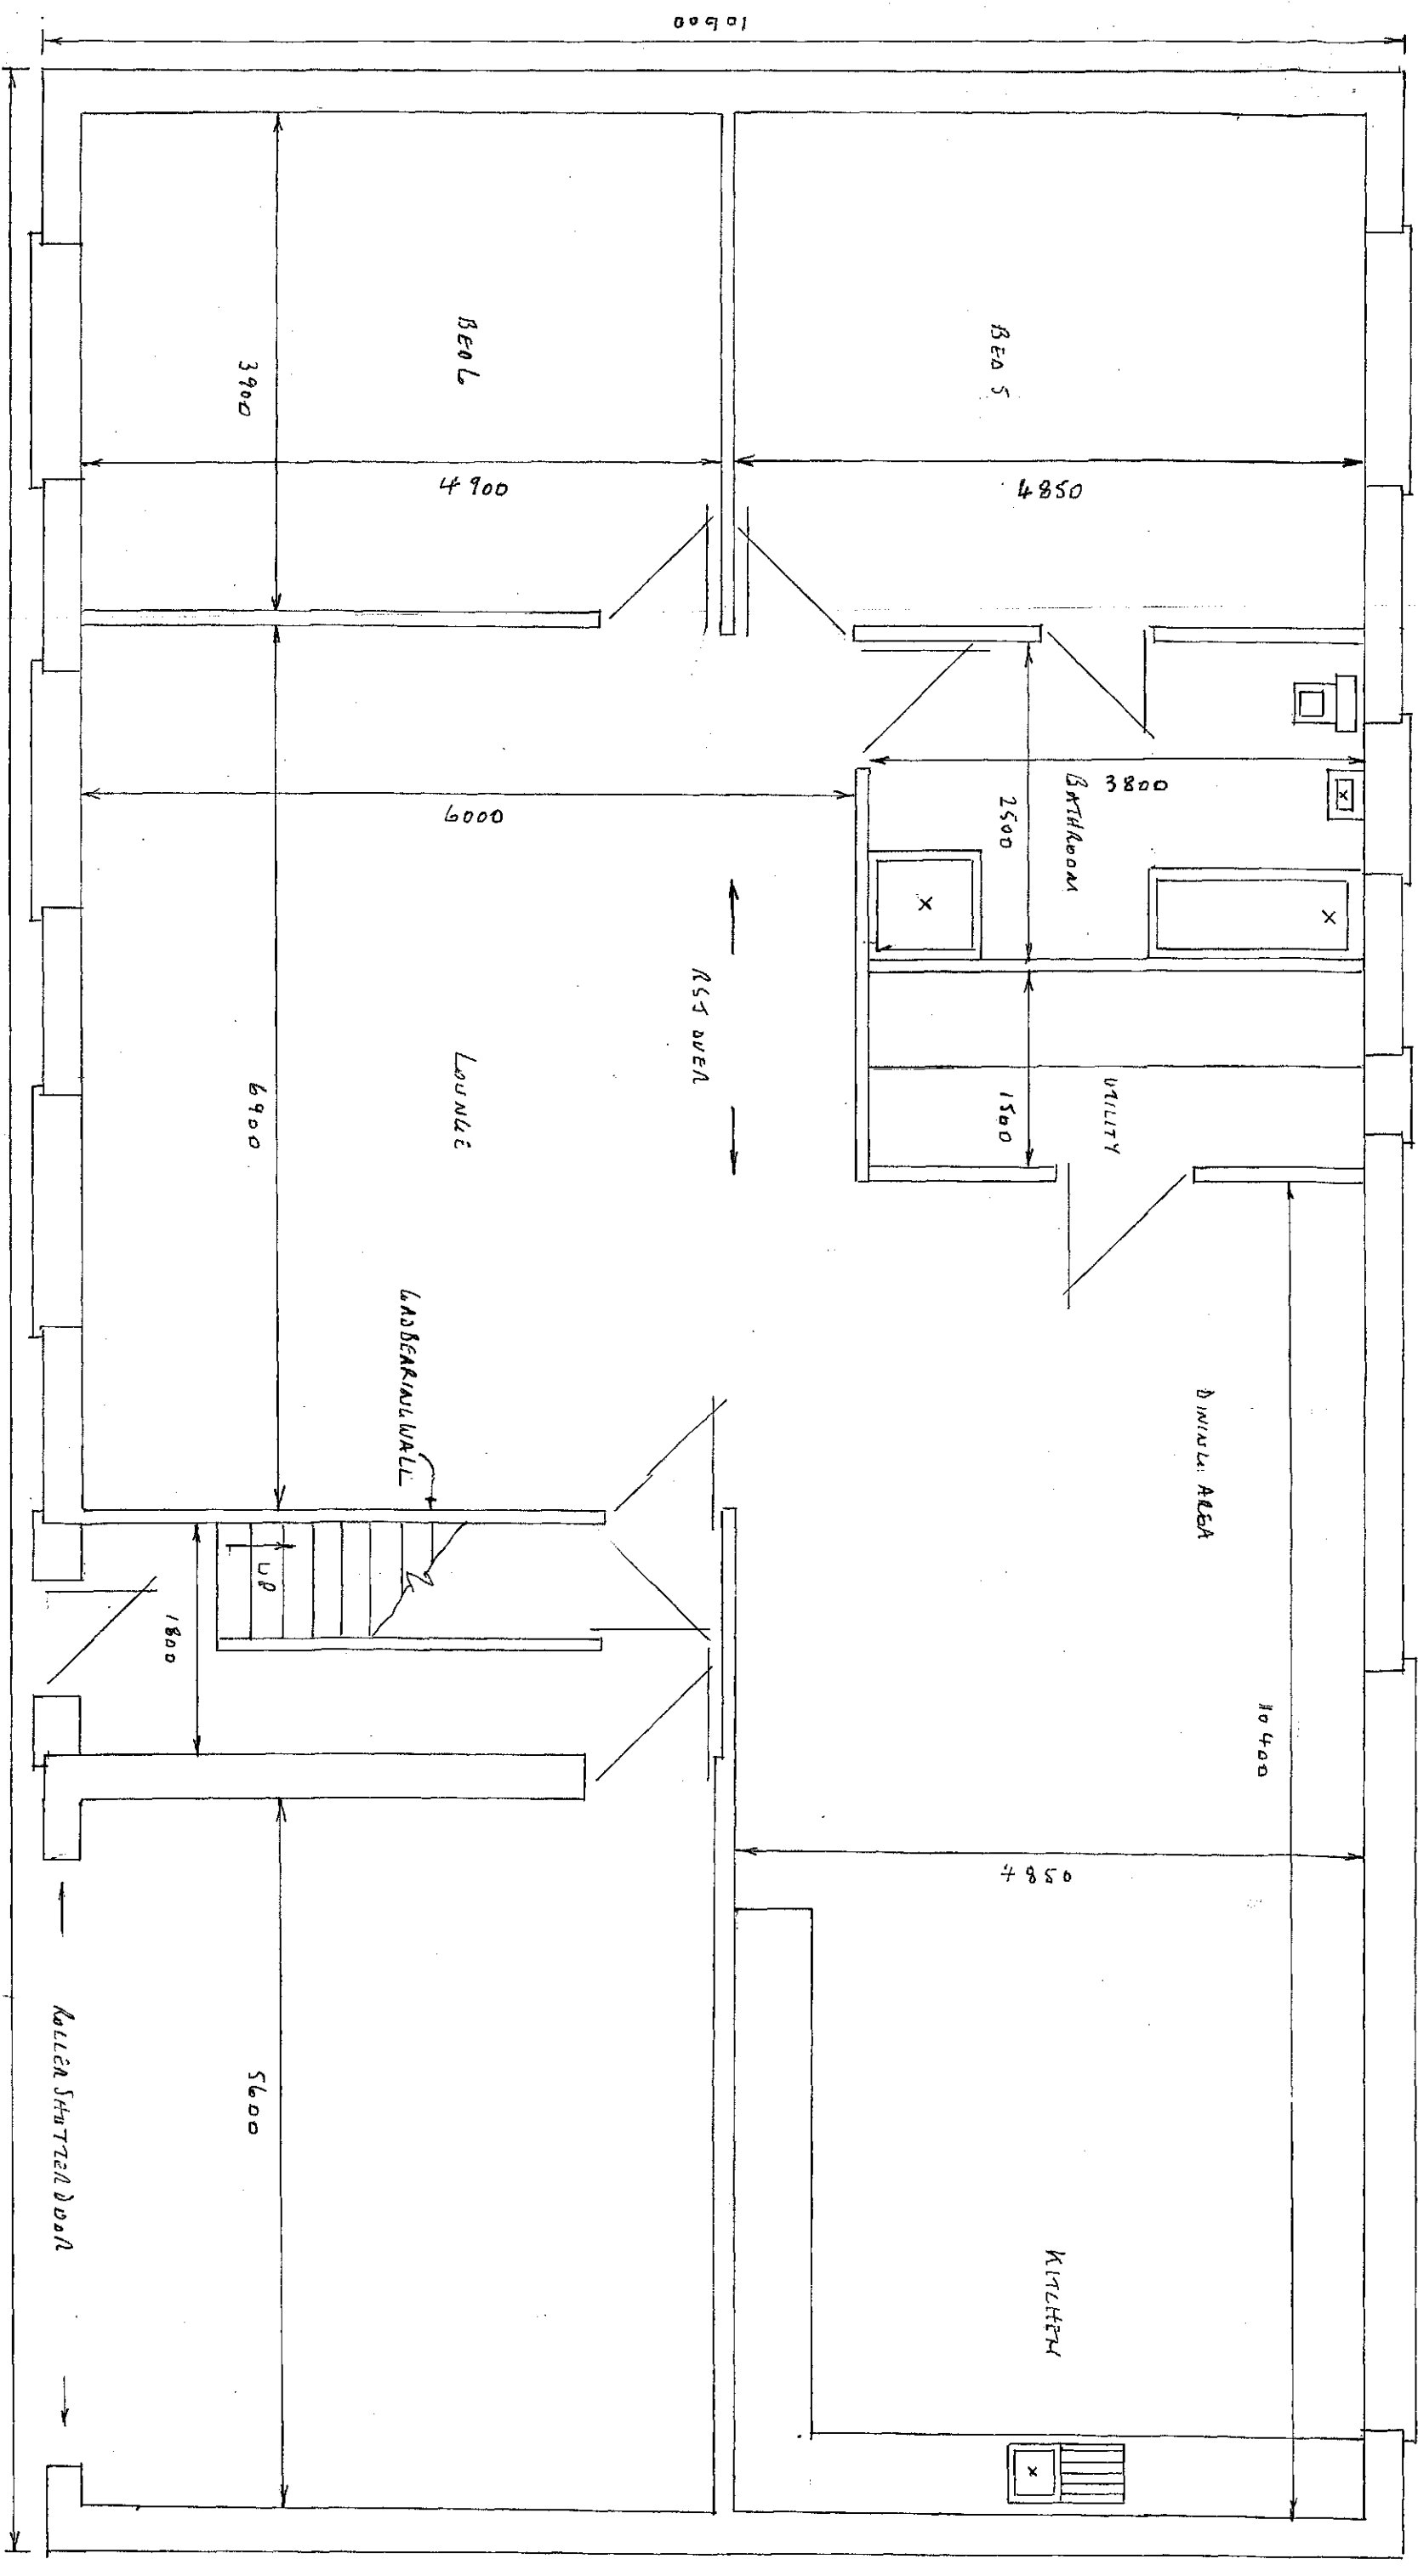

PROPOSED Ground Floor Plan SCALE 1/50

PROPOSED Ground Floor Extension + First Floor Loft Conversion AT-
12 BRICKFIELD ROAD
ROYSTON
HARLESLEY ST14 4RH