


Sign A - Scale 1:20



Sign C - Scale 1:20



Sign C - Scale 1:20

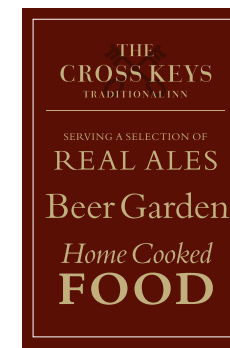

Sign D - Scale 1:20



Sign A - Two aluminium bullnose gable signs complete with individual letters and logo. High level sign to be illuminated by two 42w lights below.

Second sign to be illuminated by one 42 w light fixed below.

2500 x 1500mm. Letter R - 160mm, Logo - 750 x 627mm.

Sign B - One double sided bullnose projecting sign complete with timber top and gibbet. illuminated by two 26w omni lites.

900 x 1050mm. Gibbet projection 1200mm.

Sign C - Two bullnose amenity boards. 600 x 900mm.

Sign D - One brass lantern. 380 x 660mm.

Sign E - Omitted from scheme.

Sign F - Existing Tetley sign to remain. Illuminated by one 42w low energy spot light.

Scale 1:20 & 1:10 @ A3

Punch Partnerships Ltd
The Cross Keys. Darfield.

19/12/11, 27/01/12, 02/02, 08/02, 22/02.

dulux
georgian 12

dulux
georgian 16

dh
florentine red

dh
dark stone

NB – please always refer to actual paint references for accurate colour representation

t : 0113 243 8533 f : 0113 243 8733 / e-mail : sales@insigniasigns.biz / www.insigniasigns.biz

IS
Insignia



Scale 1:100 @ A3

Punch Partnerships Ltd
The Cross Keys. Darfield.
19/12/11, 27/01/12, 02/02, 08/02, 22/02.

dulux
georgian 12

dulux
georgian 16

dh
florentine red




dh
dark stone

NB - please always refer to actual paint references for accurate colour representation

t : 0113 243 8533 f : 0113 243 8733 / e-mail : sales@insigniasigns.biz / www.insigniasigns.biz

IS
Insignia

This document is the property of Insignia Signs who own the copyright therein. The information in this document is given in confidence and without the written permission of Insignia Signs. Given by contract or otherwise the document must not be copied reprinted or reproduced in any material form either wholly or in part nor must the contents of the document or any method or technique available therefrom be disclosed to any third party.

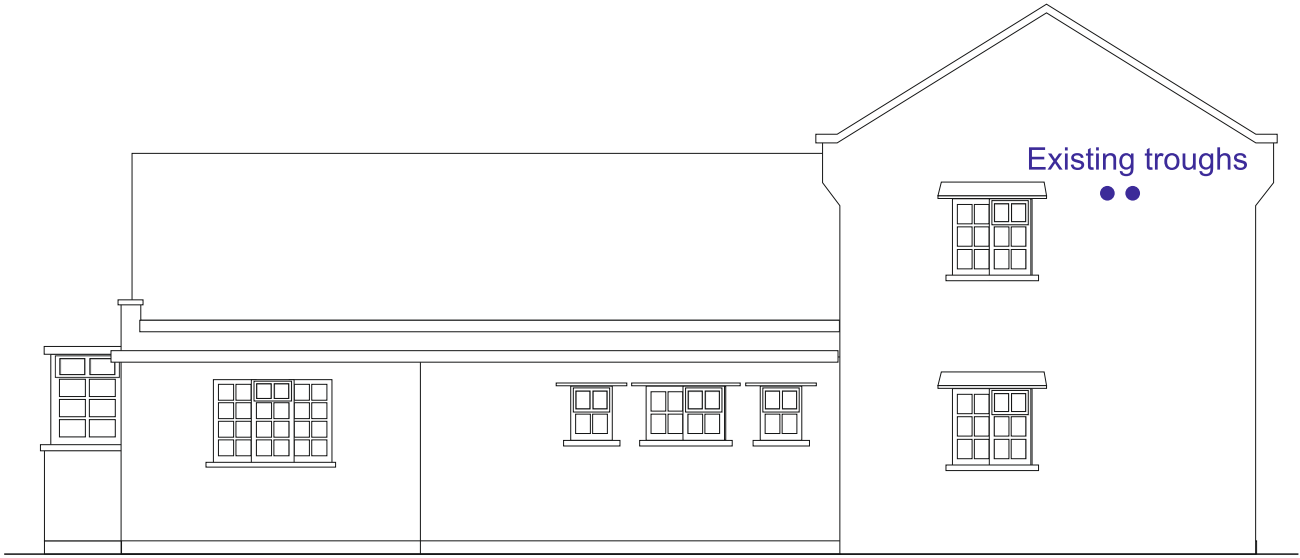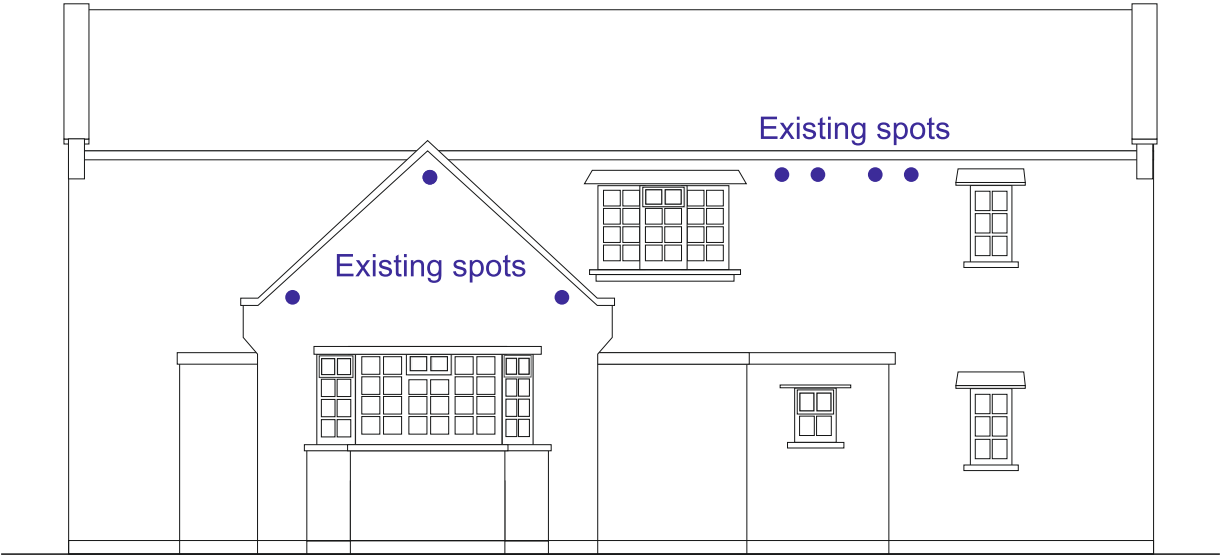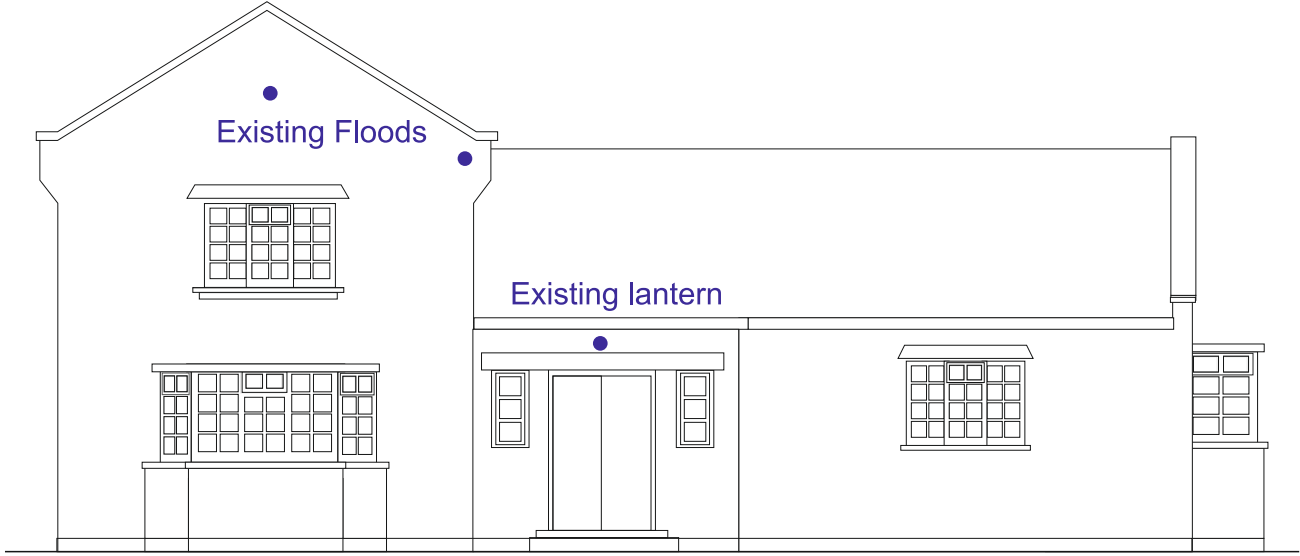

Existing Lighting Positions

Scale 1:100 @ A3

Punch Partnerships Ltd
The Cross Keys. Darfield.
19/12/11, 27/01/12, 02/02, 08/02, 22/02.

dulux georgian 12	dulux georgian 16	dh florentine red	dh dark stone
----------------------	----------------------	----------------------	------------------

NB – please always refer to actual paint references for accurate colour representation

t : 0113 243 8533 f : 0113 243 8733 / e-mail : sales@insigniasigns.biz / www.insigniasigns.biz





Scale 1:1250 @ A3

Punch Partnerships Ltd
The Cross Keys. Darfield.
19/12/11, 27/01/12, 02/02, 08/02, 22/02.

**dulux
georgian 12**

**dulux
georgian 16**

**dh
florentine red**

**dh
dark stone**


NB - please always refer to actual paint references for accurate colour representation

Alternative Planning

IS
Insignia

t : 0113 243 8533 f : 0113 243 8733 / e-mail : sales@insigniasigns.biz / www.insigniasigns.biz

This document is the property of Insignia Signs who own the copyright therein. The information in this document is given in confidence and without the written permission of Insignia Signs. Given by contract or otherwise the document must not be copied reprinted or reproduced in any material form either wholly or in part nor must the contents of the document or any method or technique available therefrom be disclosed to any third party.

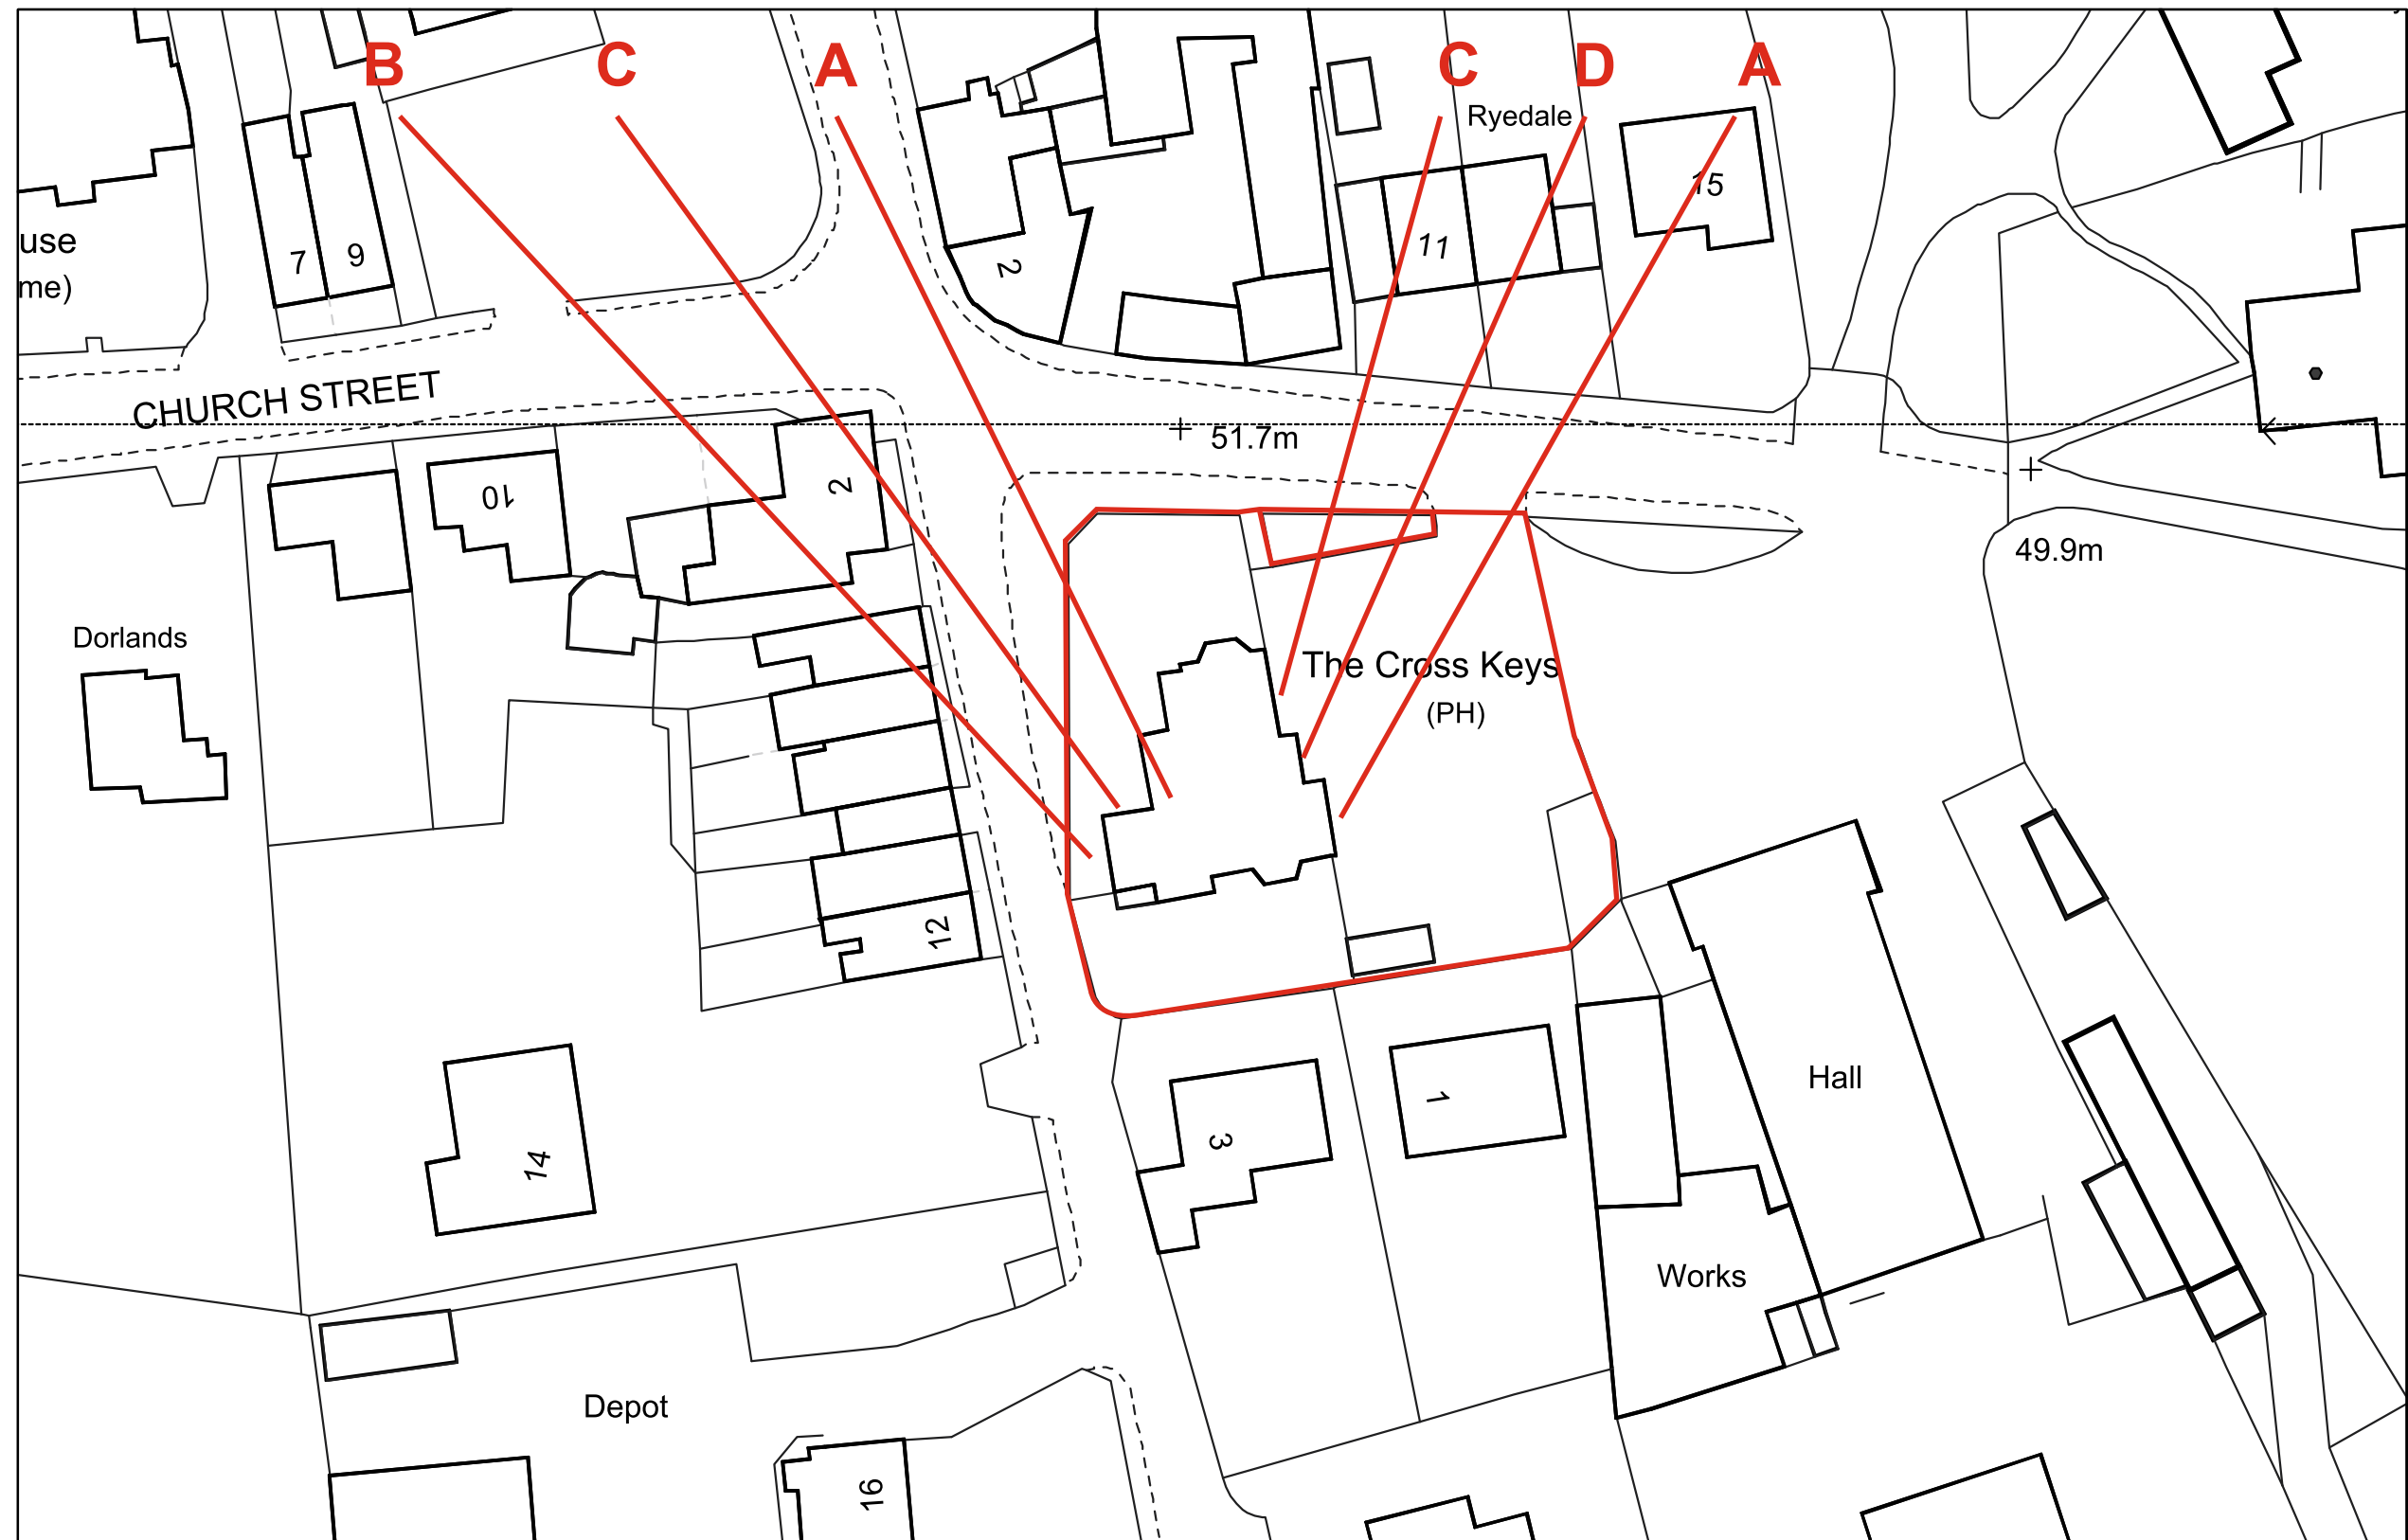

Scale 1:500 @ A3

Punch Partnerships Ltd
The Cross Keys. Darfield.

19/12/11, 27/01/12, 02/02, 08/02, 22/02.

dulux
georgian 12

dulux
georgian 16

dh
florentine red

dh
dark stone


NB - please always refer to actual paint references for accurate colour representation

t : 0113 243 8533 f : 0113 243 8733 / e-mail : sales@insigniasigns.biz / www.insigniasigns.biz


IS
Insignia

This document is the property of Insignia Signs who own the copyright therein. The information in this document is given in confidence and without the written permission of Insignia Signs. Given by contract or otherwise the document must not be copied reprinted or reproduced in any material form either wholly or in part nor must the contents of the document or any method or technique available therefrom be disclosed to any third party.


SIGN A - scale 1:10

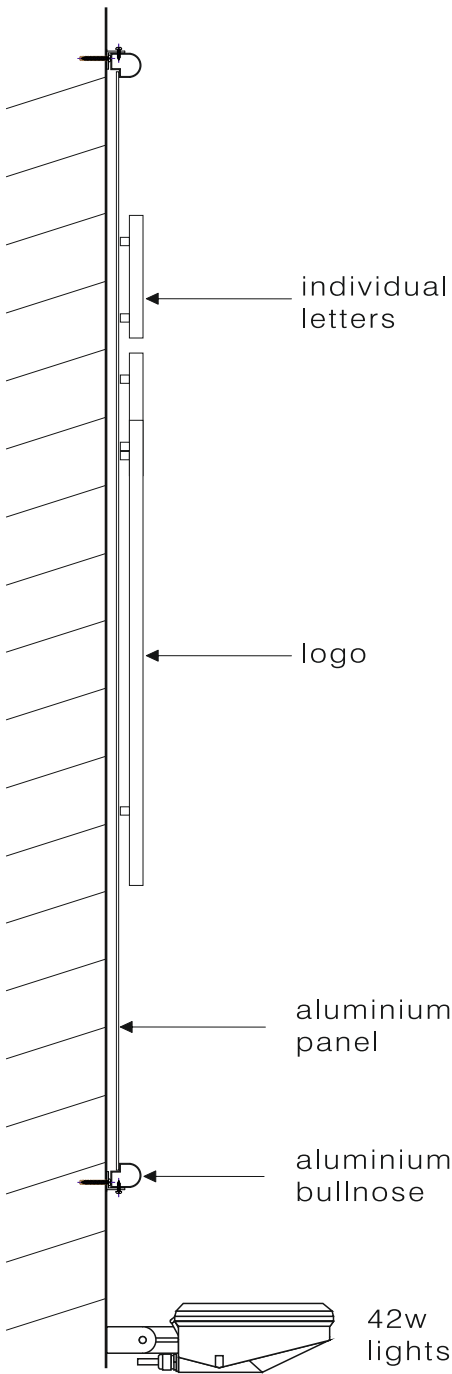


SIGN A - scale 1:10

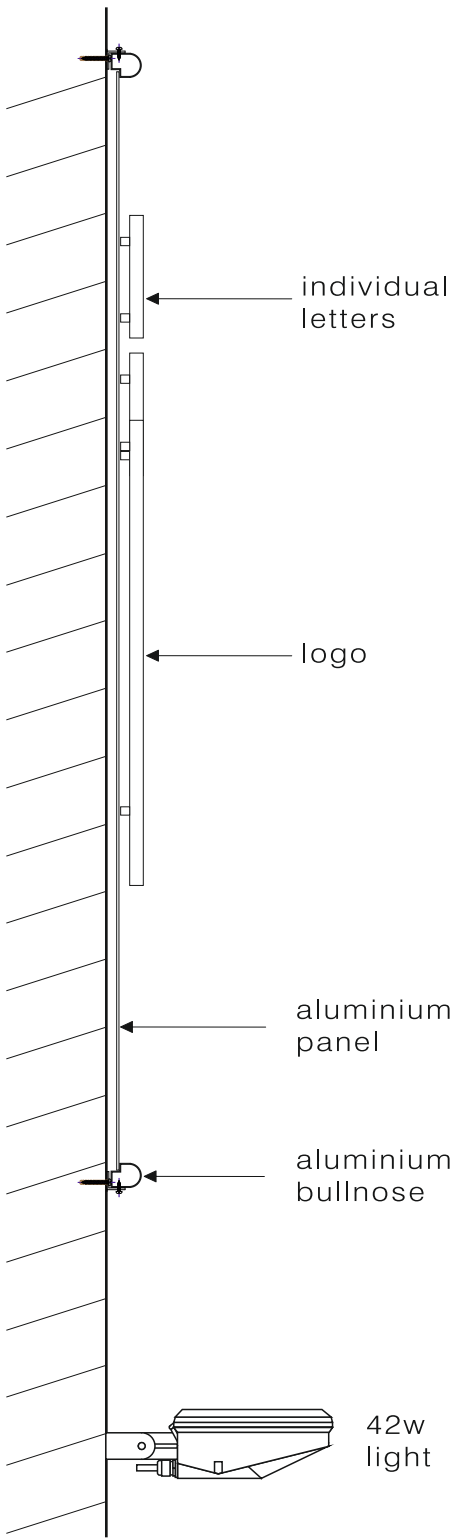


SIGN B - scale 1:10

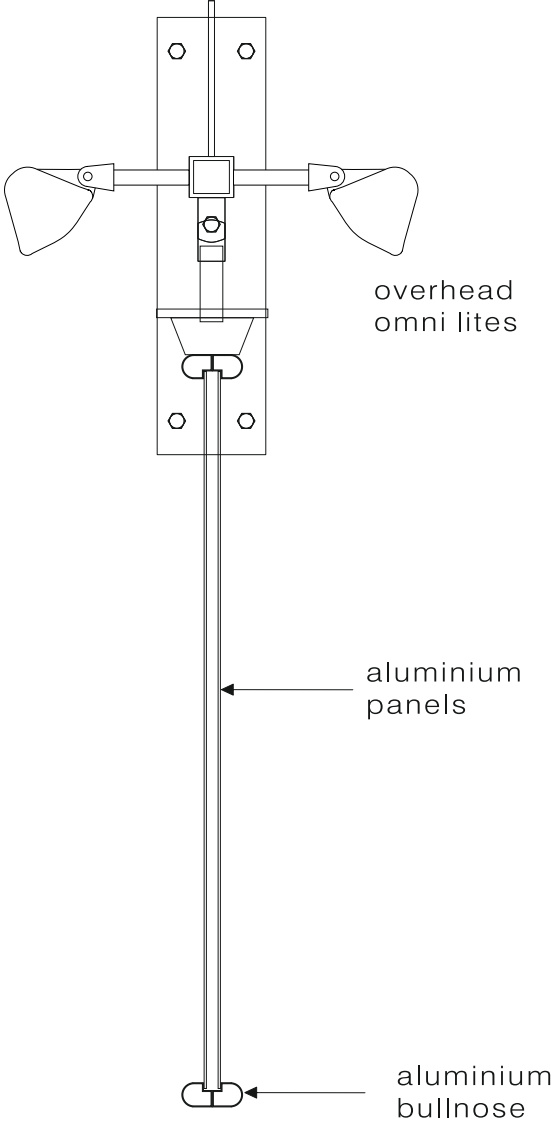

SIGN C - scale 1:10

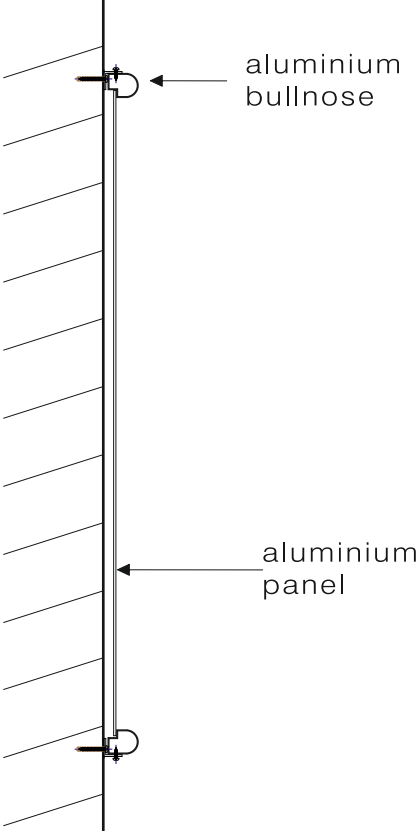

SPOT LIGHT DETAILS - SIGN F - scale 1:10

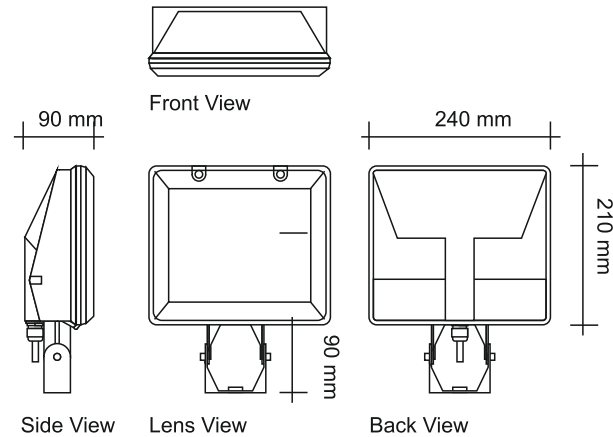

Scale 1:10 @ A3

Punch Partnerships Ltd
The Cross Keys. Darfield.
19/12/11, 27/01/12, 02/02, 08/02, 22/02.

dulux georgian 12 dulux georgian 16 dh florentine red dh dark stone

NB - please always refer to actual paint references for accurate colour representation

t : 0113 243 8533 f : 0113 243 8733 / e-mail : sales@insigniasigns.biz / www.insigniasigns.biz

IS
Insignia