




Scale 1:20

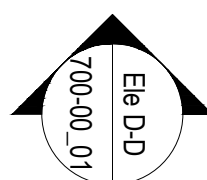



Scale 1:50

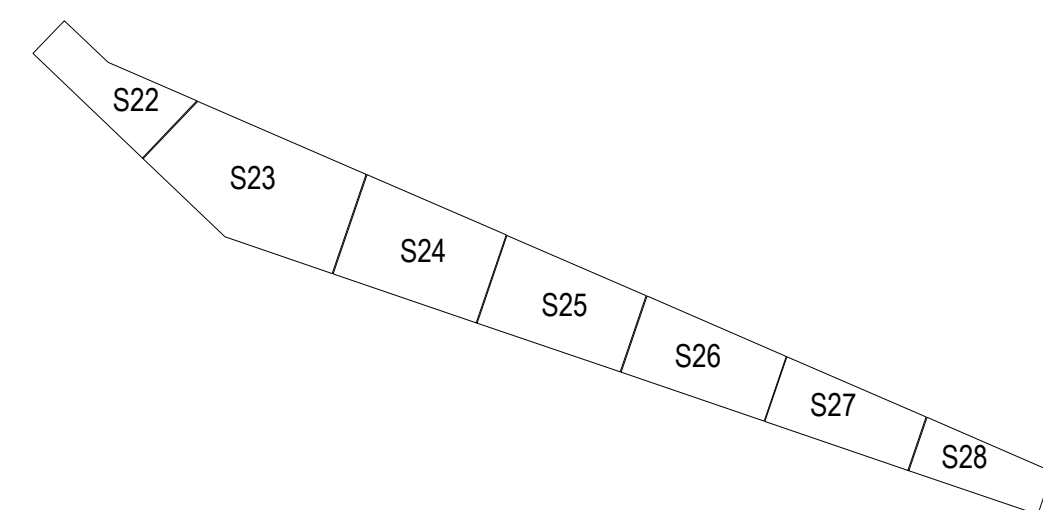


Plan - W1 V
Scale 1:50

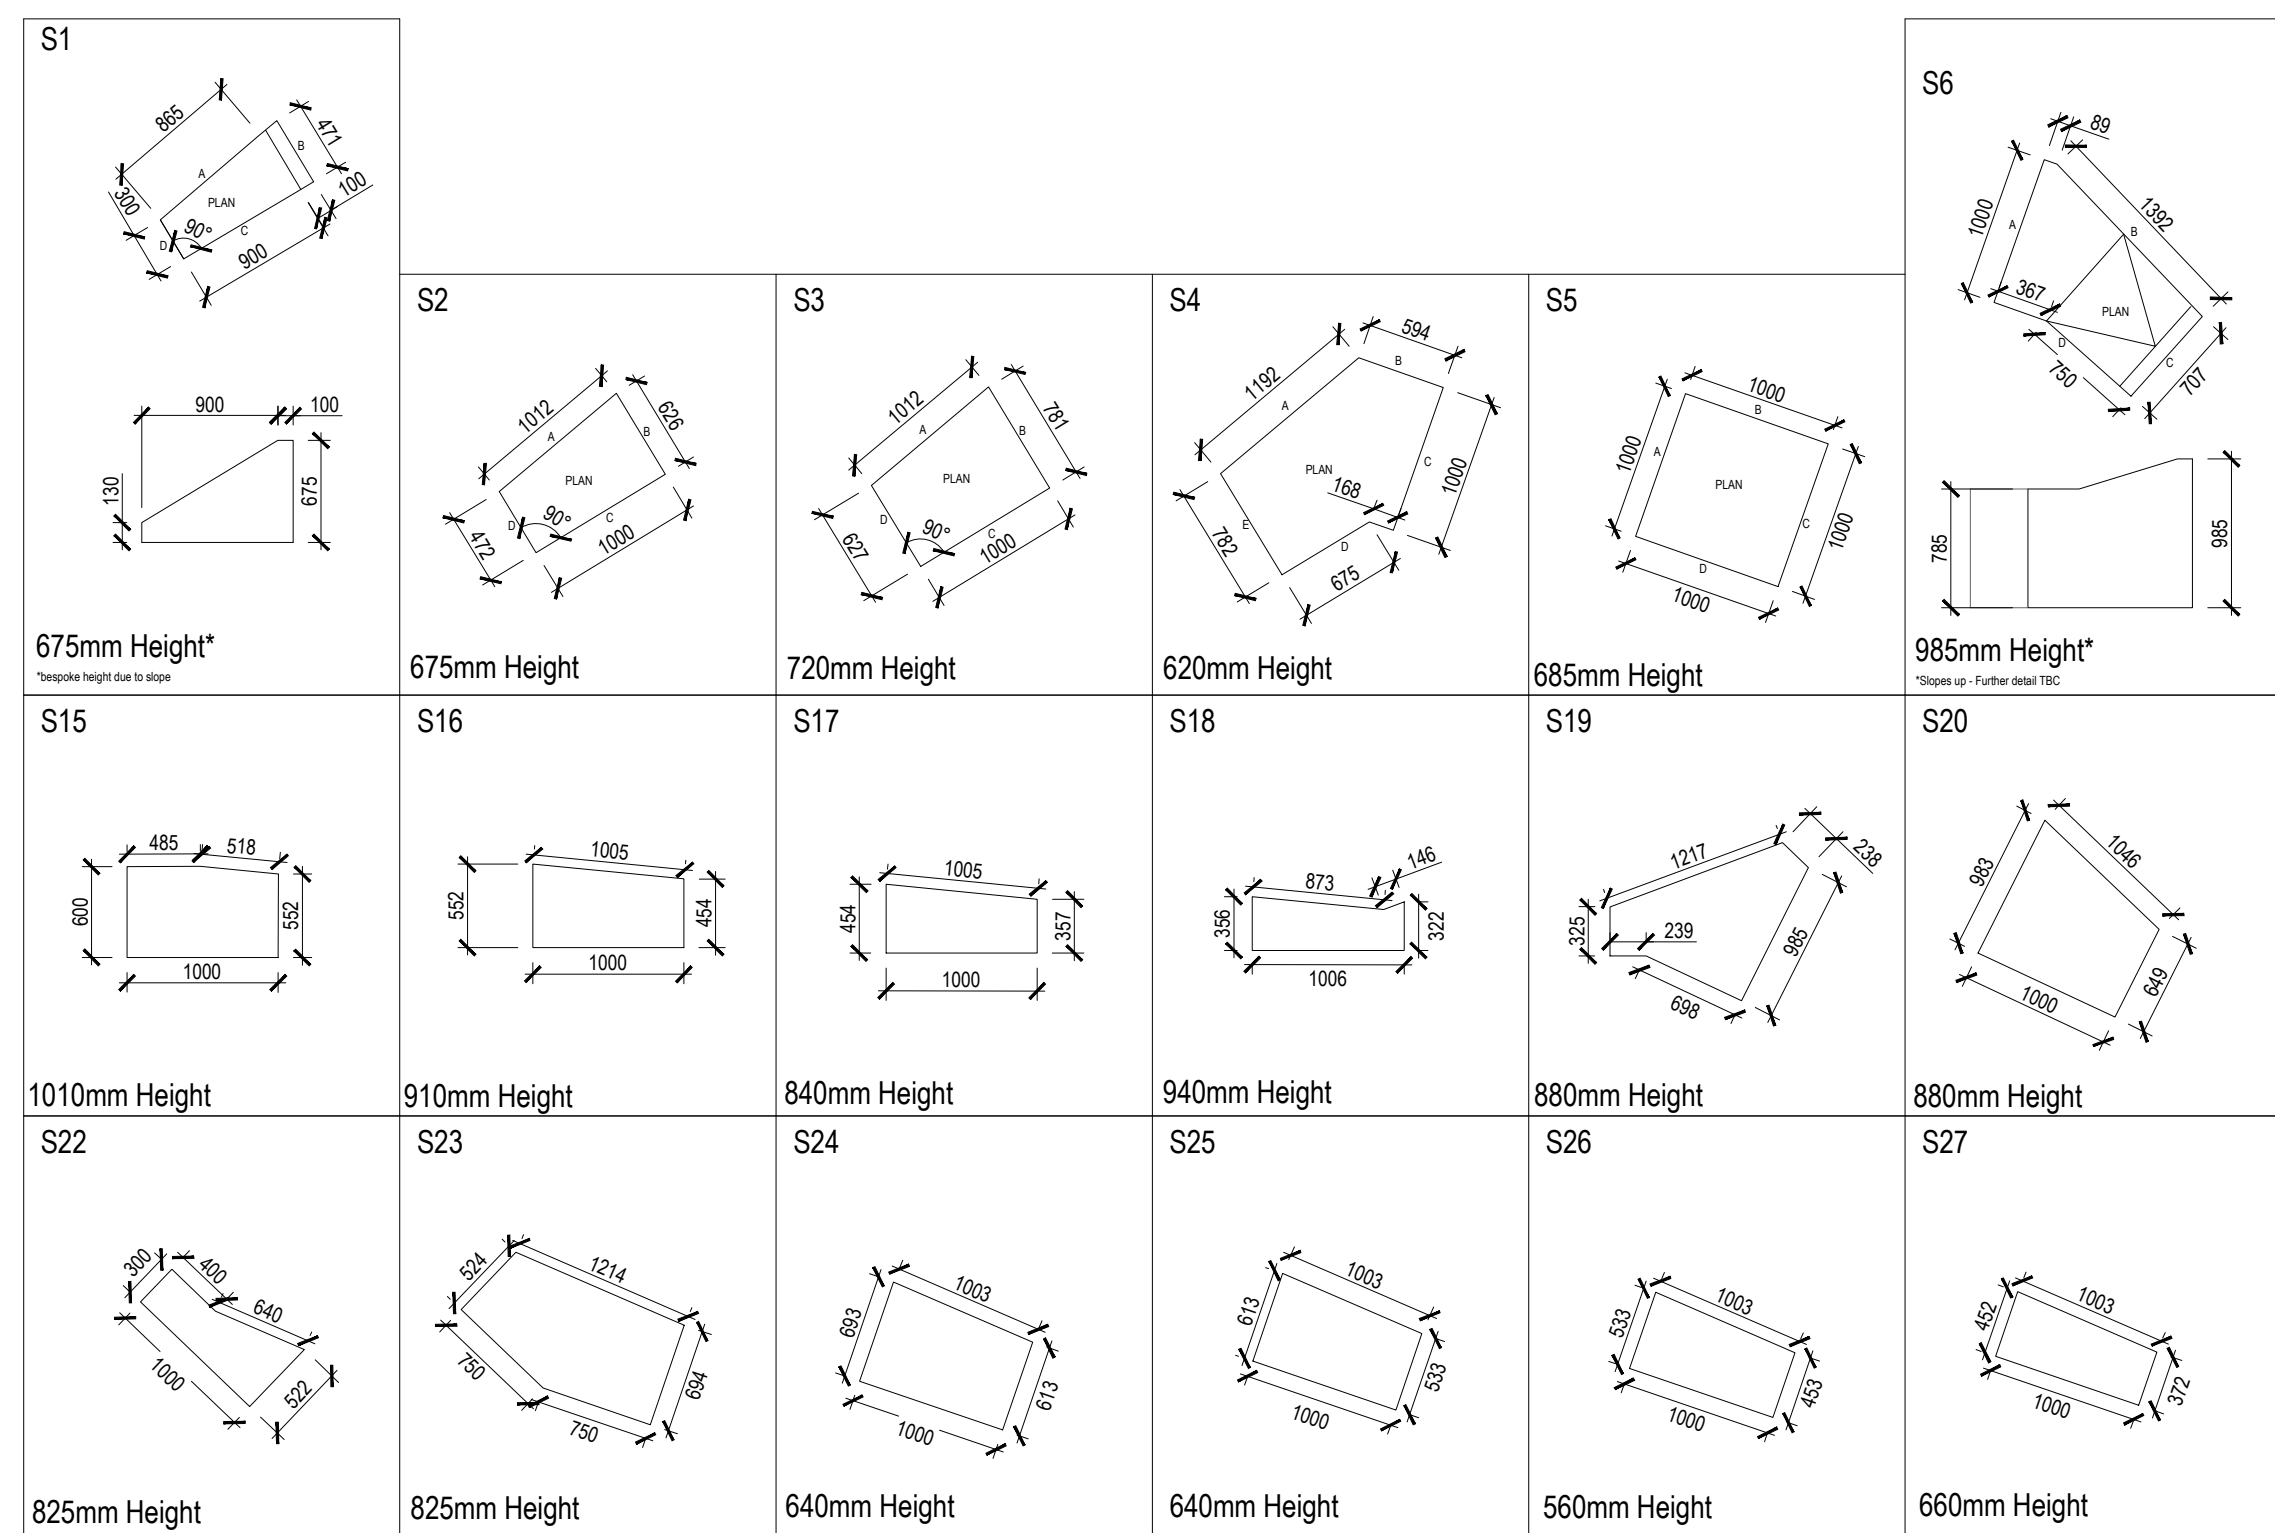


- NOTE:**

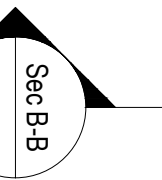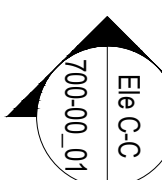

Scale 1:20

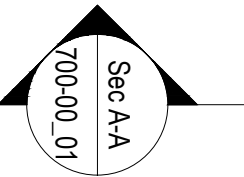

Typical Ele
Scale 1:20

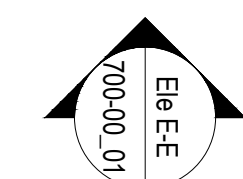

North Sign / Key Plan

The following external model files are included within this drawing

Client / Contractor					
---------------------	--	--	--	--	--

Project
BARNSELY PUBLIC REALM

Drawing Title
CHEAPSIDE RETAINING SEATING WALL
DETAILS

Job Number 51184	Drawing Originated Date 04/04/2018	PAS 1192 Status Code -
Scale@A0 VAR	Purpose CONSTRUCTION	

Drawing Number	Revision
BBTC_IBI_N3_L_G700_DT_00_01	D