


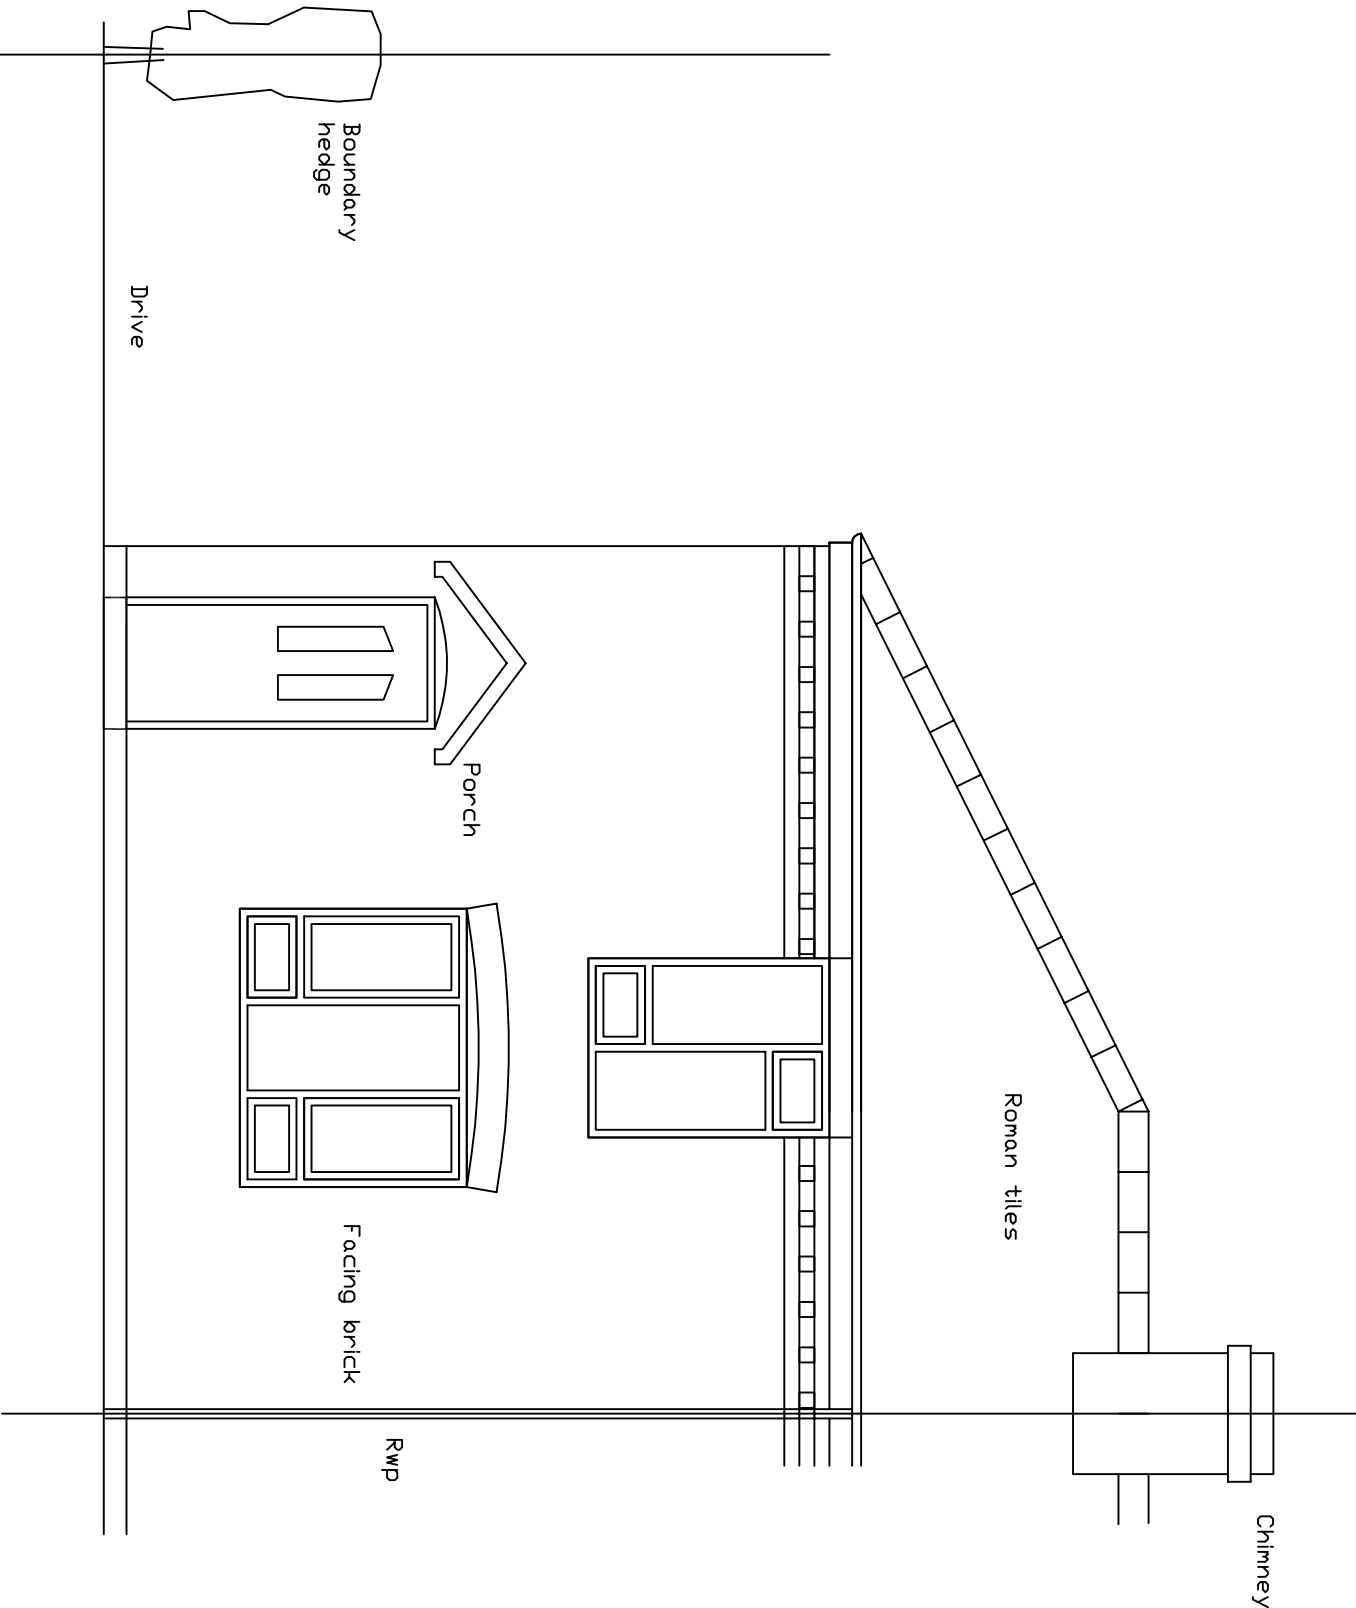

EXISTING FRONT  
ELEVATION 1:50

|                                                                                 |                                                                 |        |
|---------------------------------------------------------------------------------|-----------------------------------------------------------------|--------|
| Revisions                                                                       | A. A----                                                        | 00-00- |
| This drawing is for planning permission only and is not a construction drawing. |                                                                 |        |
| Drawing Title                                                                   | EXISTING-FRONT                                                  |        |
| Job No. - Dwg No.                                                               | AC/2014/3                                                       | —      |
| Client:                                                                         | Adrian and Claire Betty<br>5 Fern Road<br>Lankensley<br>S75 3DE |        |
| Scale.                                                                          | 1:50                                                            |        |