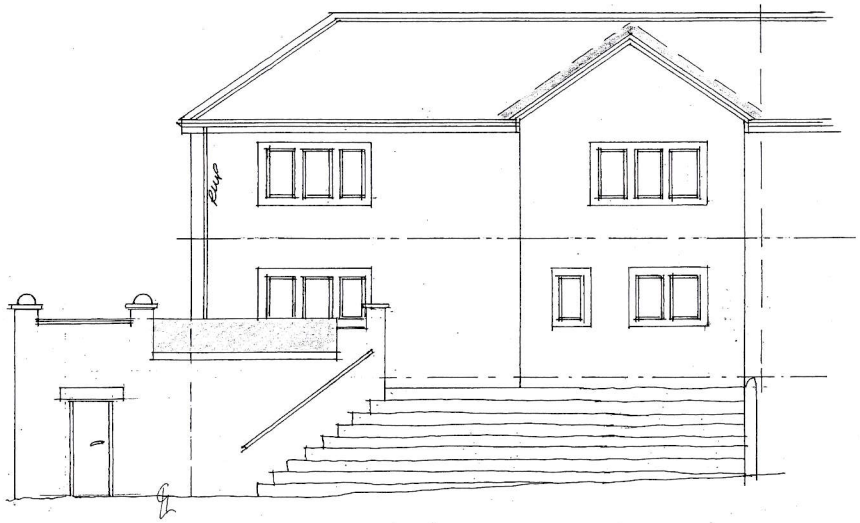

Rear

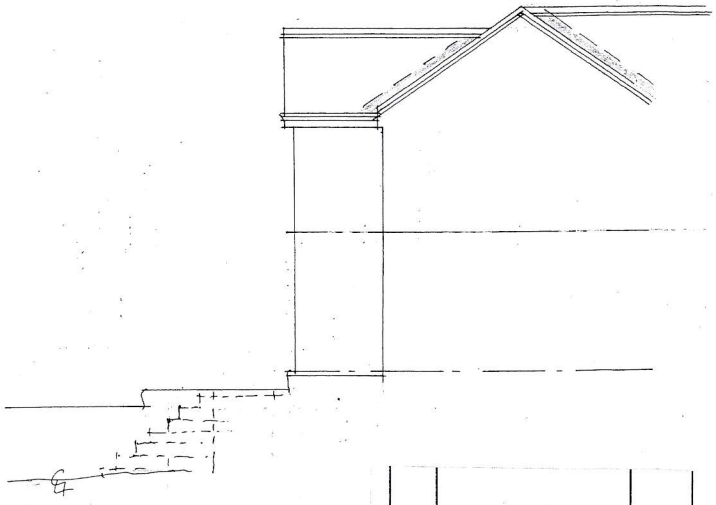

Side

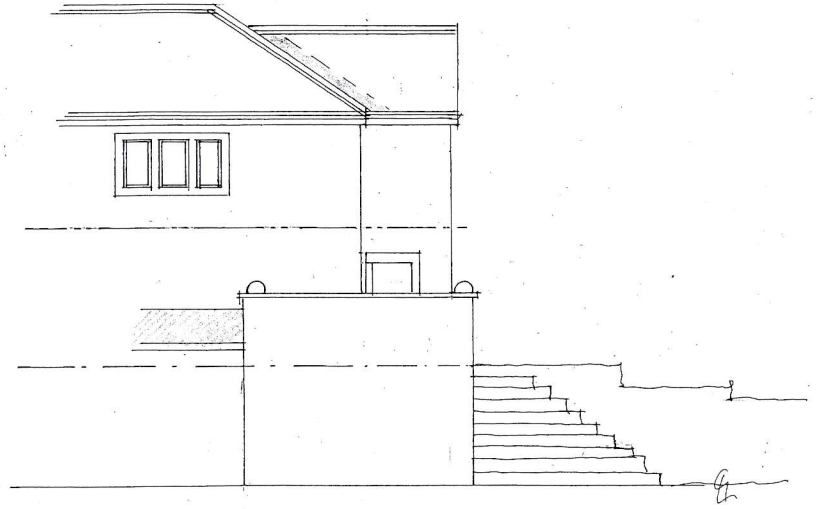

Side

Rev	Notes	Date

Garry Greetham Associates
Residential Design Consultant
Westwood House
18 Carr Lane
Tankersley
Barnsley S75 3BE
Tel 07786062364

PROJECT	Extensions & Alterations
CLIENT	Mr. & Mrs. Keith Taylor
TITLE	Elevations as Existing
ADDRESS	"The Old Barn", Crane Moor Road, Crane Moor Sheffield. S35 7AT
DRAWN BY	999
SCALE	1:100 @ A3 DATE Oct 24
DRAWING No	501-02 REV

Member of the Chartered Institute of Architectural Technologists

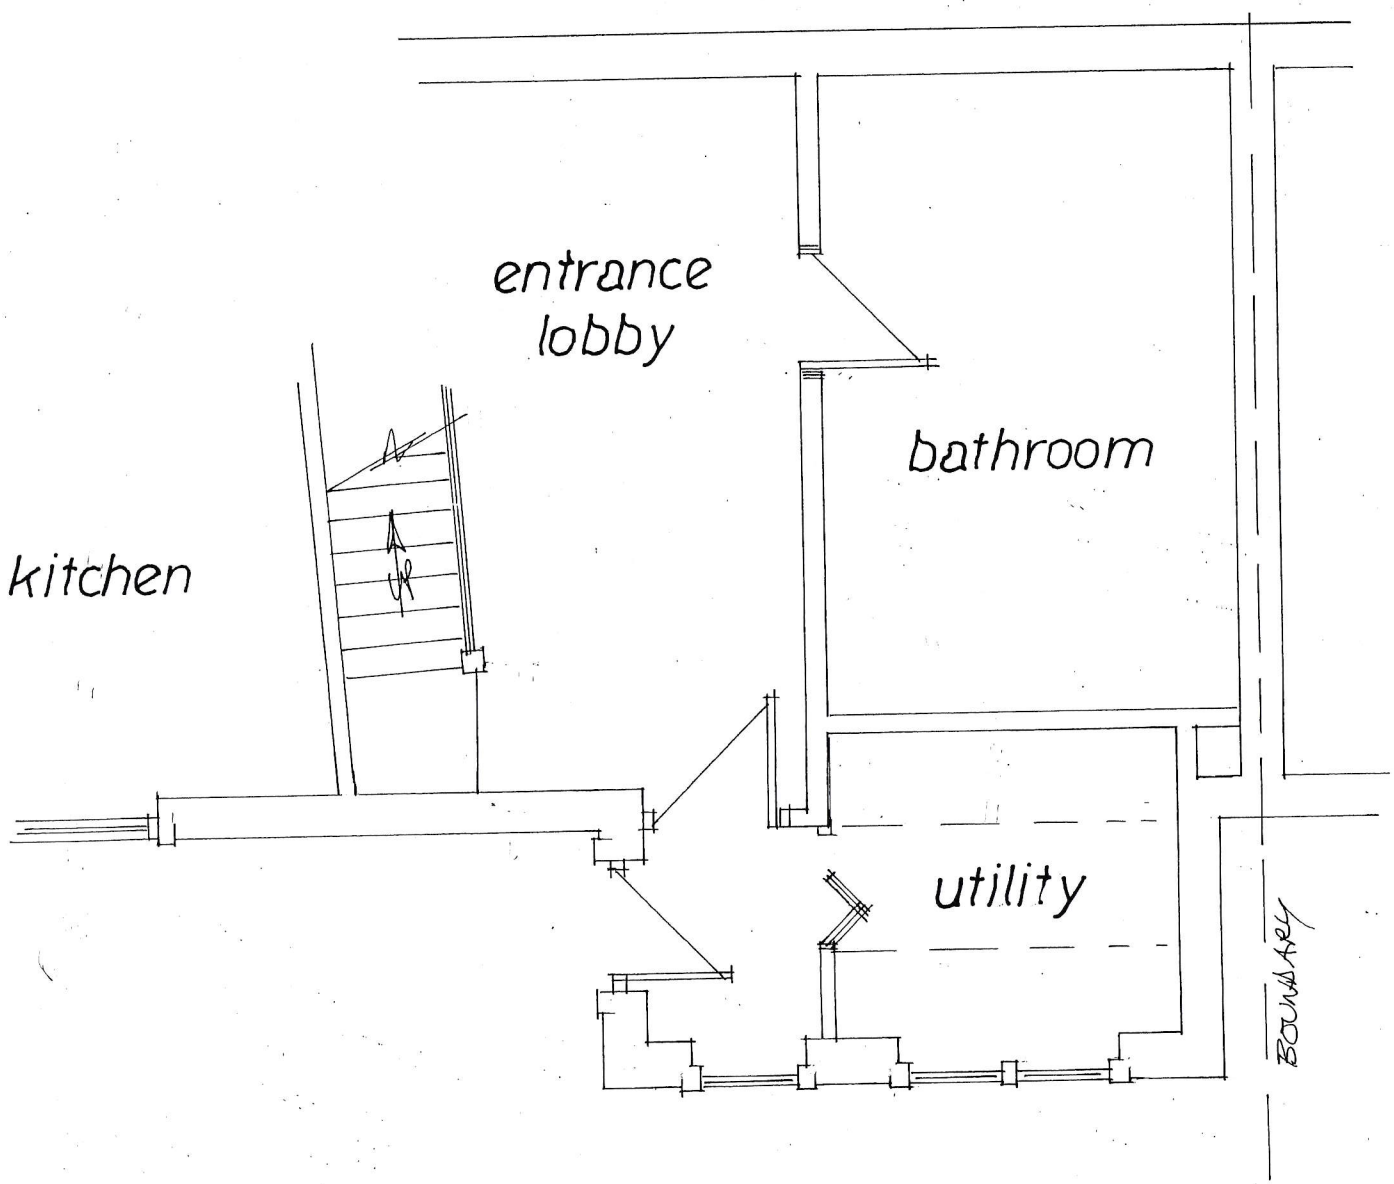

Rev	Notes	Date

Garry Greetham Associates
Residential Design Consultant
Westwood House
18 Carr Lane
Tankersley
Barnsley S75 3BE
Tel 07786062364

PROJECT Extensions & Alterations

CLIENT Mr. & Mrs. Keith Taylor

TITLE Part G.F Layout as Exist

ADDRESS "The Old Barn",
Crane Moor Road, Crane Moor
Sheffield. S35 7AT

DRAWN BY 999

SCALE 1:50 @ A4 DATE Oct 24

DRAWING No 501-03 REV

Member of the Chartered Institute of Architectural Technologists

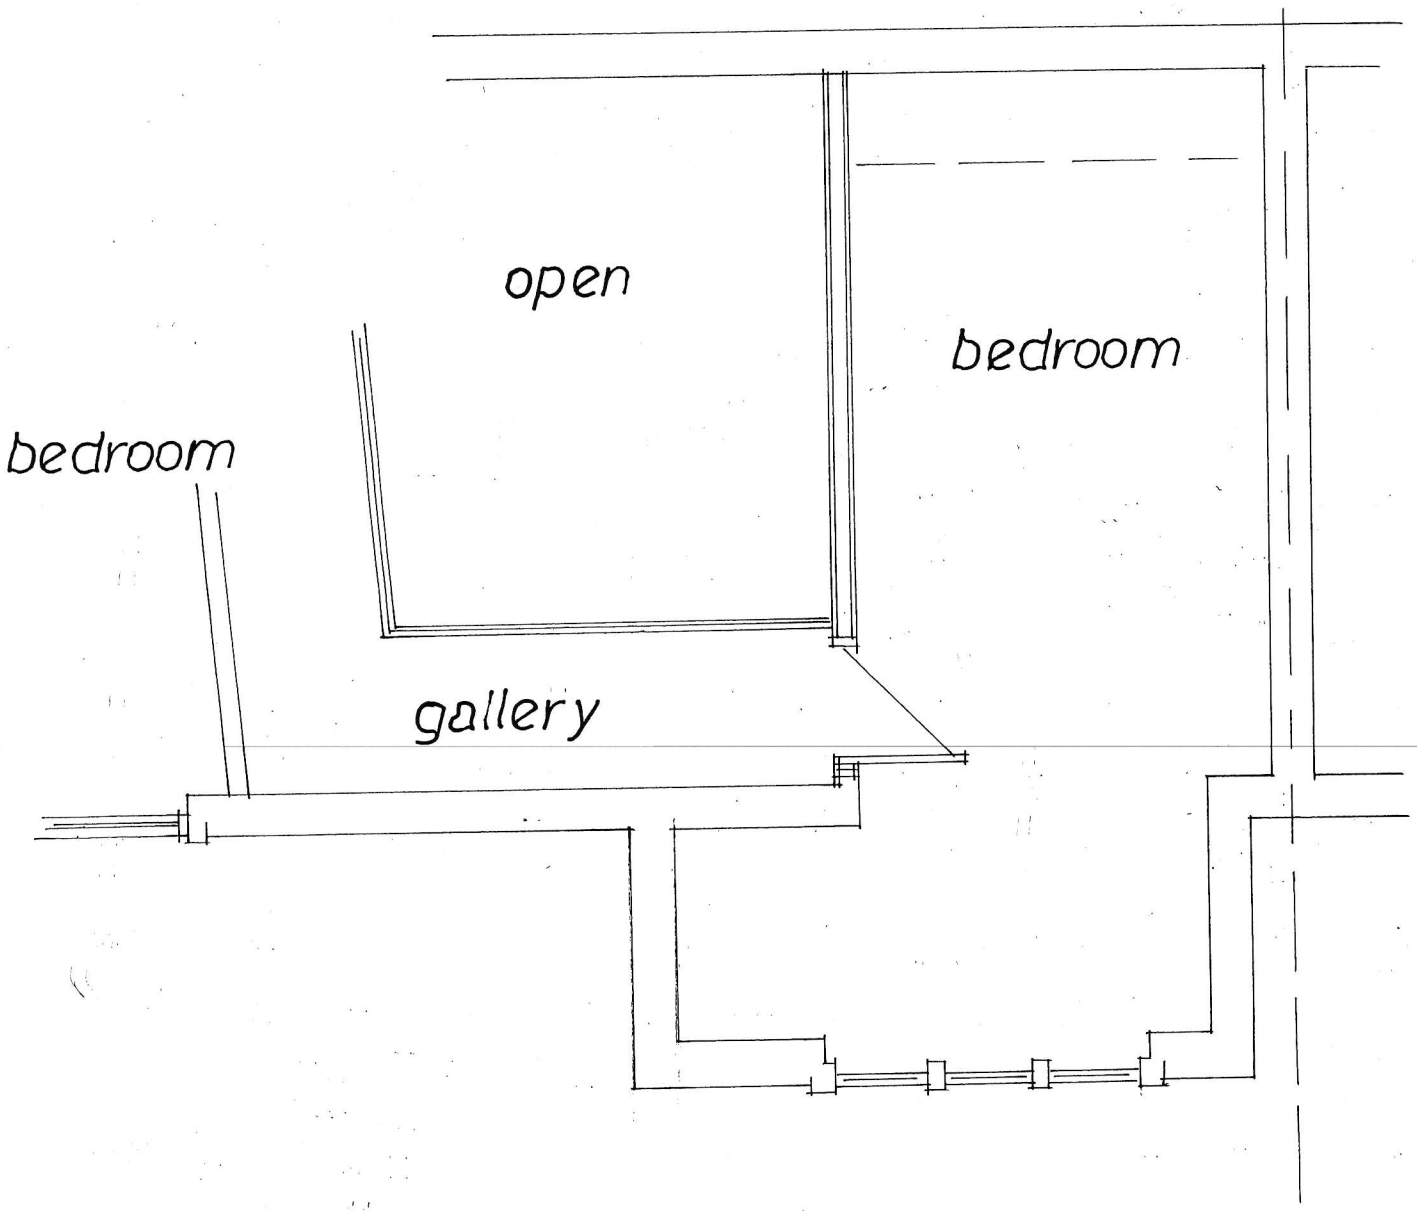

Rev	Notes	Date

Garry Greetham Associates
Residential Design Consultant
Westwood House
18 Carr Lane
Tankersley
Barnsley S75 3BE
Tel 07786062364

PROJECT	Extensions & Alterations
CLIENT	Mr. & Mrs. Keith Taylor
TITLE	Part F.F Layout as Exist
ADDRESS	"The Old Barn", Crane Moor Road, Crane Moor Sheffield. S35 7AT
DRAWN BY	ggg
SCALE	1:50 @ A4
DATE	Oct 24
DRAWING No	501-04
REV	

Member of the Chartered Institute of Architectural Technologists

Rear

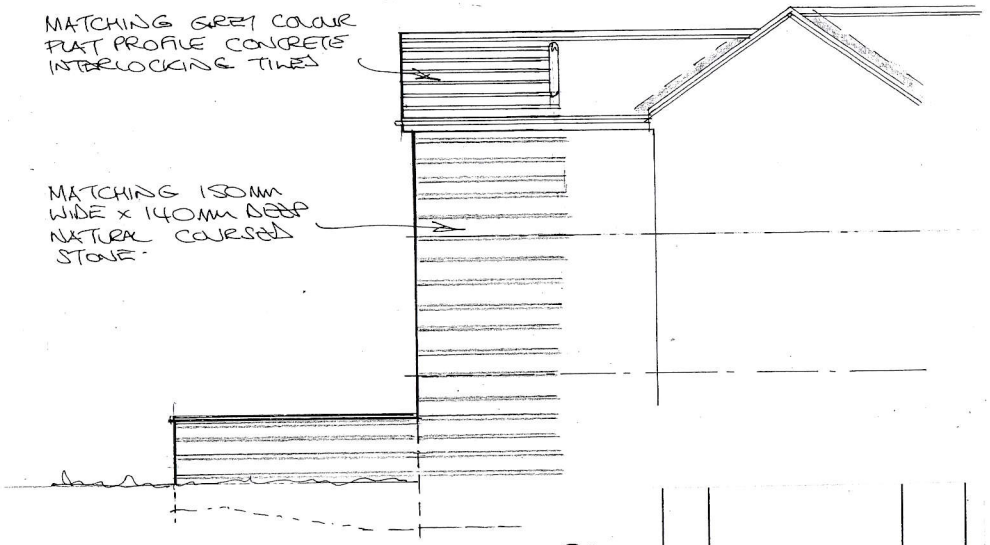

Side

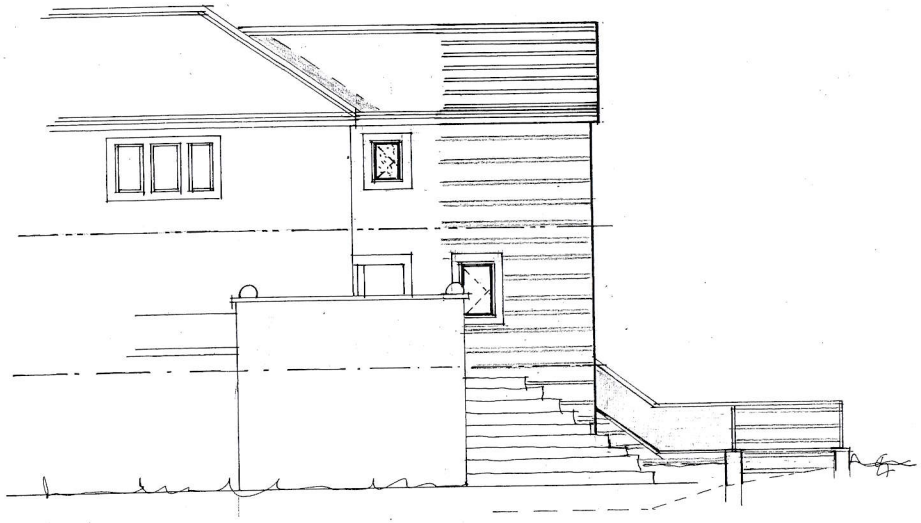

Side

Rev	Notes	Date

Garry Greetham Associates
Residential Design Consultant
Westwood House
18 Carr Lane
Tankersley
Barnsley S75 3BE
Tel 07786062364

PROJECT	Extensions & Alterations
CLIENT	Mr. & Mrs. Keith Taylor
TITLE	Elevations as Proposed
ADDRESS	"The Old Barn", Crane Moor Road, Crane Moor Sheffield. S35 7AT
DRAWN BY	999
SCALE	1:100 @ A3
DATE	Oct 24
DRAWING No	501-05
REV	

Member of the Chartered Institute of Architectural Technologists

Rev	Notes	Date

Garry Greetham Associates
Residential Design Consultant
Westwood House
18 Carr Lane
Tankersley
Barnsley S75 3BE
Tel 07786062364

PROJECT	Extensions & Alterations
CLIENT	Mr. & Mrs. Keith Taylor
TITLE	Lower G.F Layout as Prop
ADDRESS	"The Old Barn", Crane Moor Road, Crane Moor Sheffield. S35 7AT
DRAWN BY	ggg
SCALE	1:50 @ A4
DATE	Oct 24
DRAWING No	501-06
REV	

Member of the Chartered Institute of Architectural Technologists

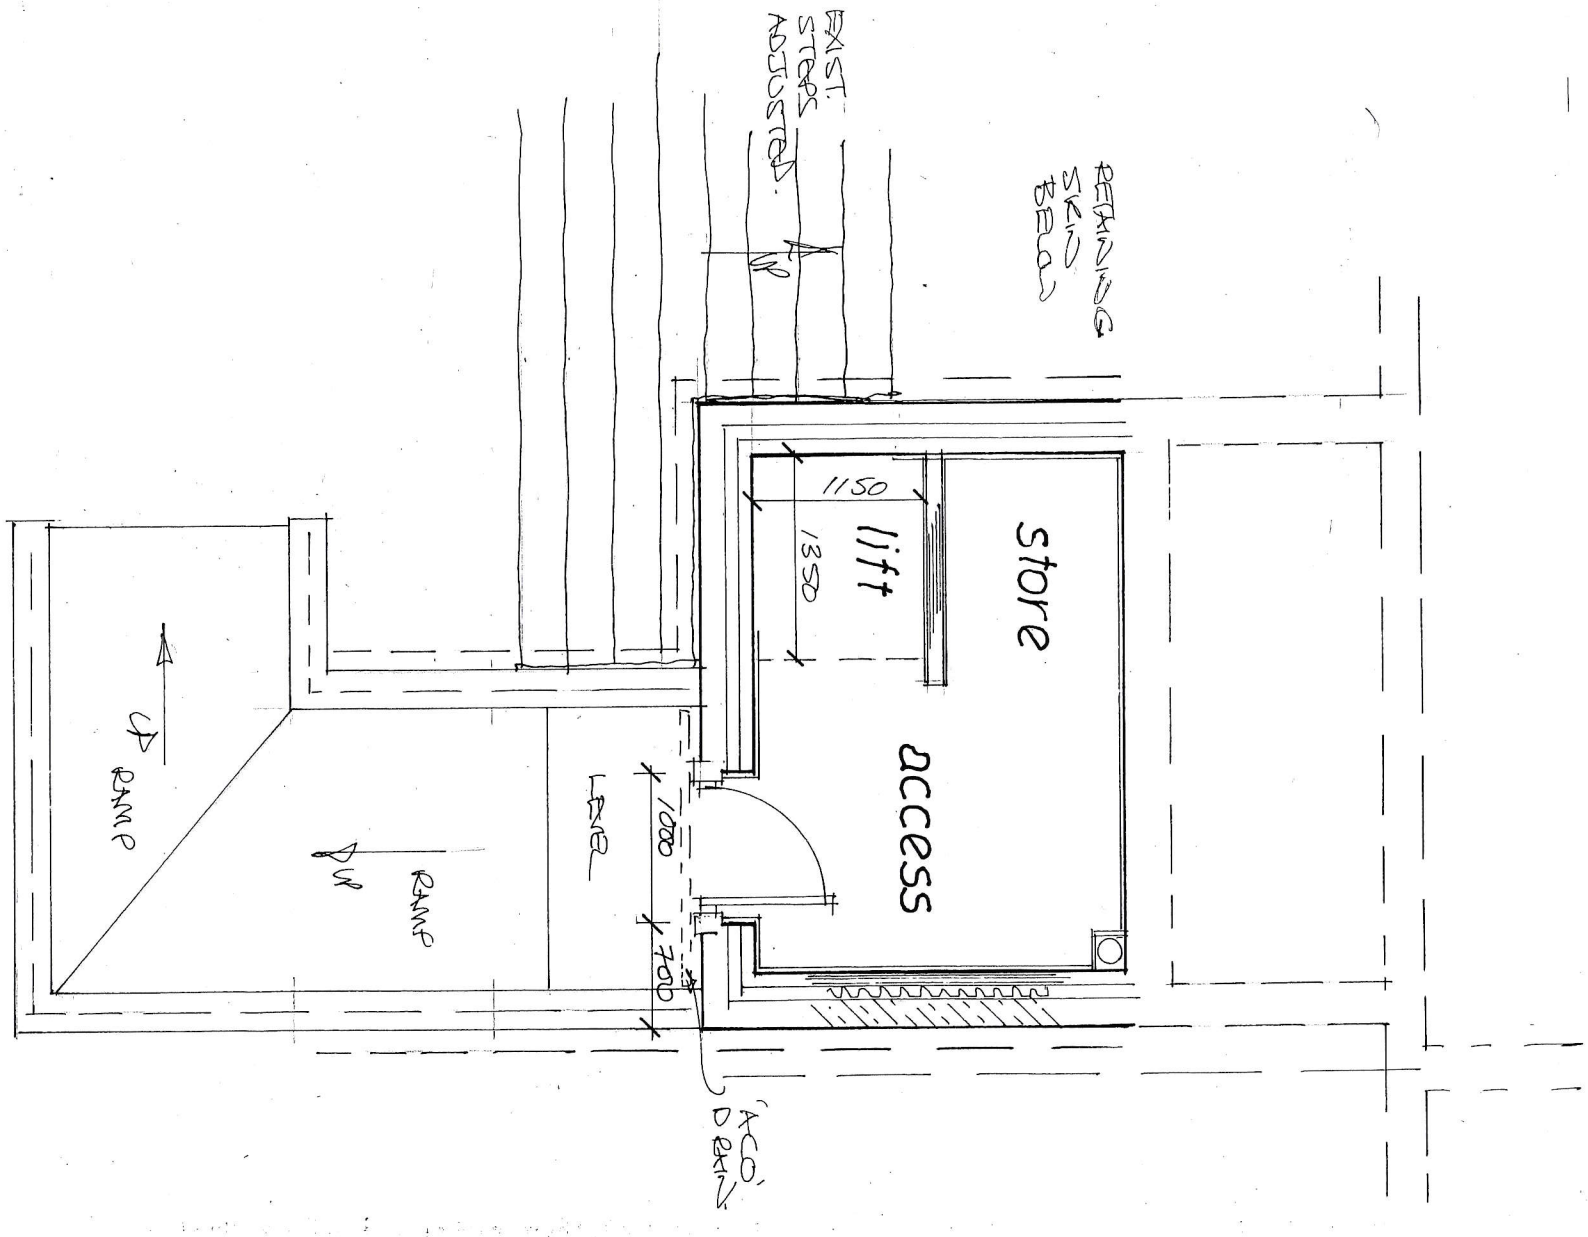

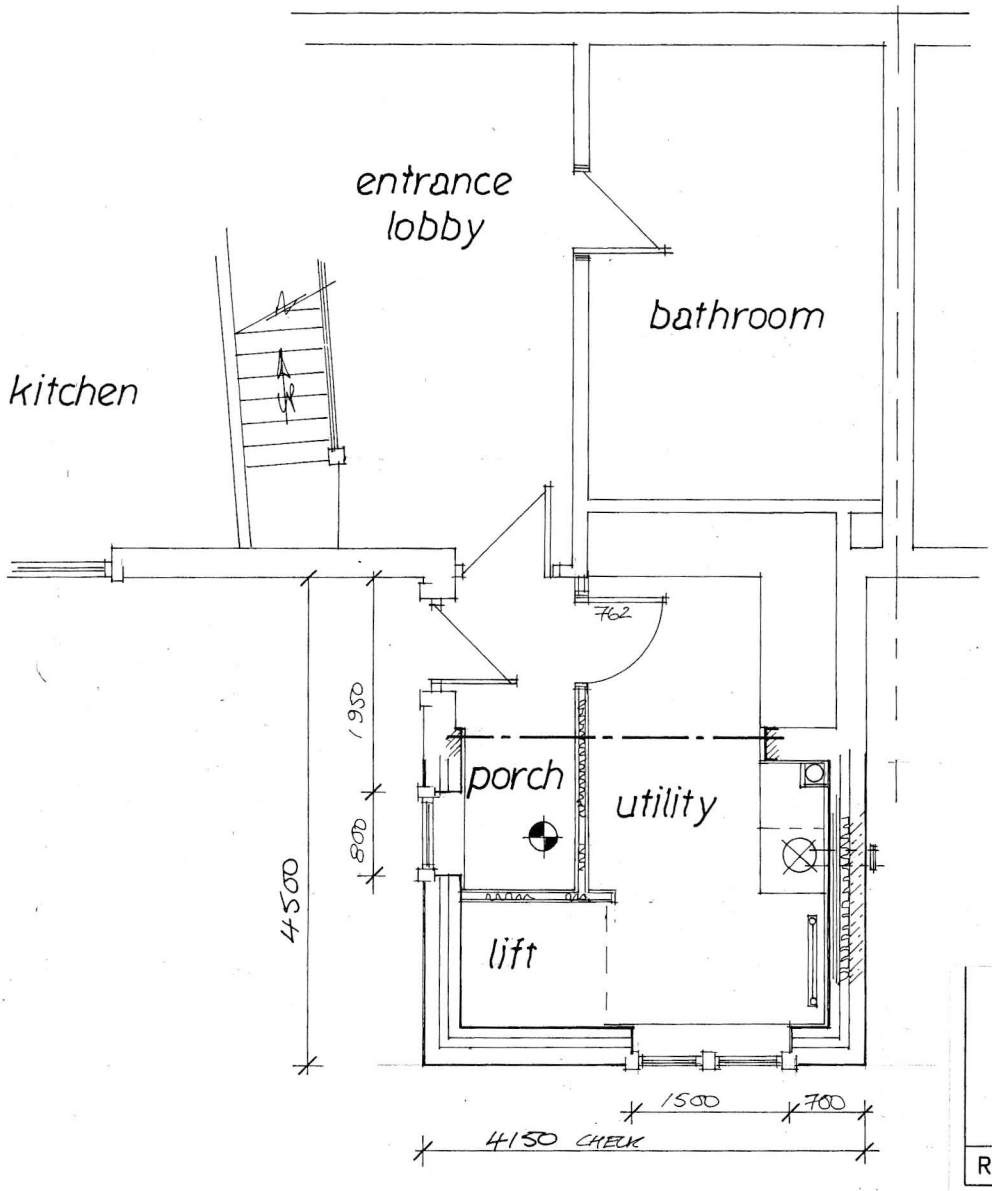

Rev	Notes	Date

Garry Greetham Associates
Residential Design Consultant
Westwood House
18 Carr Lane
Tankersley
Barnsley S75 3BE
Tel 07786062364

PROJECT	Extensions & Alterations
CLIENT	Mr. & Mrs. Keith Taylor
TITLE	Part G.F. Layout as Prop.
ADDRESS	"The Old Barn", Crane Moor Road, Crane Moor, Sheffield. S35 7AT
DRAWN BY	ggg
SCALE	1:50 @ A3
DATE	Oct 24
DRAWING No	501-07
REV	

Member of the Chartered Institute of Architectural Technologists

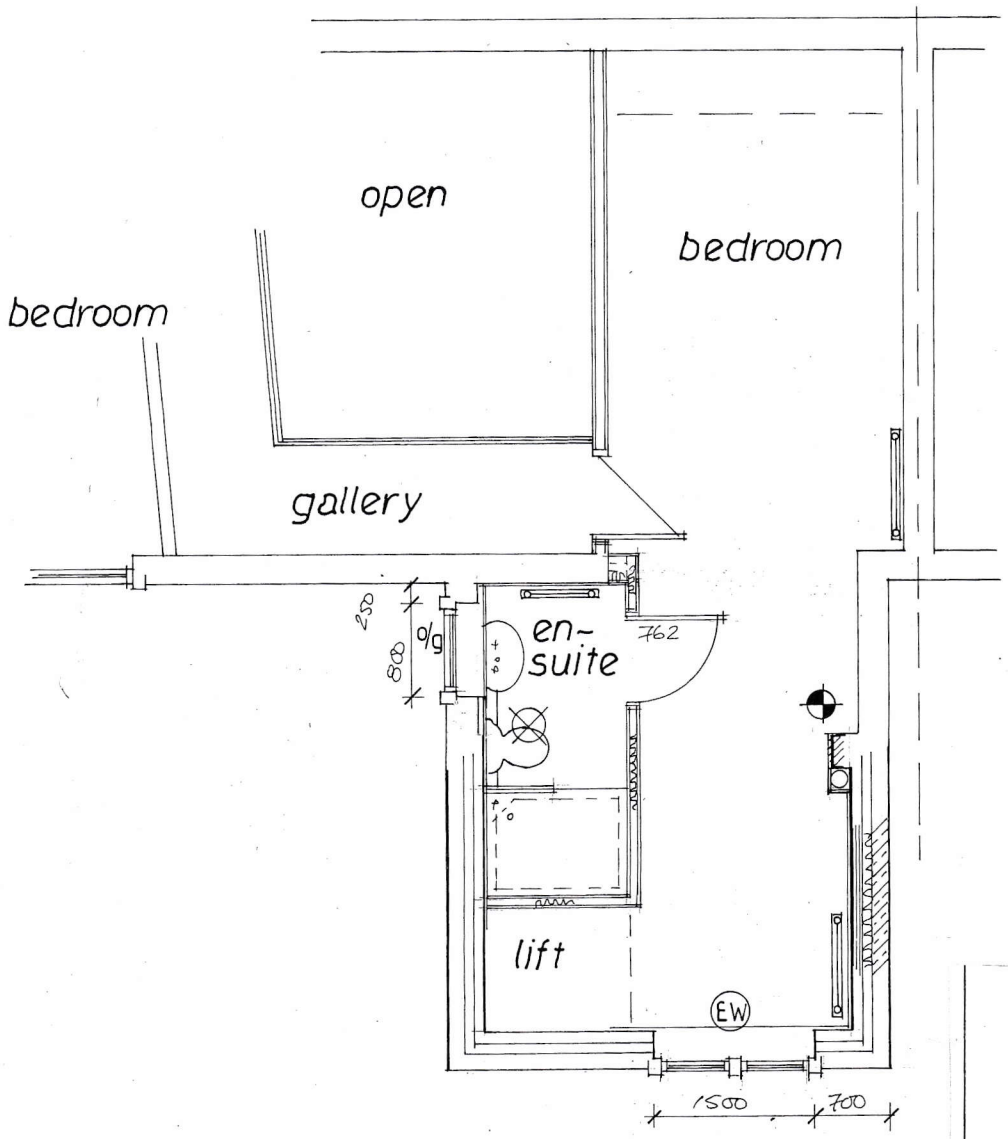

Rev	Notes	Date

Garry Greetham Associates
Residential Design Consultant
Westwood House
18 Carr Lane
Tankersley
Barnsley S75 3BE
Tel 07786062364

PROJECT	Extensions & Alterations
CLIENT	Mr. & Mrs. Keith Taylor
TITLE	Part F.F. Layout as Prop.
ADDRESS	"The Old Barn", Crane Moor Road, Crane Moor, Sheffield. S35 7AT
DRAWN BY	ggg
SCALE	1:50 @ A3
DATE	Oct 24
DRAWING No	501-08
REV	

Member of the Chartered Institute of Architectural Technologists

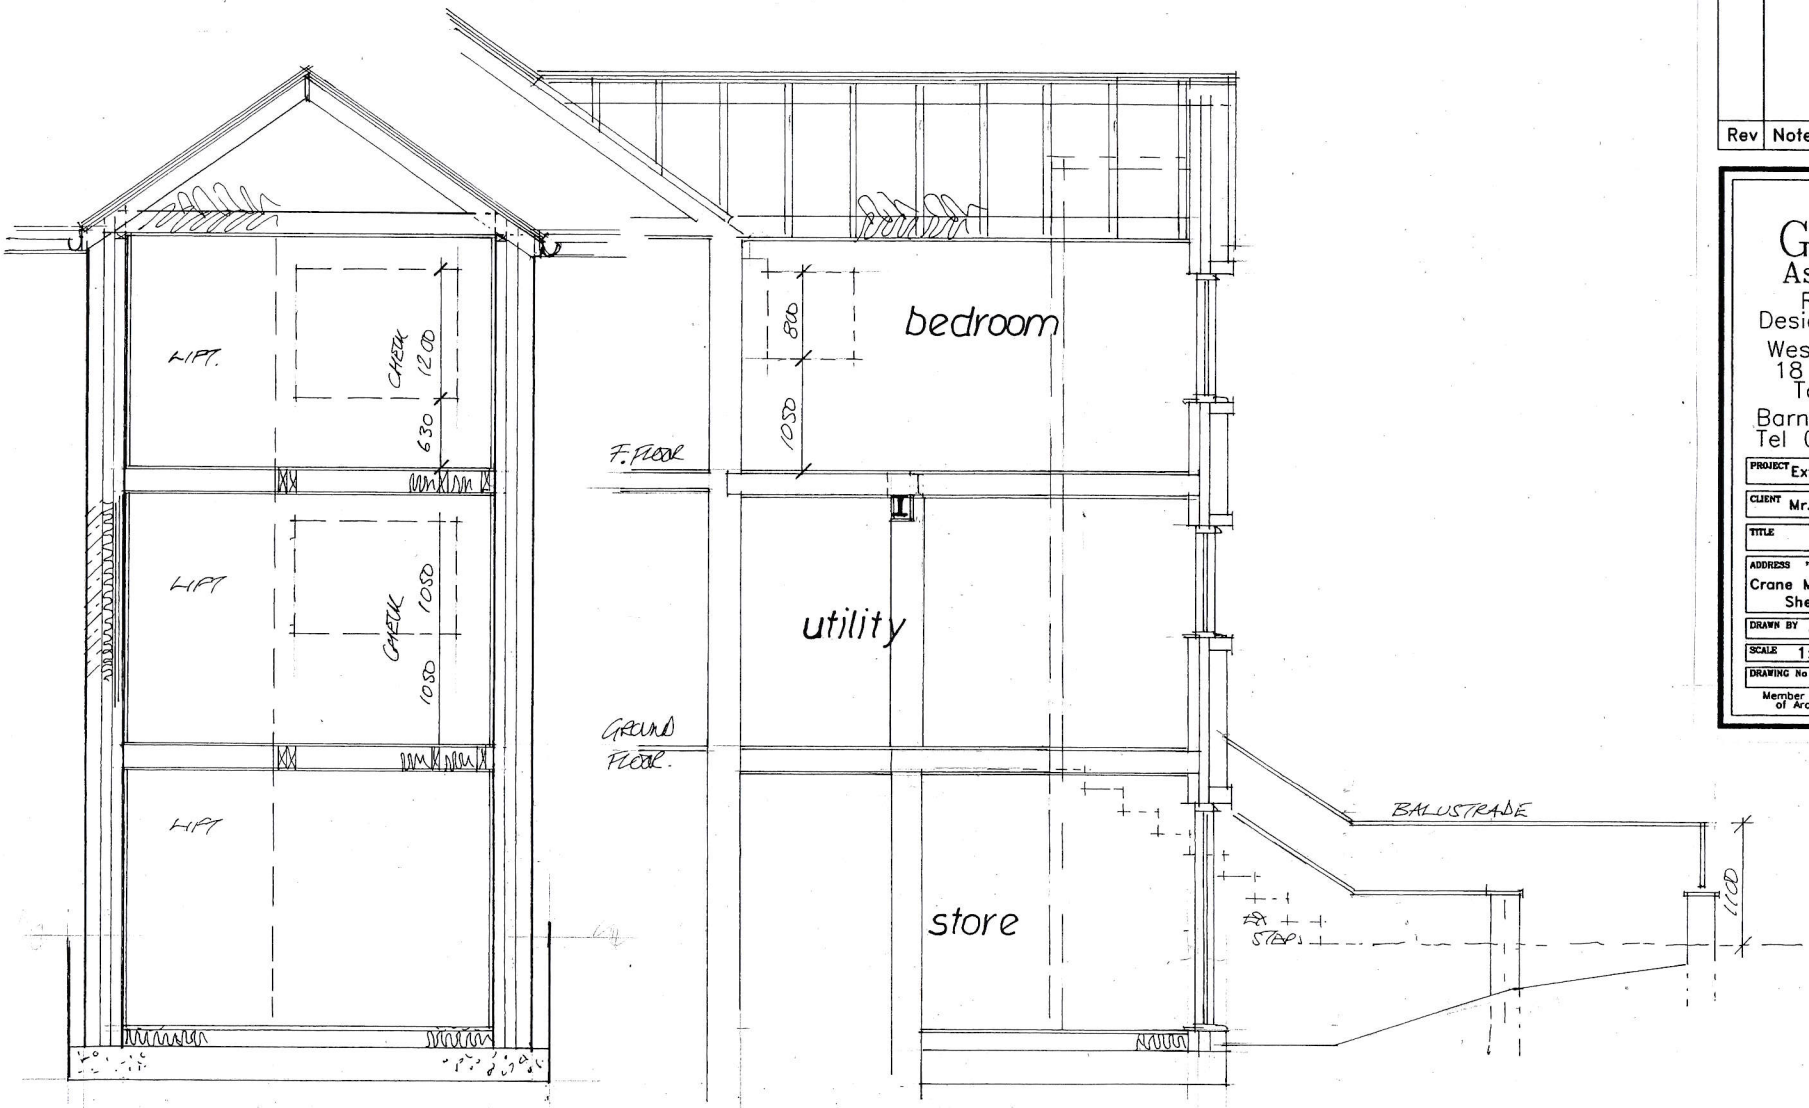

Rev	Notes	Date

Garry Greetham Associates
Residential Design Consultant
Westwood House
18 Carr Lane
Tankersley
Barnsley S75 3BE
Tel 07786062364

PROJECT	Extensions & Alterations
CLIENT	Mr. & Mrs. Keith Taylor
TITLE	Typical Sections
ADDRESS	"The Old Barn", Crane Moor Road, Crane Moor Sheffield. S35 7AT
DRAWN BY	ggg
SCALE	1:50 @ A3 DATE Oct 24
DRAWING No	501-09 REV

Member of the Chartered Institute of Architectural Technologists