


DRAWINGS

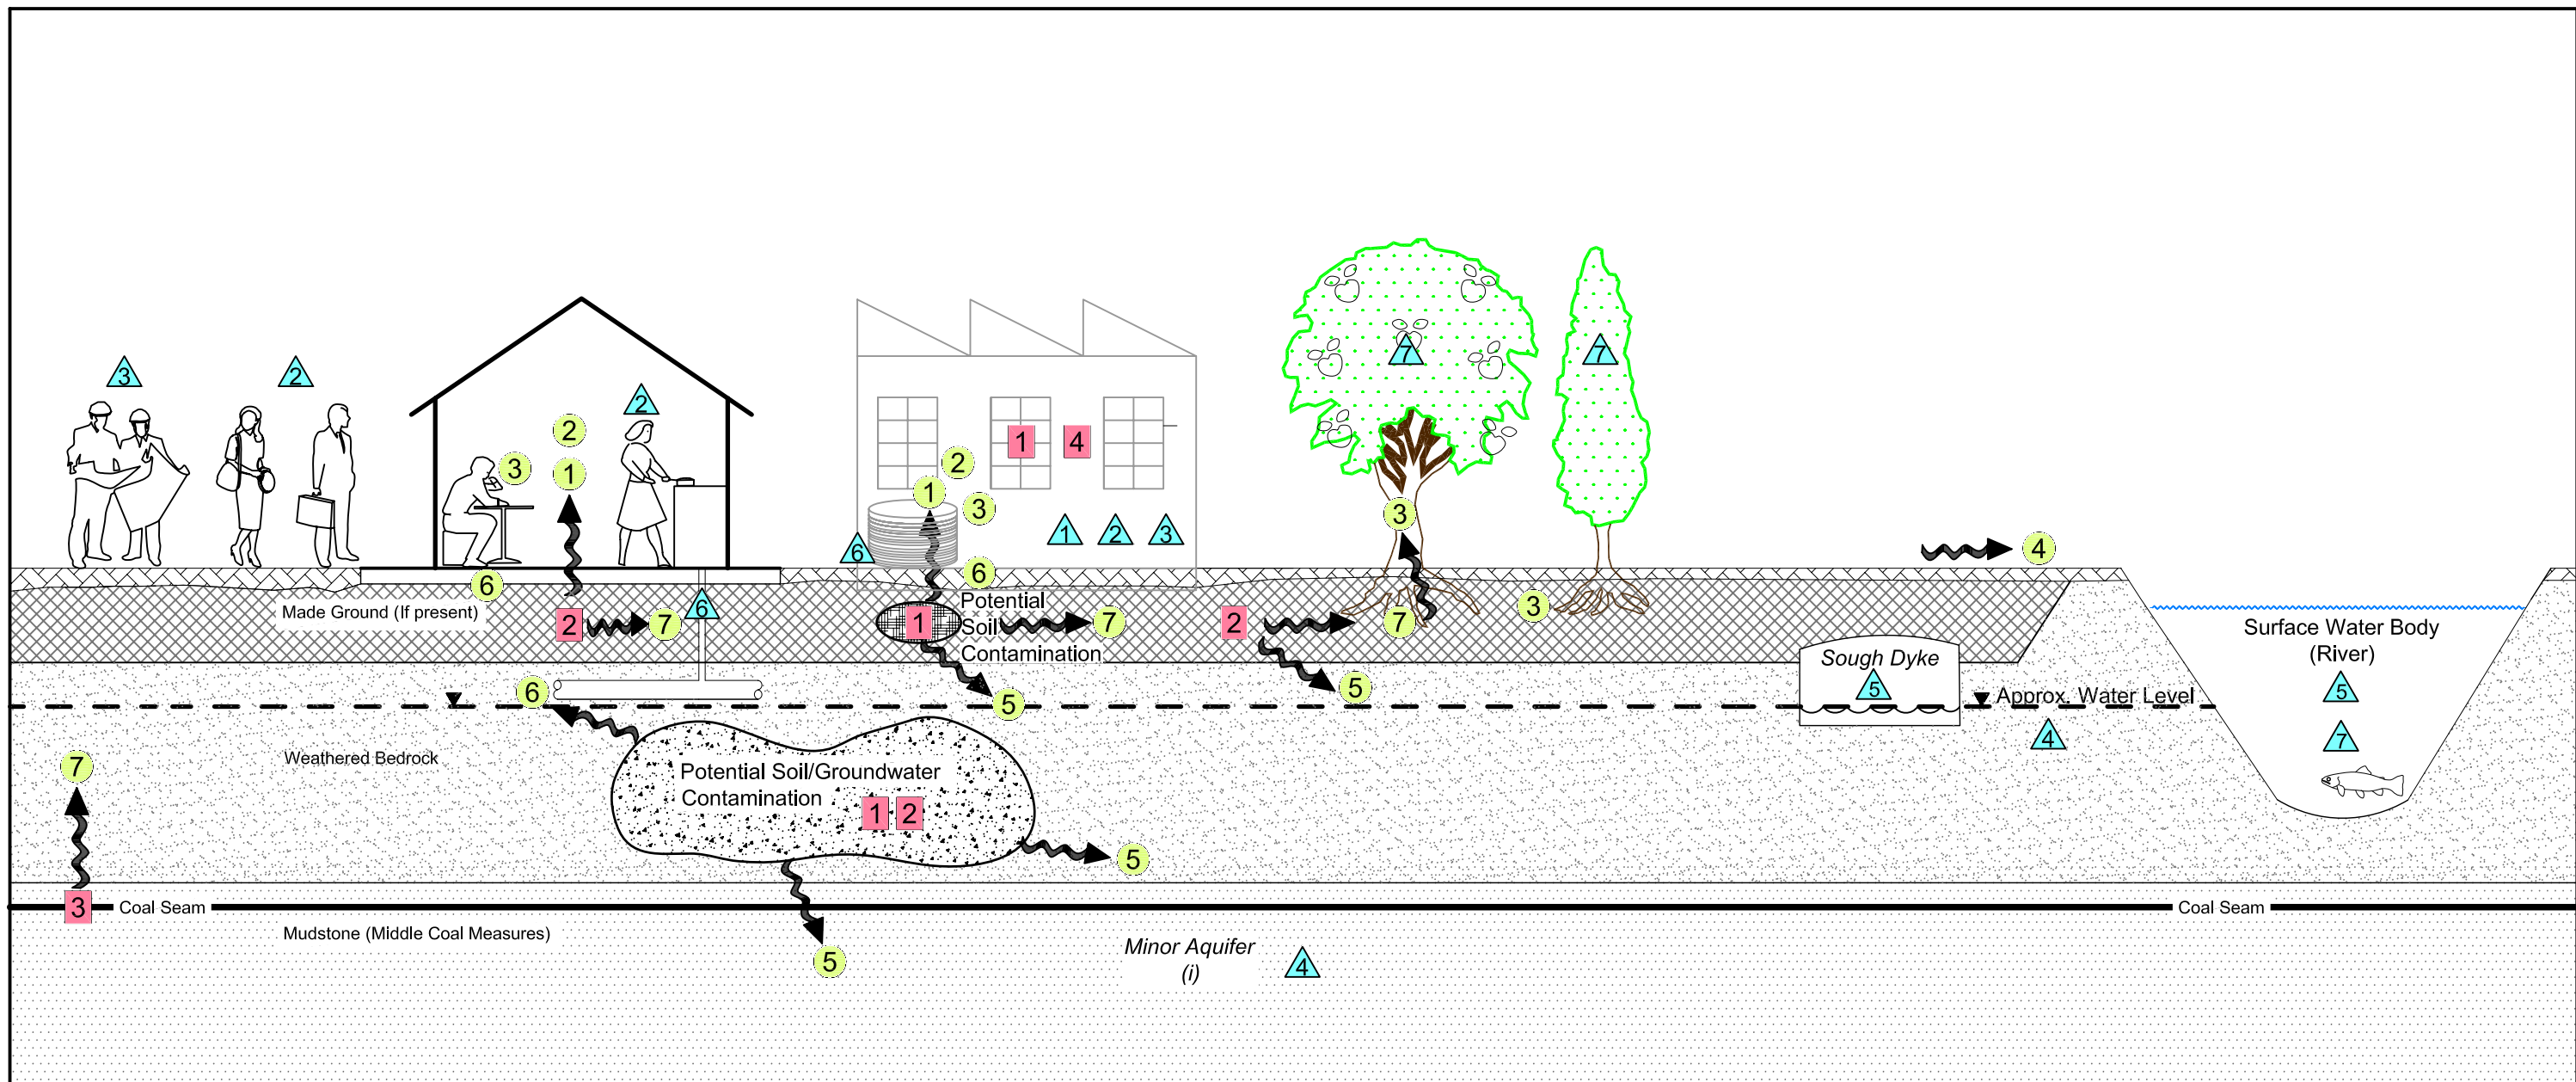

Source

- 1 Industrial workshops, offices and private garages (heavy metals, SVOC's, TPH, asbestos)
- 2 Made ground (heavy and phytotoxic metals, PAH, asbestos)
- 3 Coal seams (radon, ground gas)
- 4 Possible asbestos in existing buildings

Pathway

- 1 Inhalation of vapours and/or dust
- 2 Dermal contact with soil or dust
- 3 Ingestion of soil, dust and/or plant matter
- 4 Surface water runoff
- 5 Groundwater migration
- 6 Subsurface attack
- 7 Gas migration through geology

Receptor

- 1 Current Occupiers
- 2 Future Occupiers
- 3 Construction Workers
- 4 Groundwater (minor/major)
- 5 Surface Water Body (River, Lake, Canal etc)
- 6 Building (Existing/Proposed)
- 7 Flora & Fauna

REVISION	DETAILS	DATE	DRAWN	CHK'D	APP'D
CLIENT					
THE SALVATION ARMY					
PROJECT					
32 QUEENS ROAD, BARNSELEY					
DRAWING TITLE					
PRELIMINARY SCHEMATIC CONCEPTUAL SITE MODEL					
DRG No	SCALE	DATE			
SH10209/03	N.T.S.	AUGUST 2008			
DRAWN BY	CHECKED BY	APPROVED BY			
DP	MK	GPW			
☐ STOKE-ON-TRENT (HEAD OFFICE)	TEL 0845 111 7777	☐ CARDIFF	TEL 029 2072 9191		
☐ NEWCASTLE UPON TYNE	TEL 0191 232 0943	☐ LEIGH	TEL 01942 260101		
☐ WEST BROMWICH	TEL 0121 580 0909	☒ SHEFFIELD	TEL 0114 245 6244		
☐ LONDON	TEL 020 7287 2872	☐ EDINBURGH	TEL 0131 555 3311		
		☐ LIVERPOOL	TEL 08451 451 900		