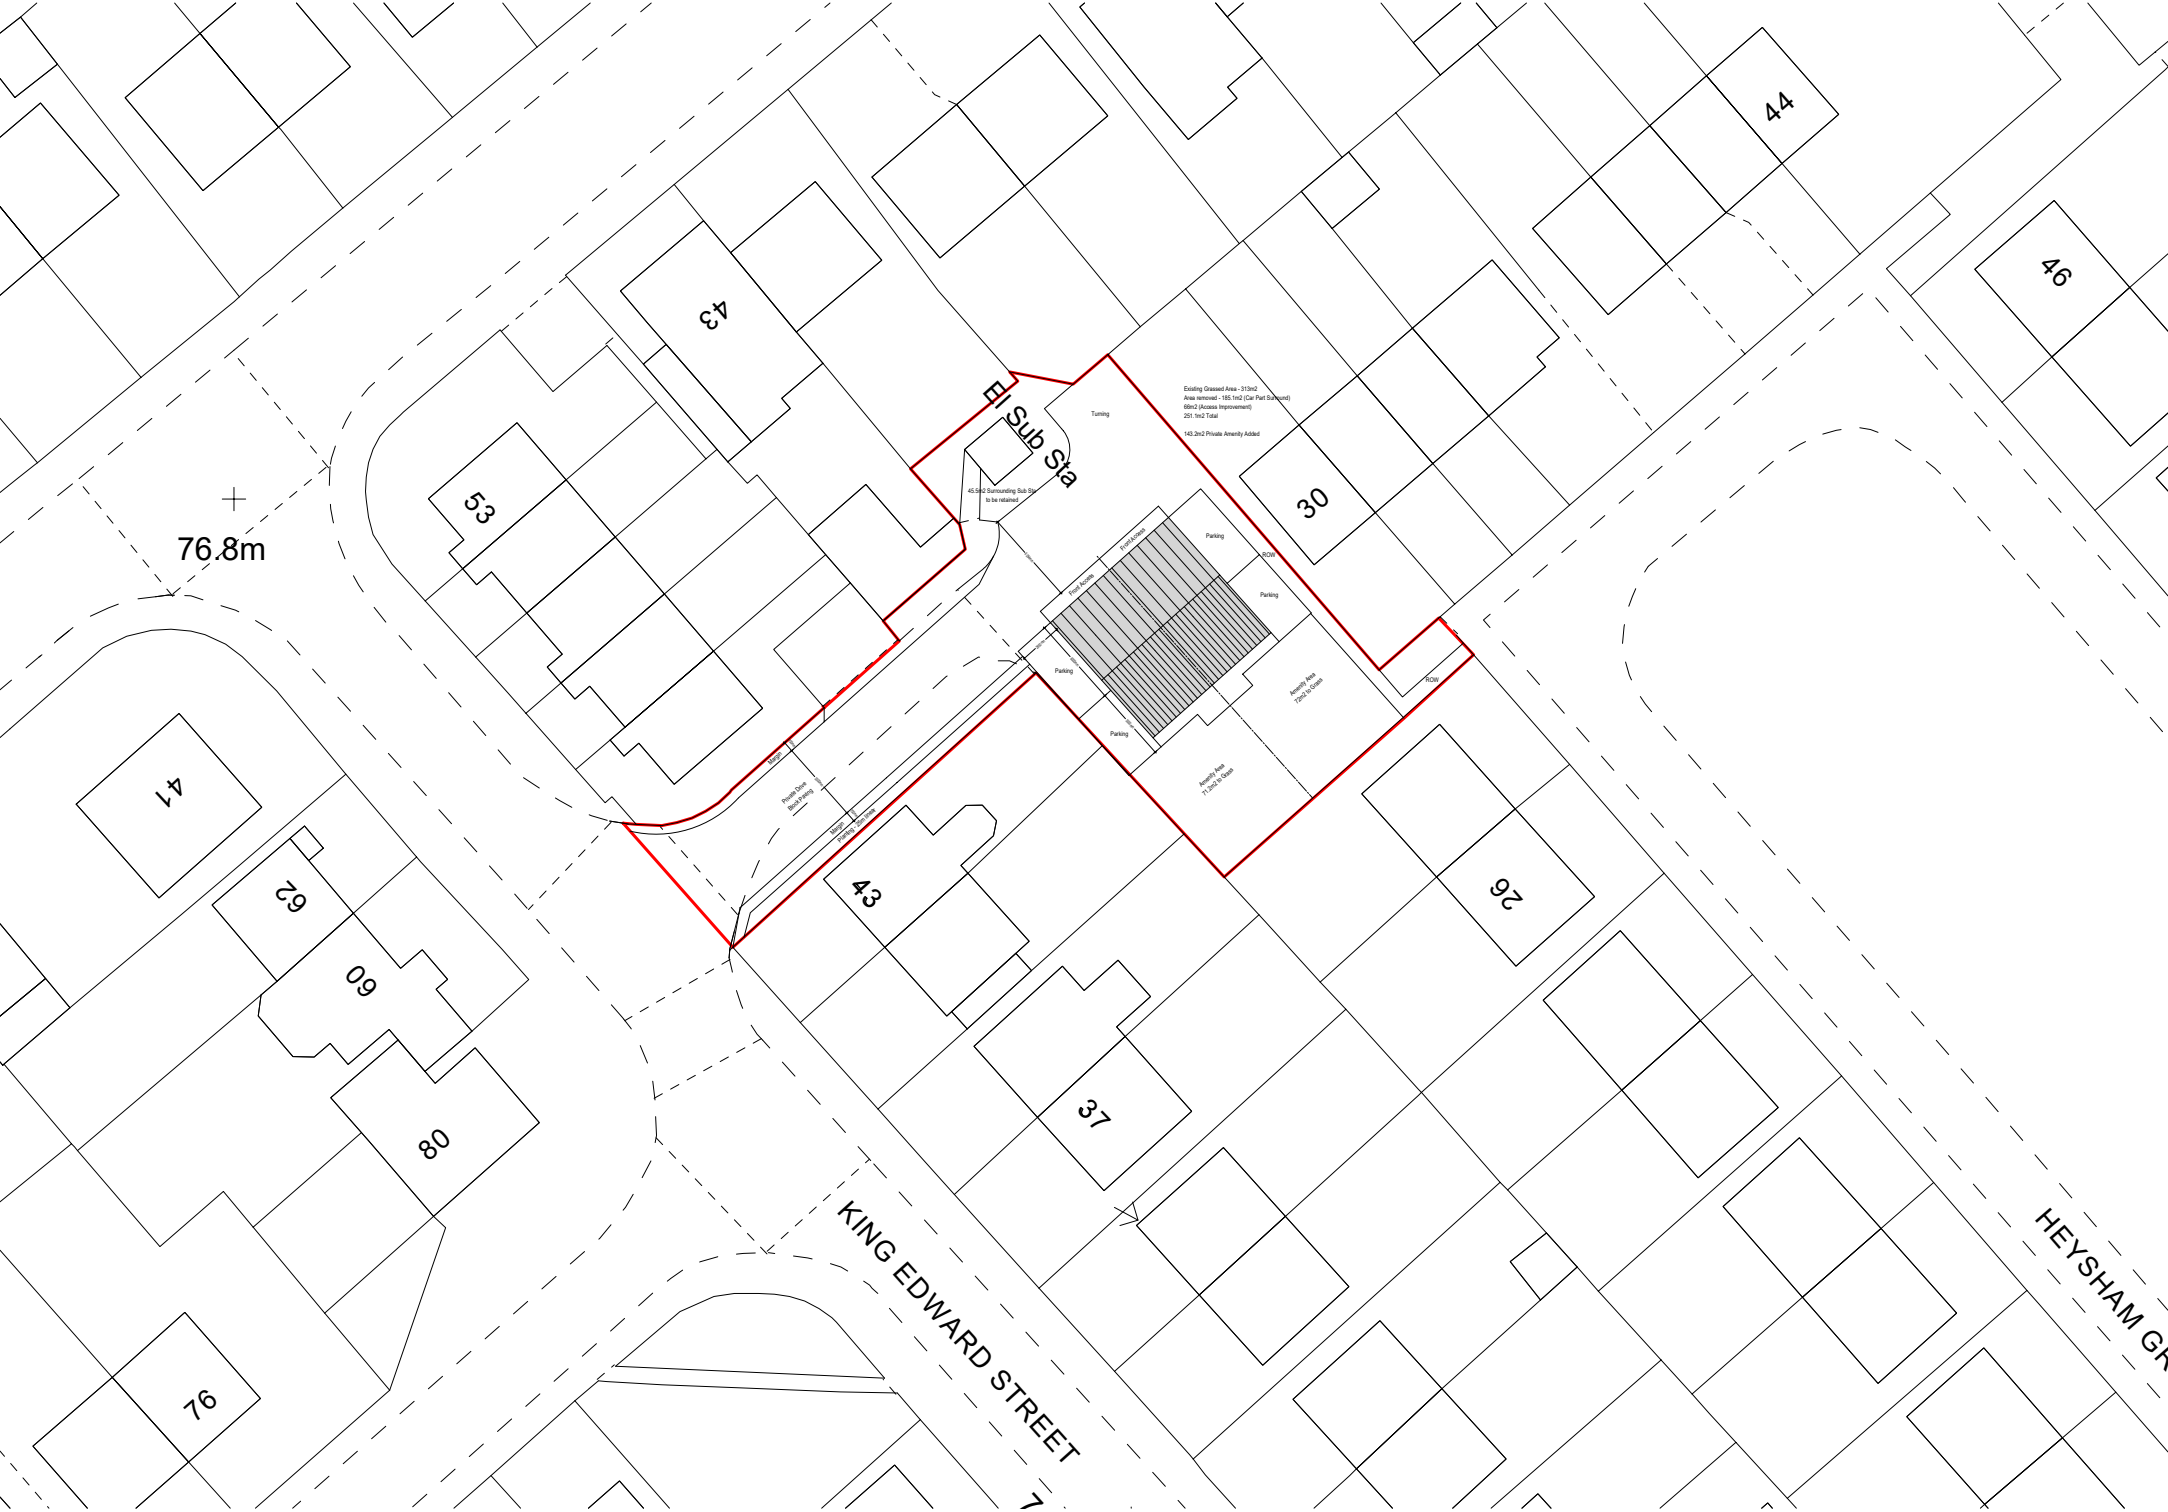
44
46
43
53
76.8m
El Sub Sta
Turning
Existing Grassed Area - 313m2
Area removed - 185.1m2 (Car Part Surround)
68m2 (Access Improvement)
251.1m2 Total
143.2m2 Private Amenity Added
45.5m2 Surrounding Sub Sta
to be retained
30
Parking
ROW
Parking
Front Access
Parking
Parking
Amenity Area
72m2 N Gross
ROW
Amenity Area
71.2m2 N Gross
Height Bar
Bound Posts
Height Bar
Parking Sub Sta
41
62
60
80
43
26
37
76
KING EDWARD STREET
HEYSHAM GR