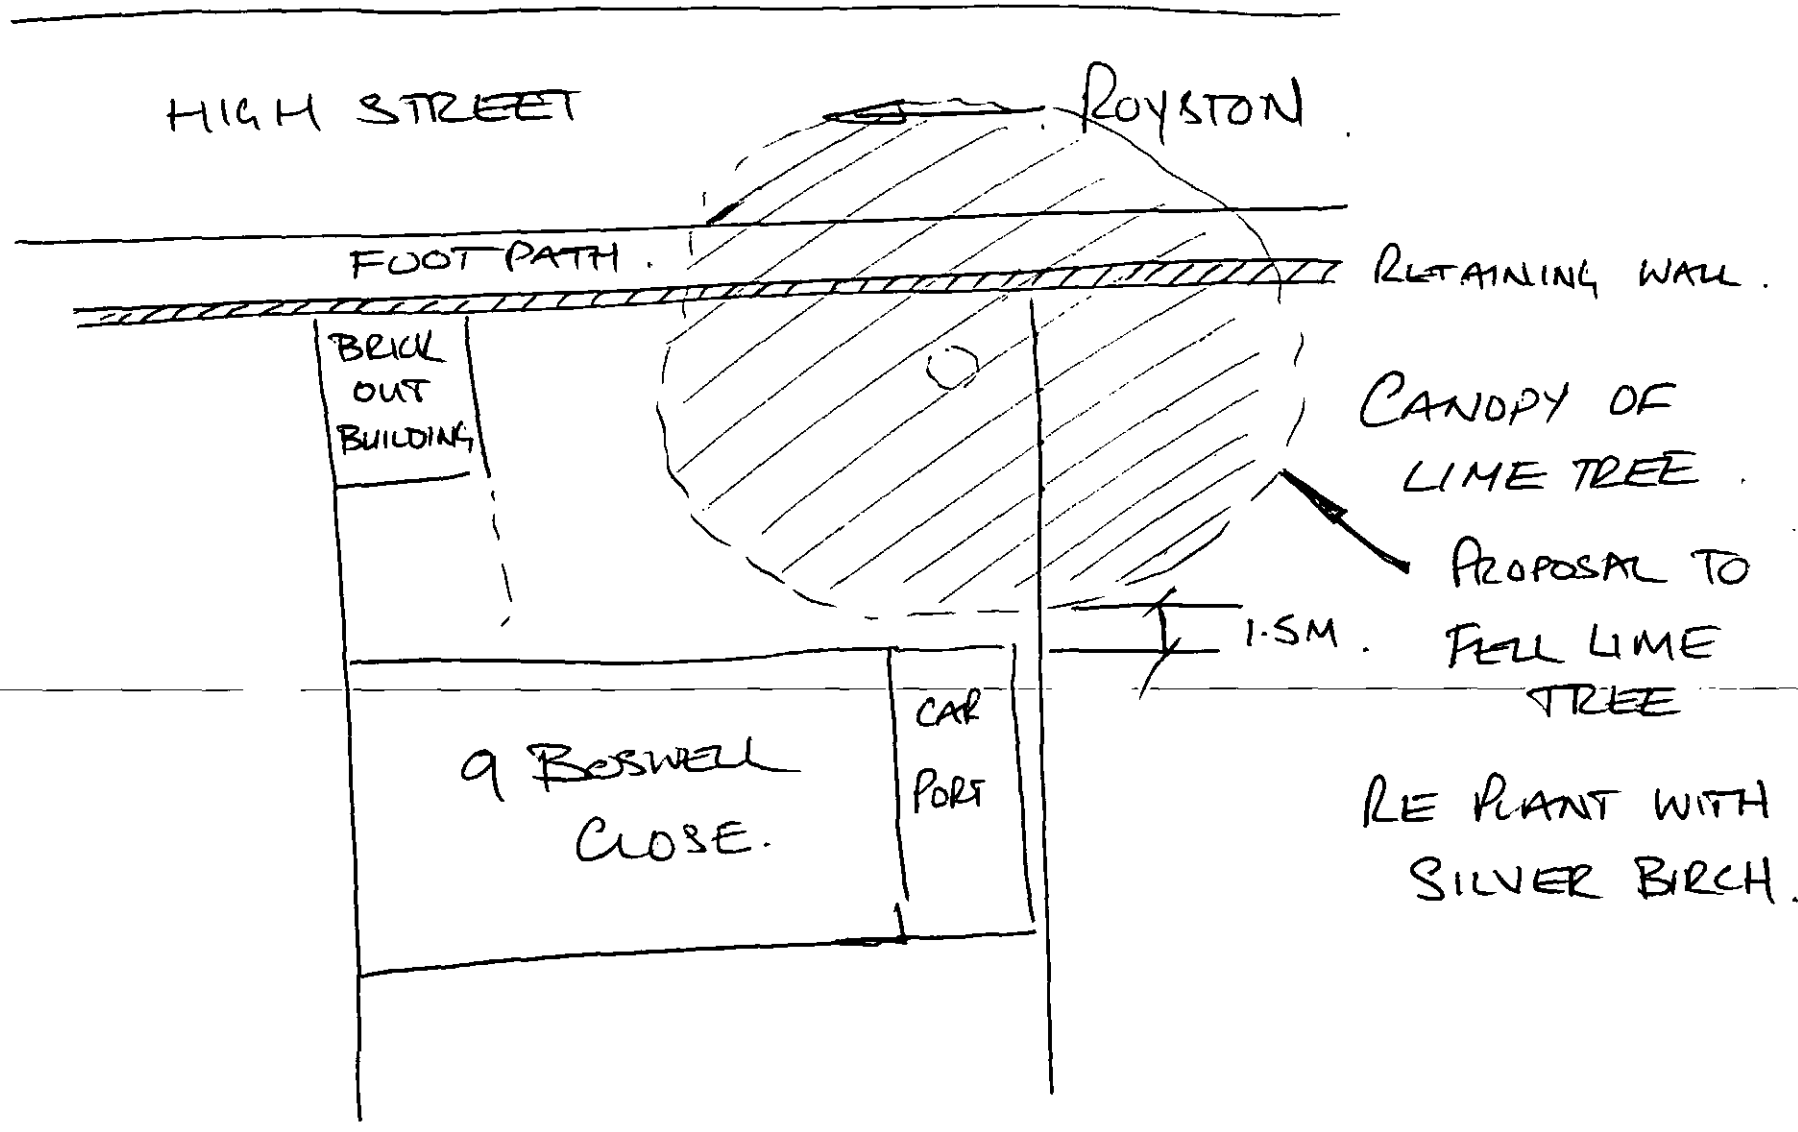

HIGH STREET
ROYSTON
FOOT PATH.
RETAINING WALL.
BRICK OUT BUILDING
CANOPY OF LIME TREE.
PROPOSAL TO FELL LIME TREE
1.5M.
9 BOSWELL CLOSE.
CAR PORT
RE PLANT WITH SILVER BIRCH.