




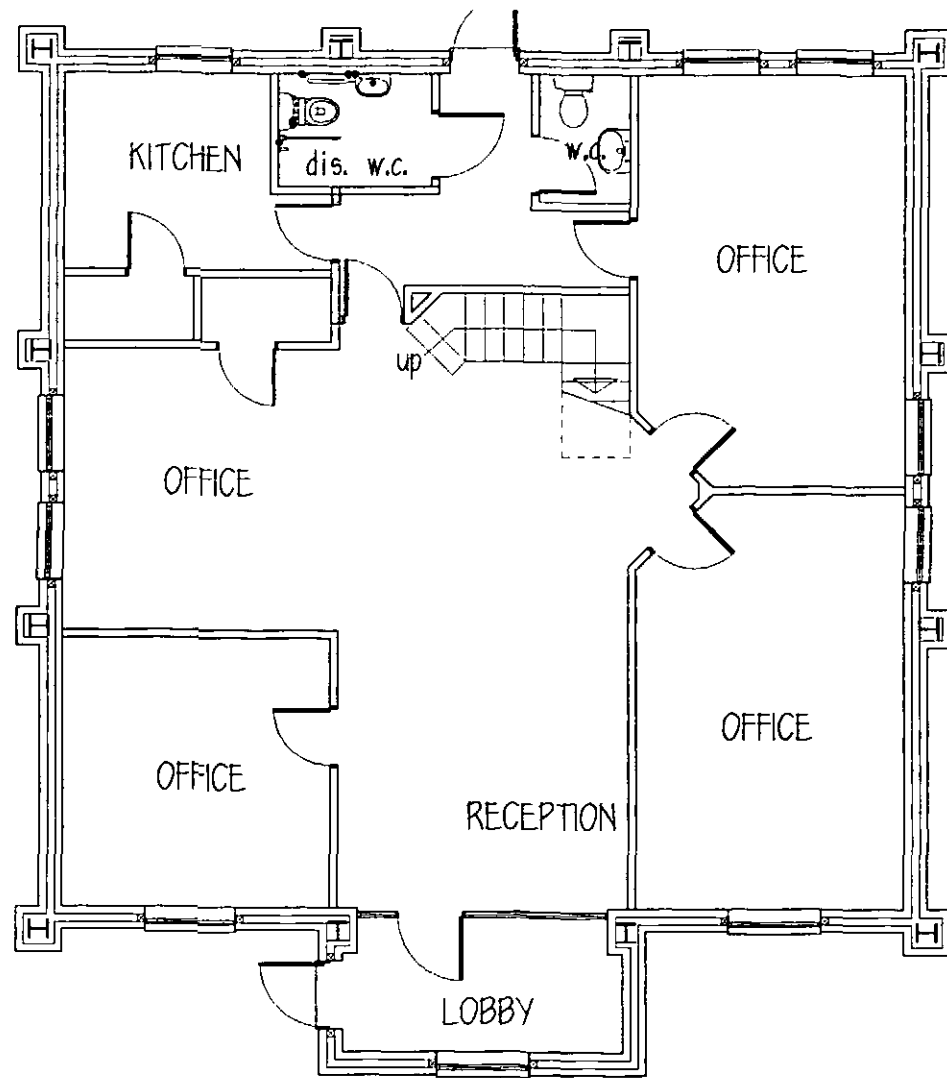

GROUND FLOOR

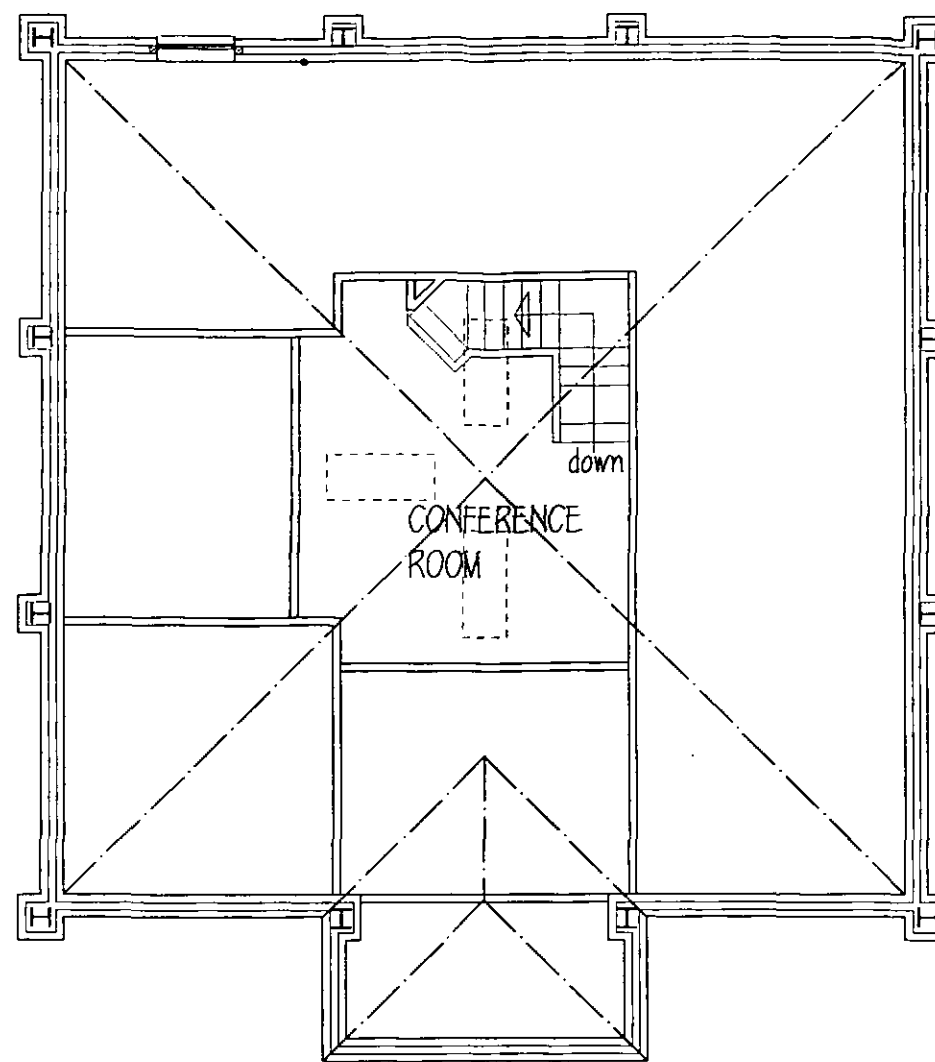


FIRST FLOOR

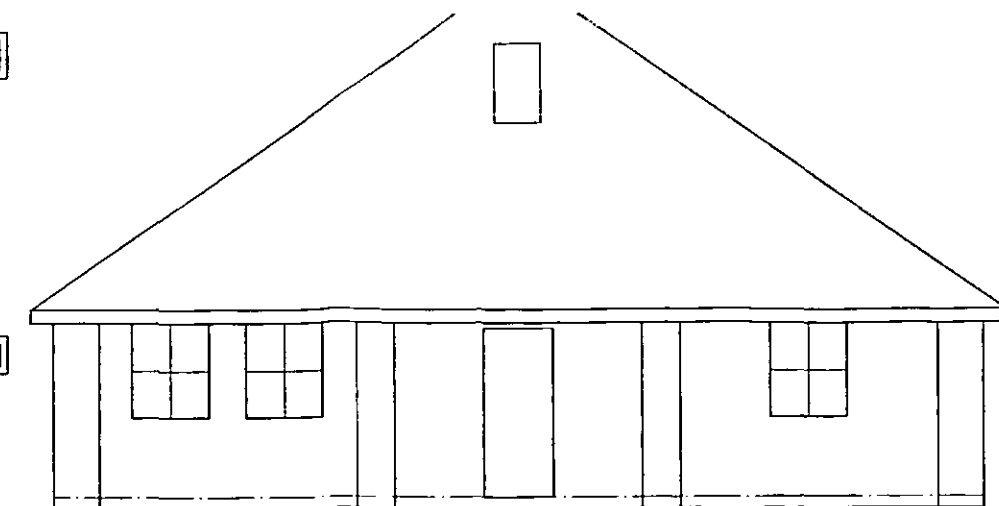


REAR ELEVATION (GRANGE LANE)



FRONT ELEVATION

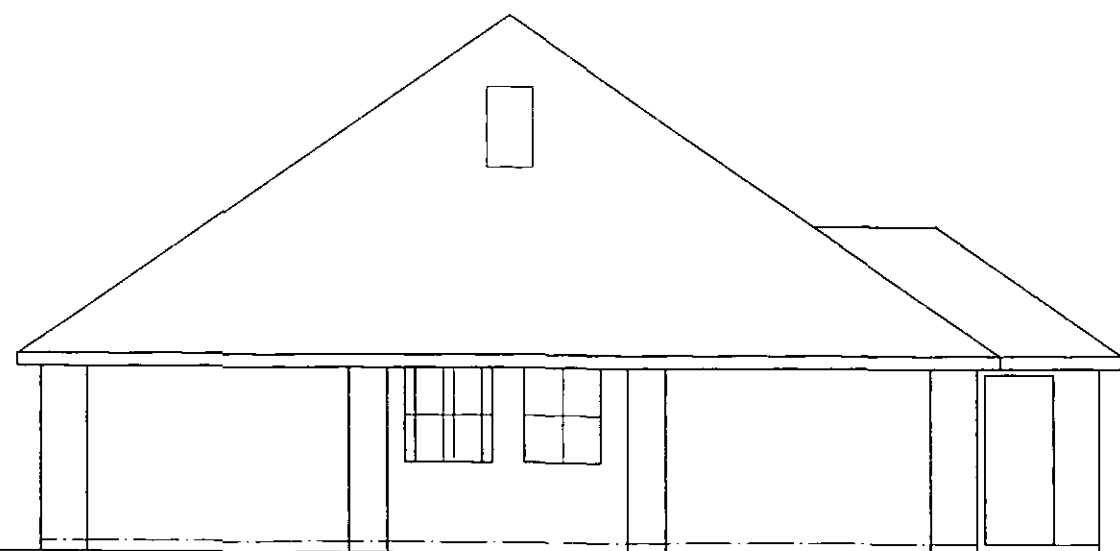

SIDE ELEVATION (TANK ROW)

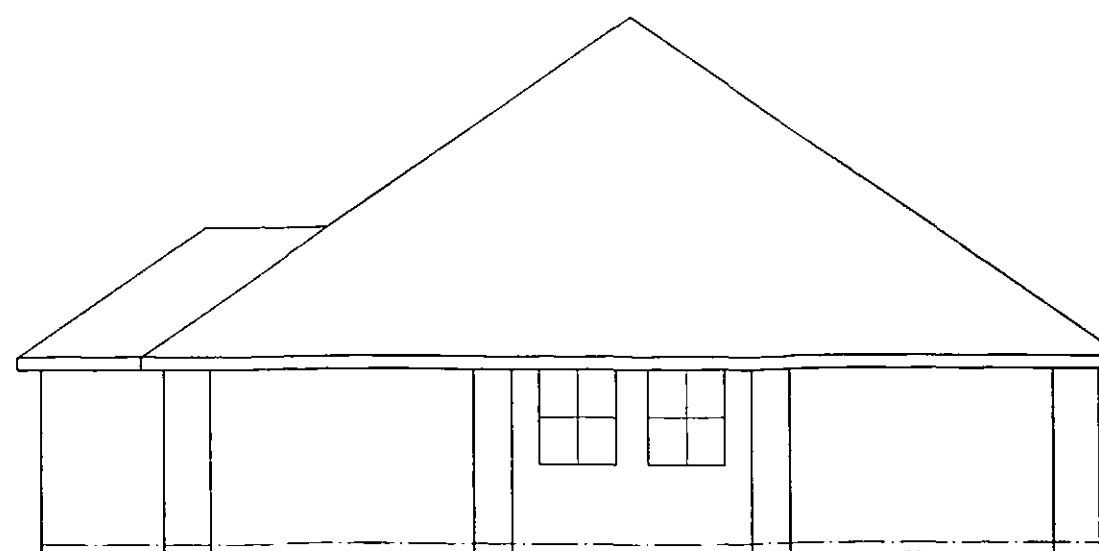

SIDE ELEVATION

SOAR & SONS LTD

OFFICES  
TANK ROW  
STAIRFOOT  
BARNSELY

EXISTING PLANS & ELEVATIONS

1:100@A2 JULY 10

Peter Thompson

"Linwood"

Barnsley Road

Dodworth



Barnsley S75 3JR m. 07973251730

e-mail peter-thompson@hotmail.co.uk




M.C.I.A.T

Ref. 01226 20139

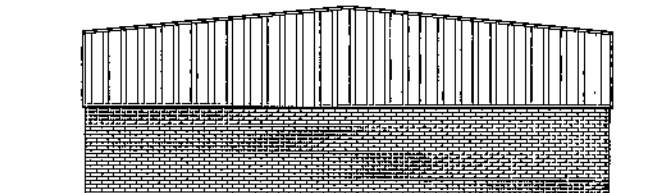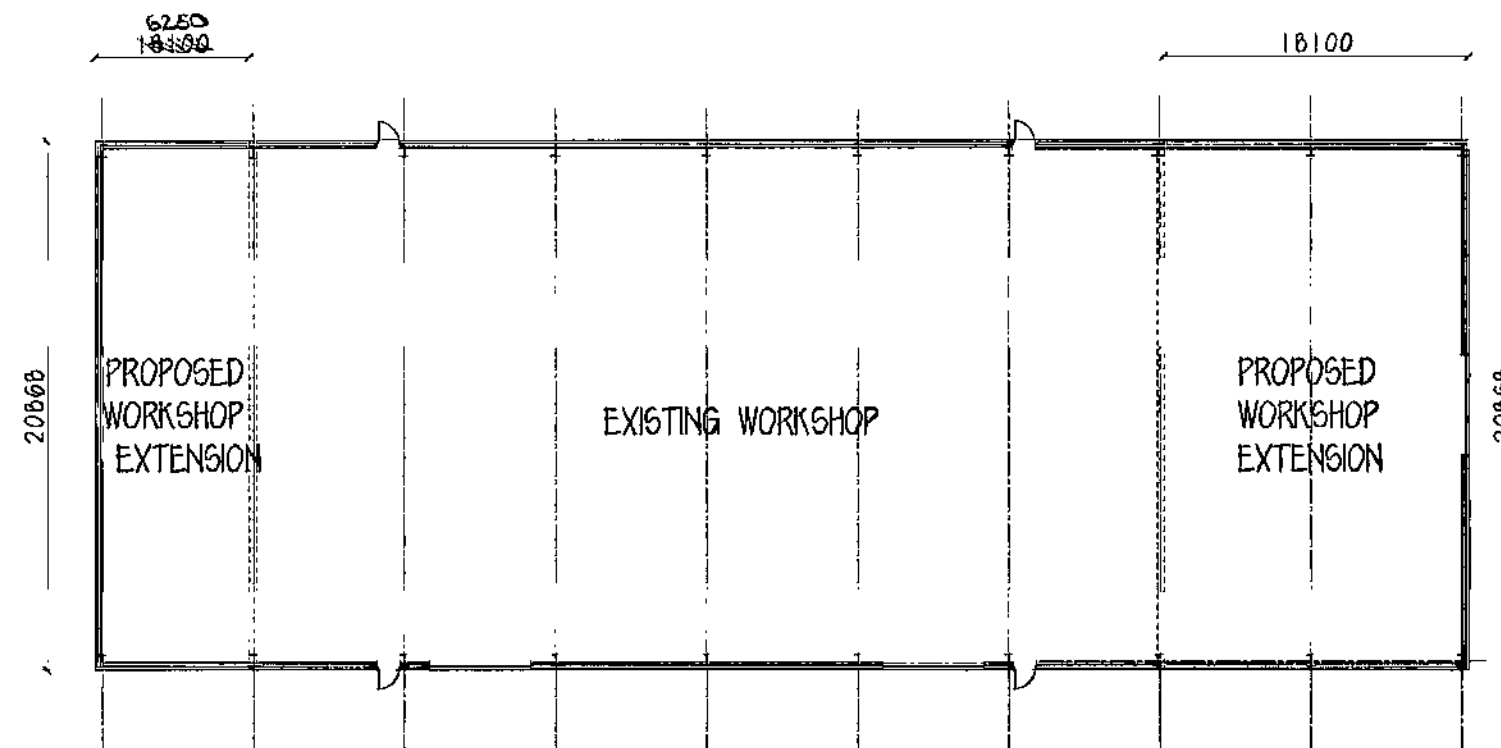


SIDE ELEVATION

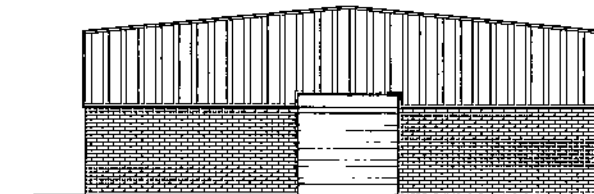


SIDE ELEVATION

ROOF & SIDE CLADDING  
 profiled sheeting to match existing  
 WALLS  
 brickwork to match existing

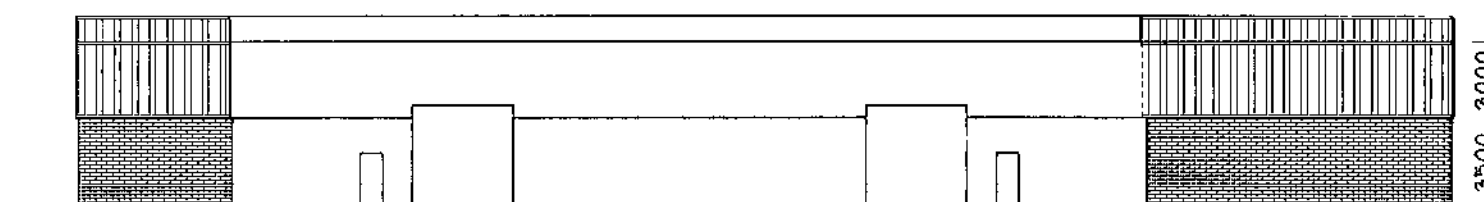




FRONT ELEVATION

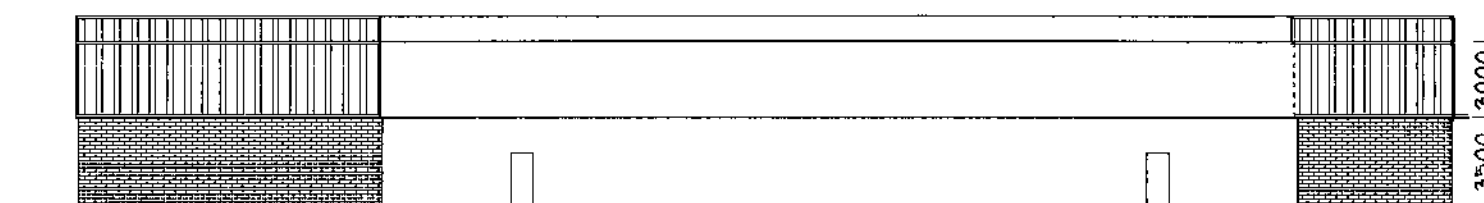





REAR ELEVATION




C. SOAR & SONS  
 PROPOSED WORKSHOP EXT.  
 OLD TANK ROW  
 OFF GRANGE LANE  
 STAIRFOOT  
 PLAN & ELEVATIONS  
 1:200 JULY 10  
 Peter Thompson  
 Linwood  
 Barnsley Road  
 Dodworth  
 Barnsley S753JR  
 M.B.I.A.T.  
 tel & 01226  
 fax 201391

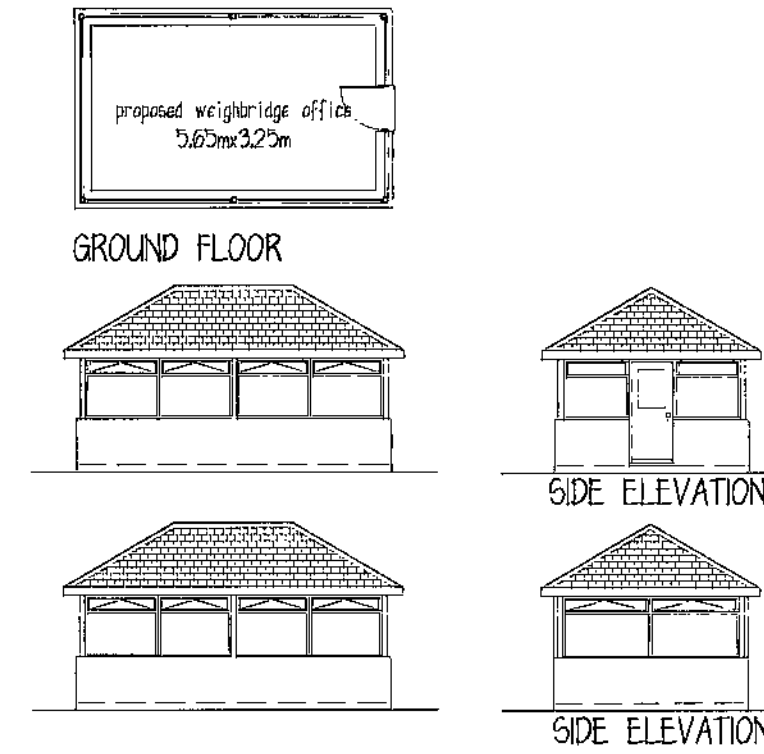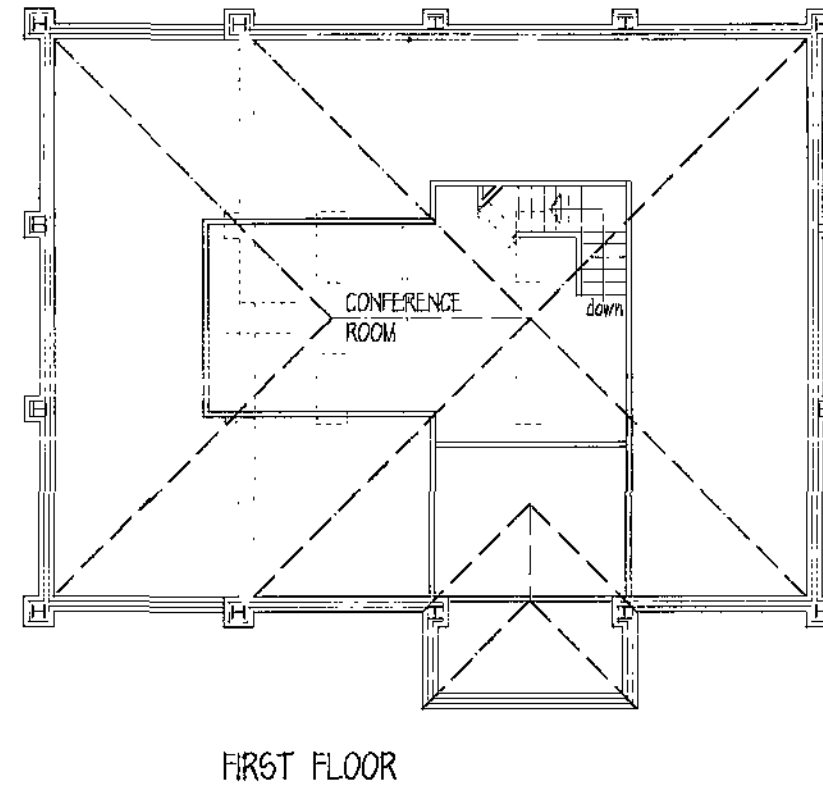
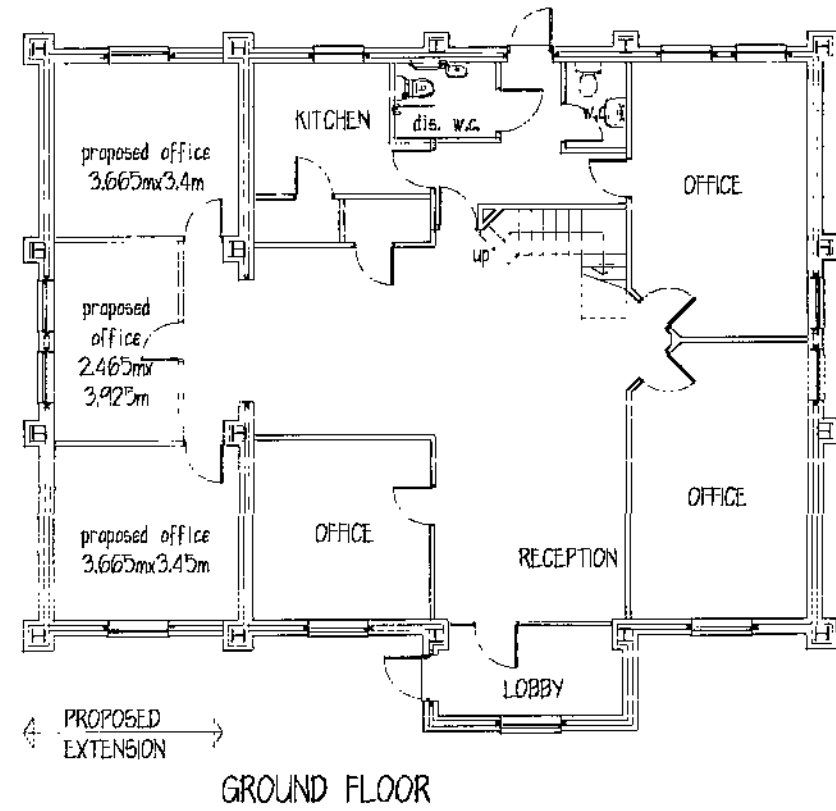


ROOF - existing steel profiled sheeting roof  
to be removed and replaced with Marley  
Modern grey roof tiles o.e.a.  
WALLS - brickwork to match existing, with  
brick string course.  
WINDOWS - windows to match existing

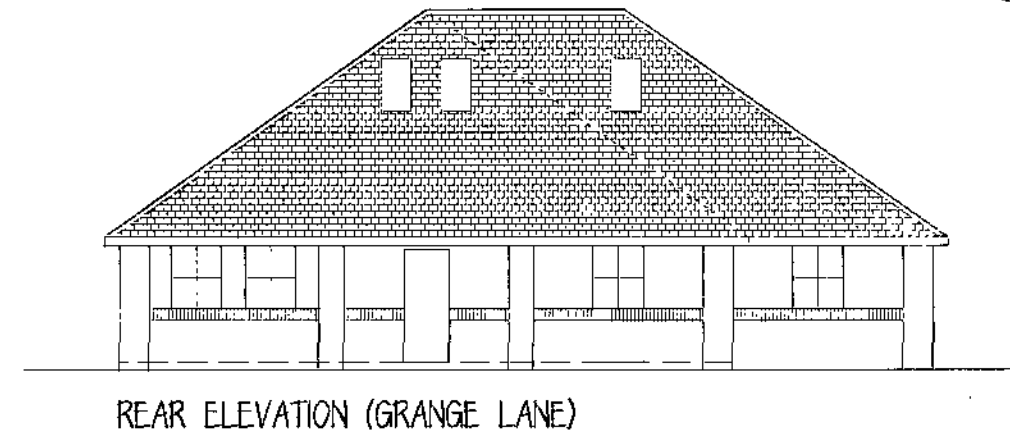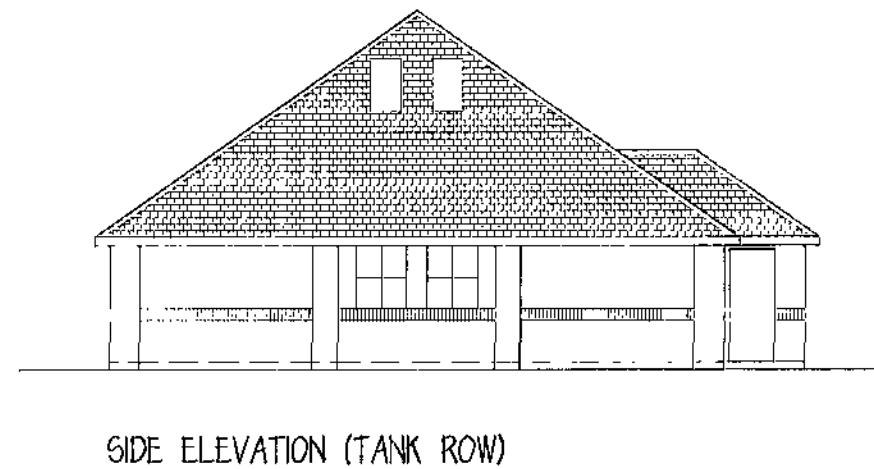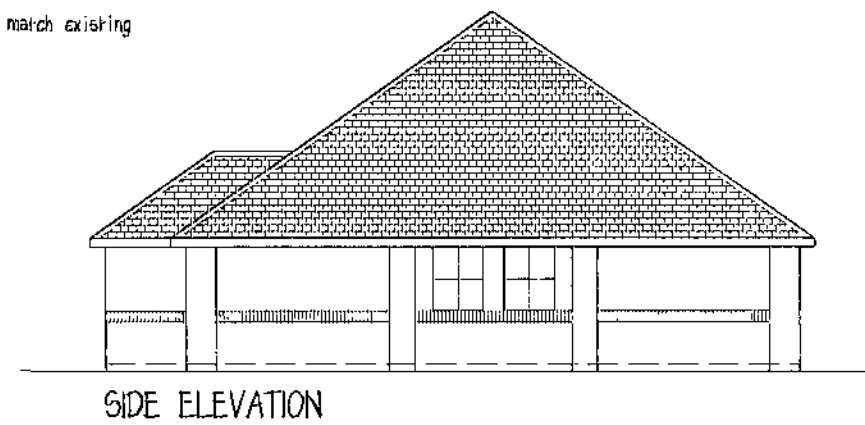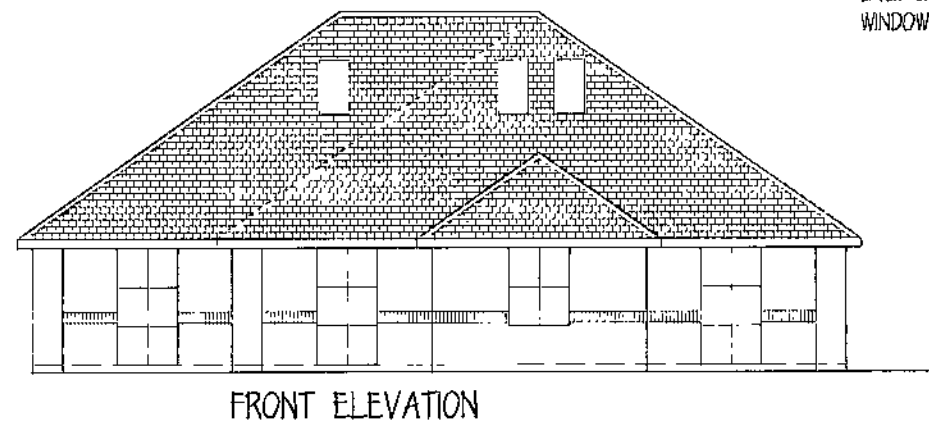

SOAR & SONS LTD  
OFFICE EXTENSION &  
WEIGHBRIDGE OFFICE  
TANK ROW  
STAIRFOOT  
PROPOSED PLANS & ELEVATIONS  
1:100@A2 JULY 10  
Peter Thompson  
"Linwood"  
Barnsley Road  
Dodworth  
Barnsley S75 3JR  
tel. 01226 201391  
m. 07973251730  
e-mail peter.thompson@hotmail.co.uk  
M.C.I.A.T.

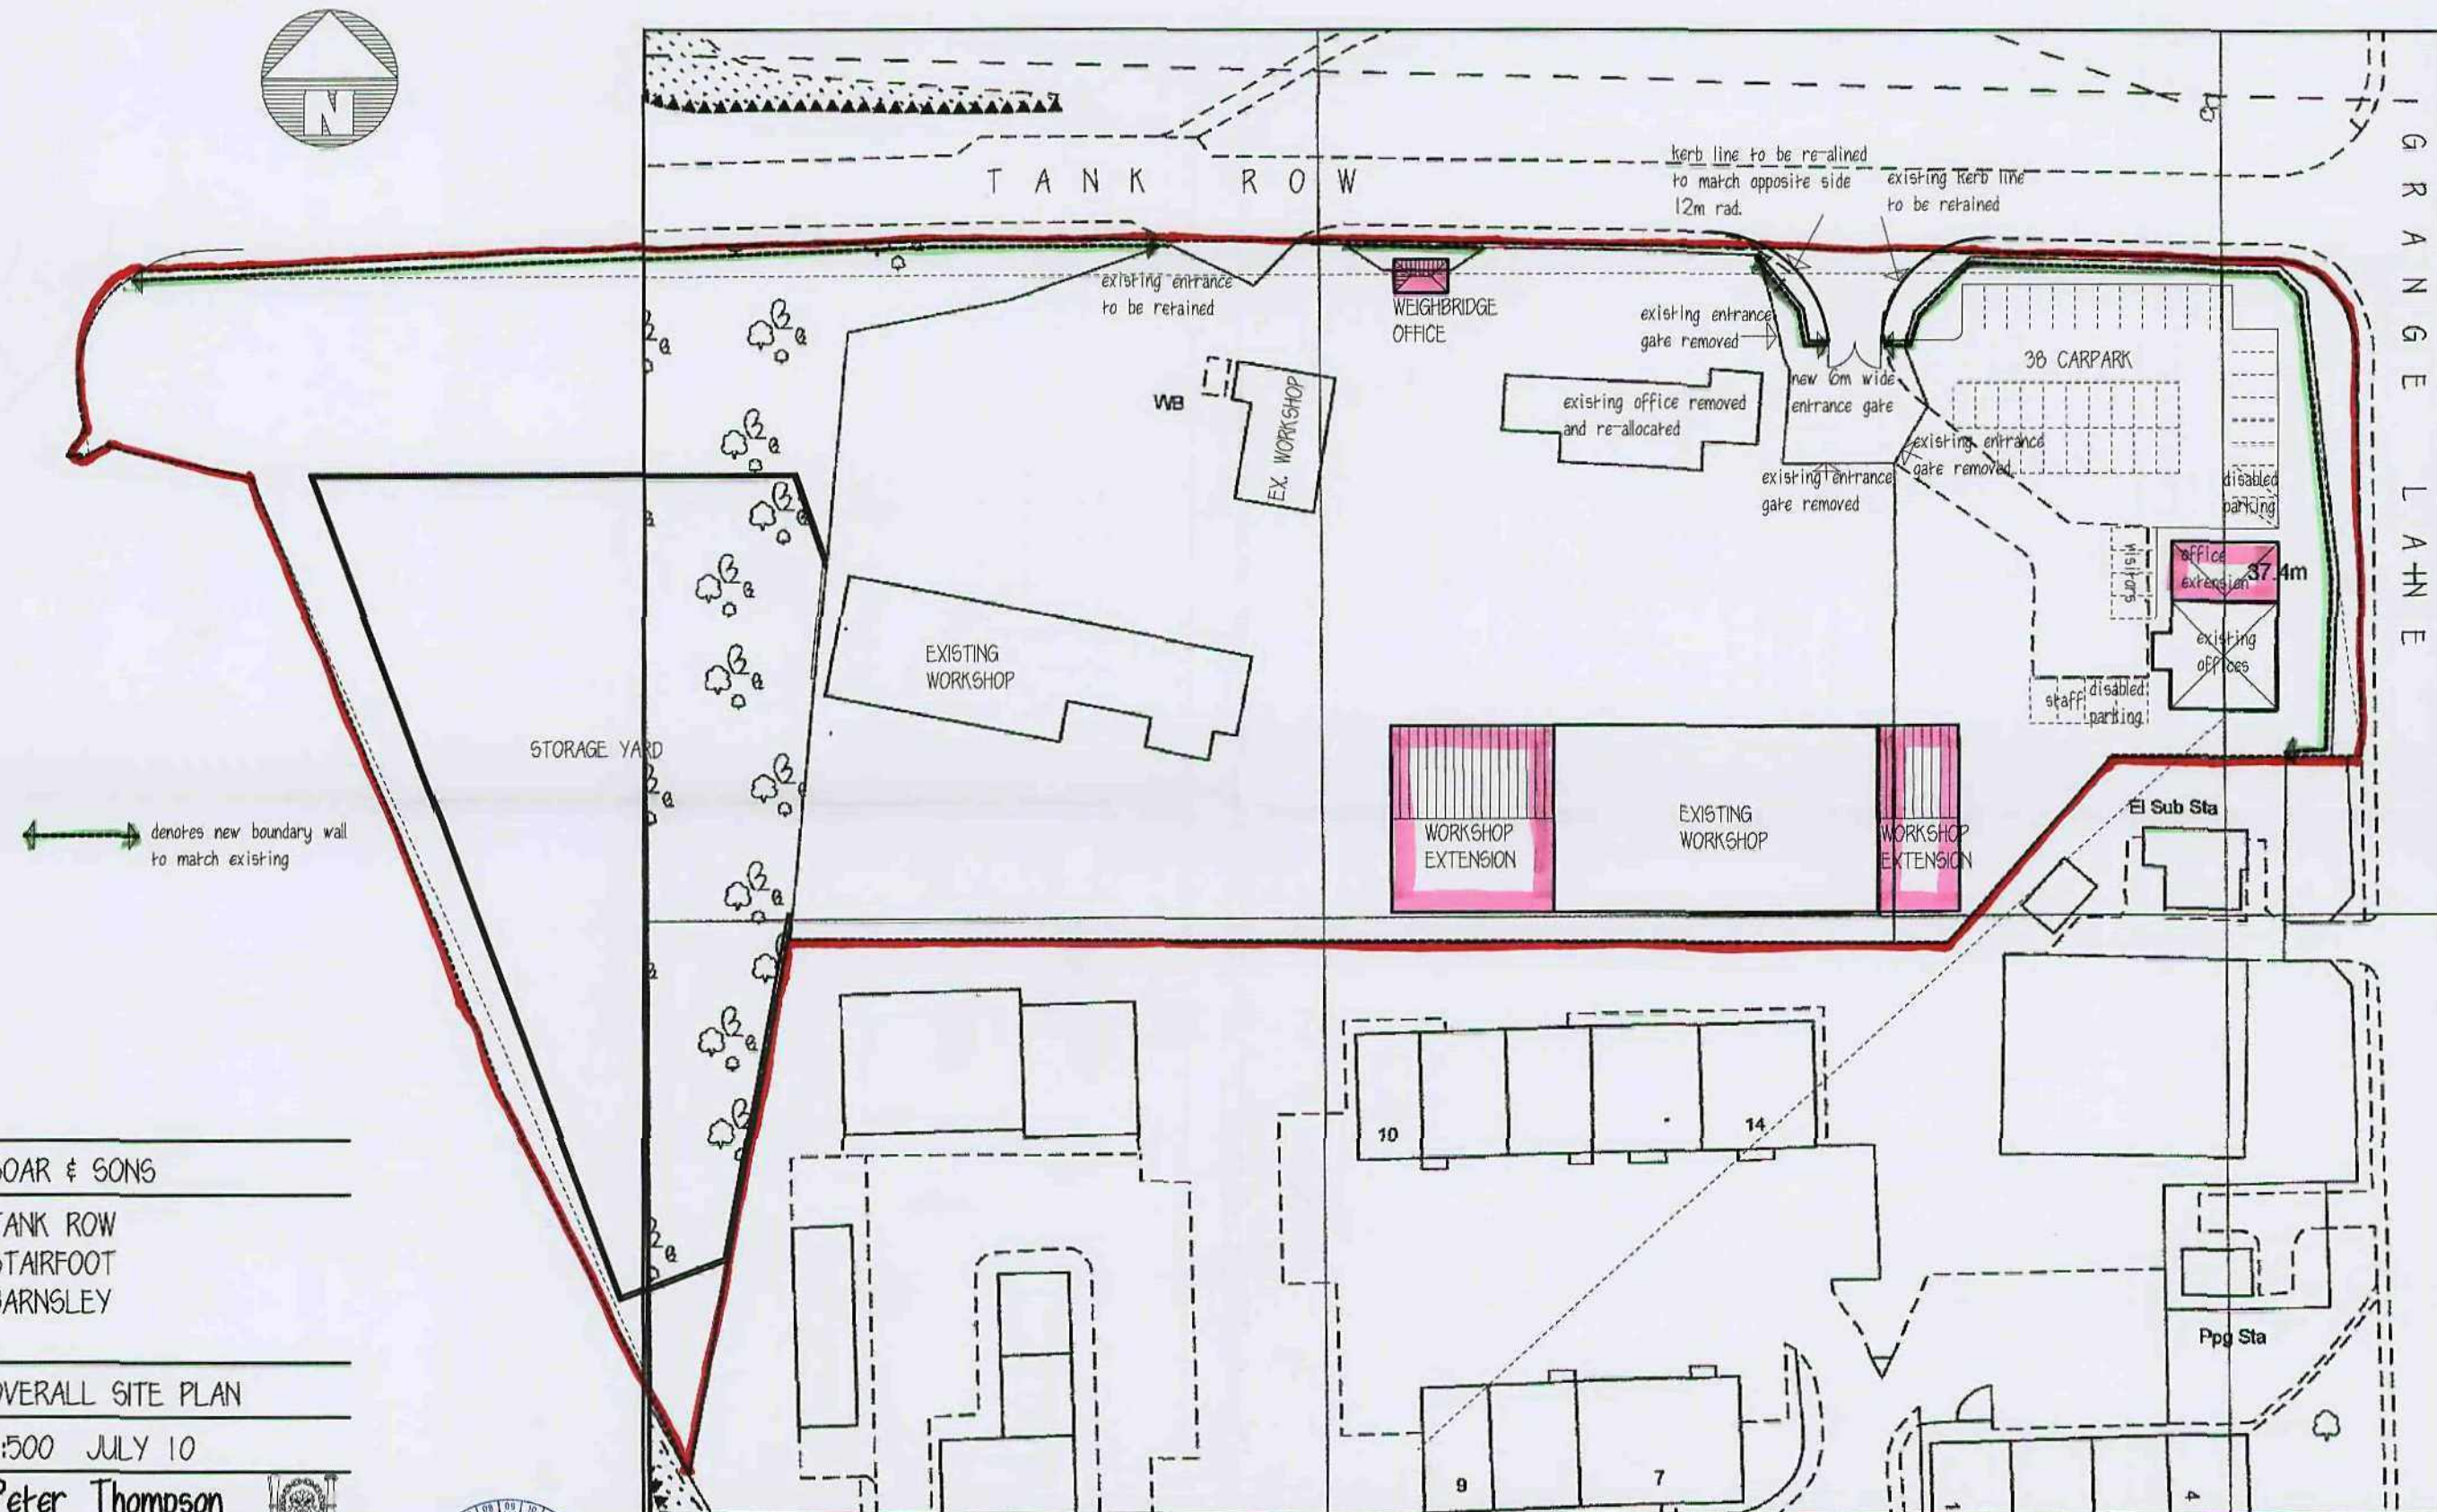

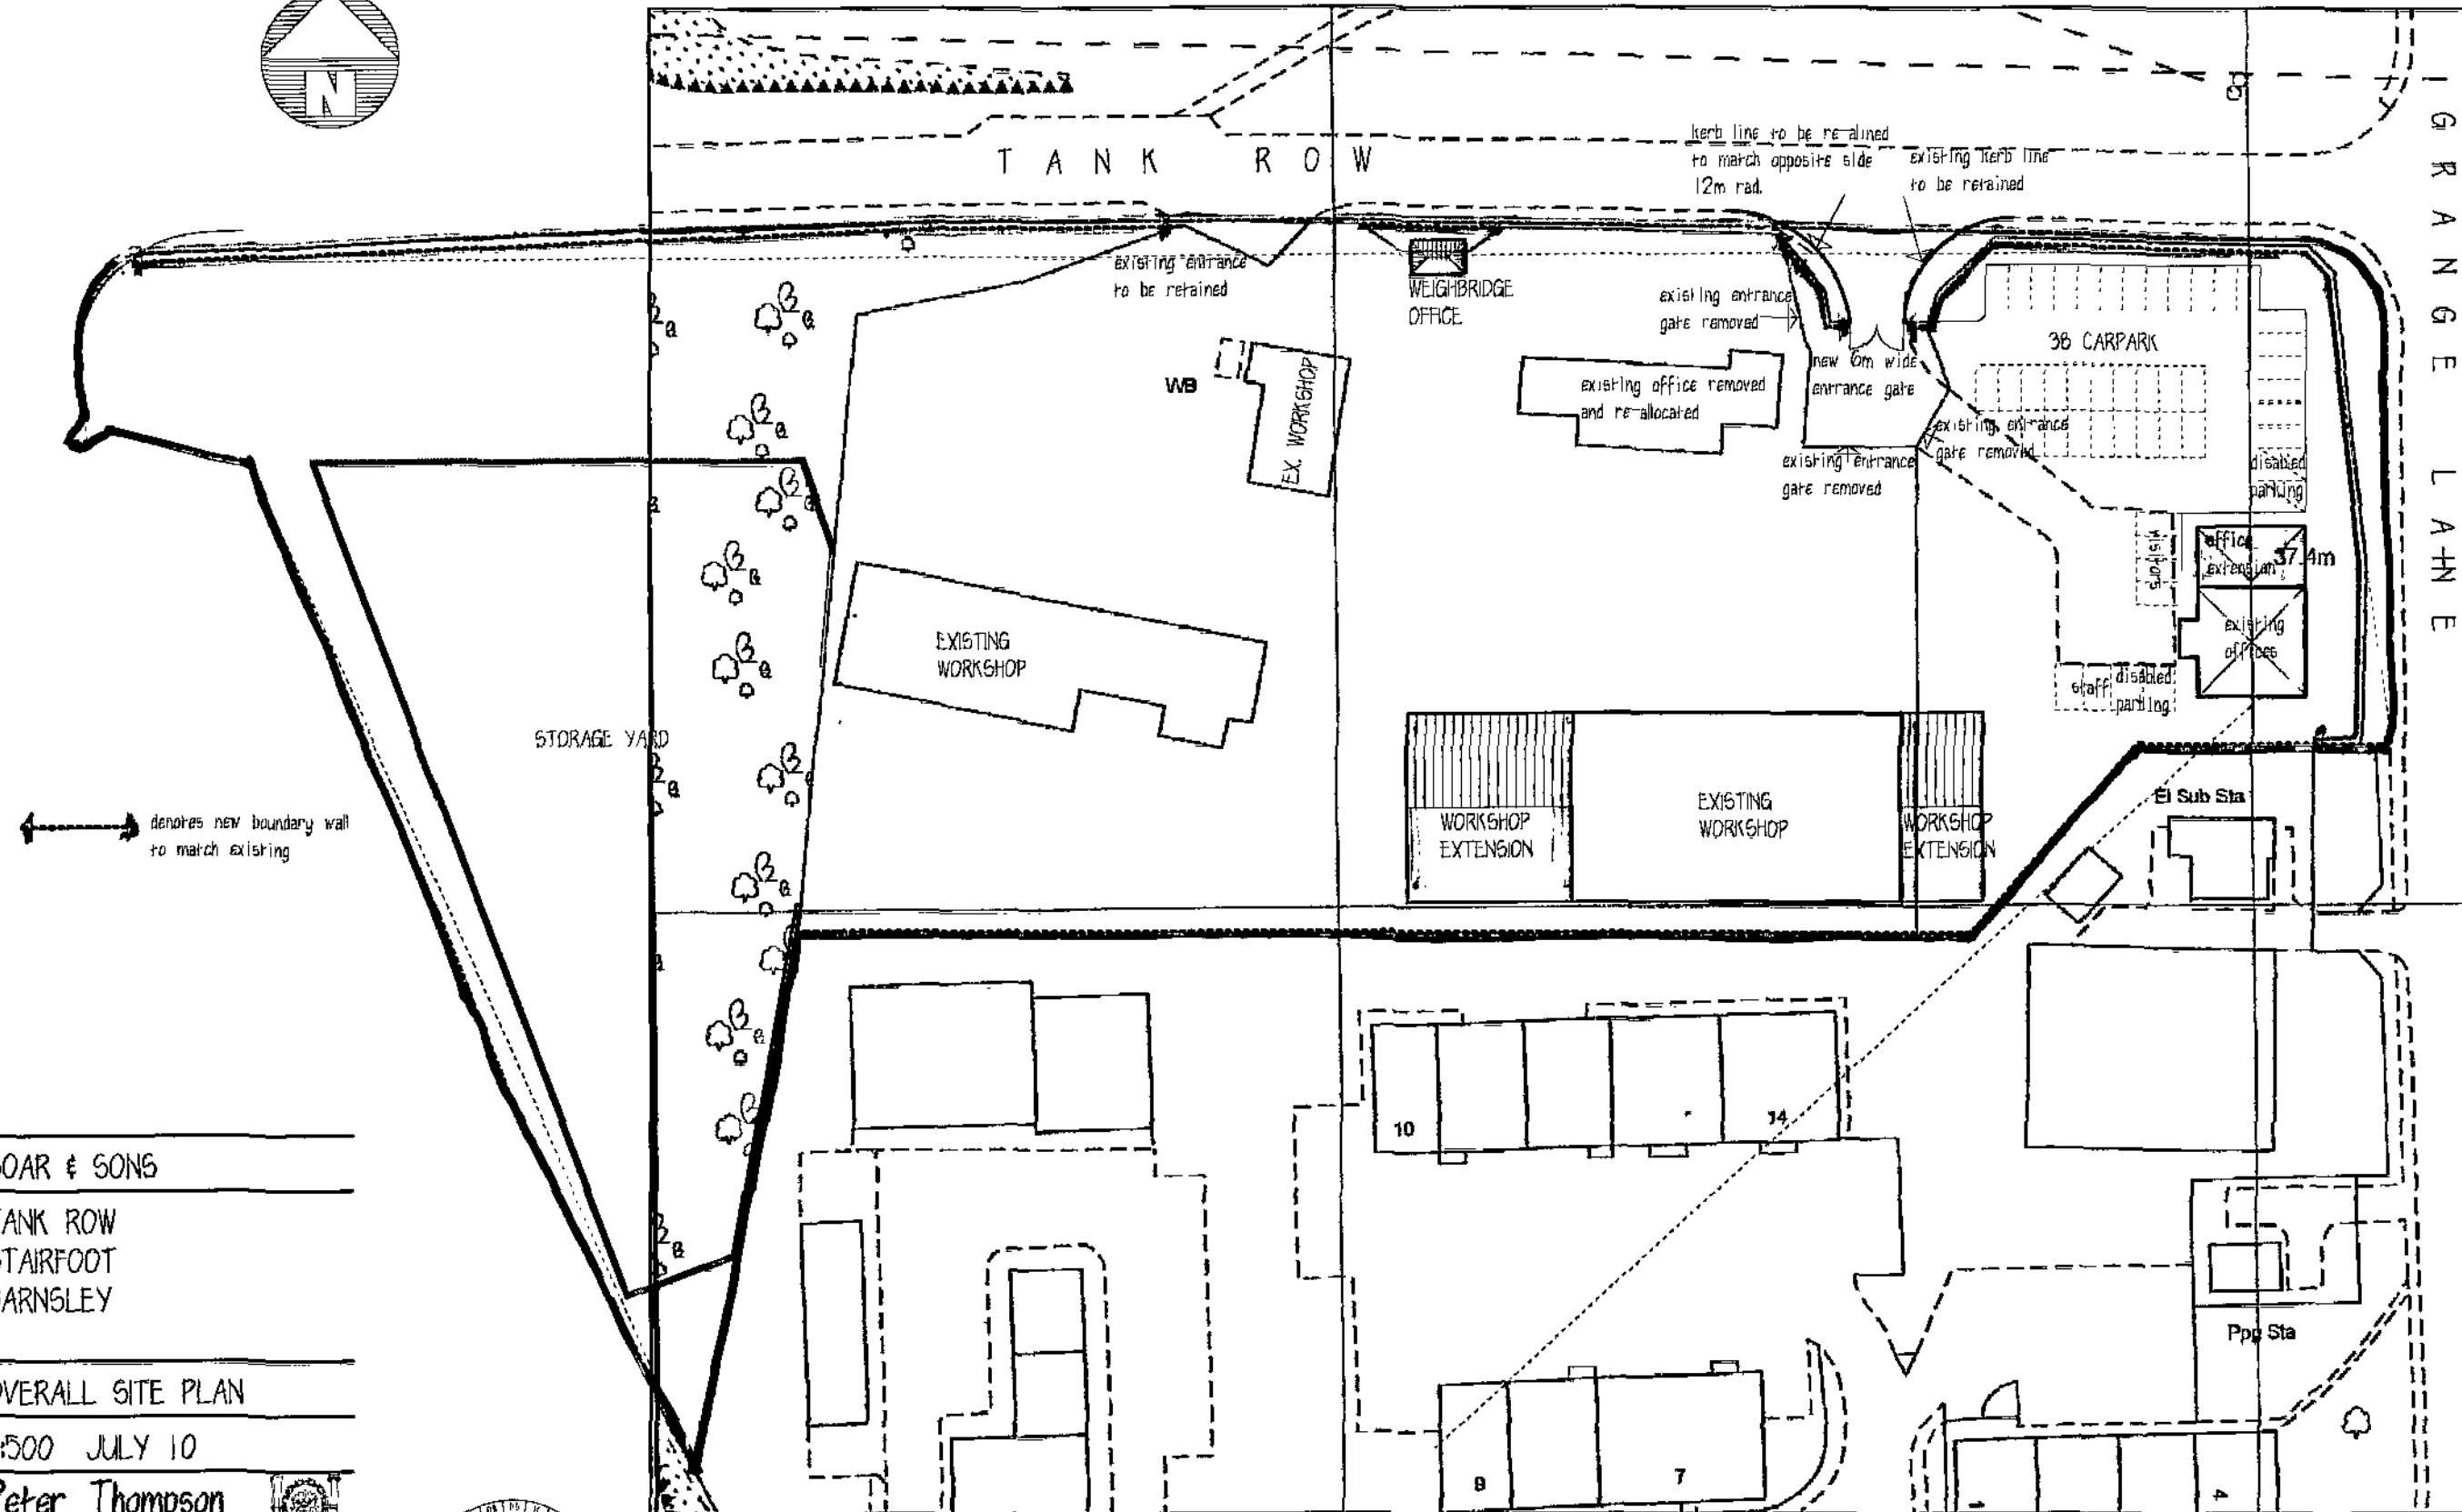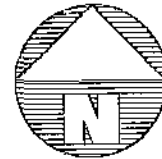

GOAR & SONG

TANK ROW  
STAIRFOOT  
BARNLEY

OVERALL SITE PLAN

1:500 JULY 10

Peter Thompson

"Linwood"  
Barnsley Road

Dodworth ref. 01226 201391  
Barnsley S75 3JR m. 07973251730  
e-mail peter.thompson@hormall.co.uk

