
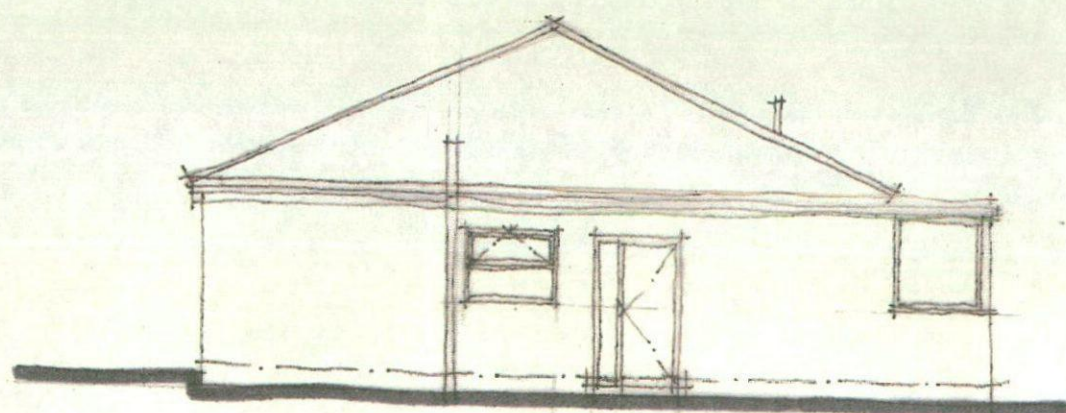
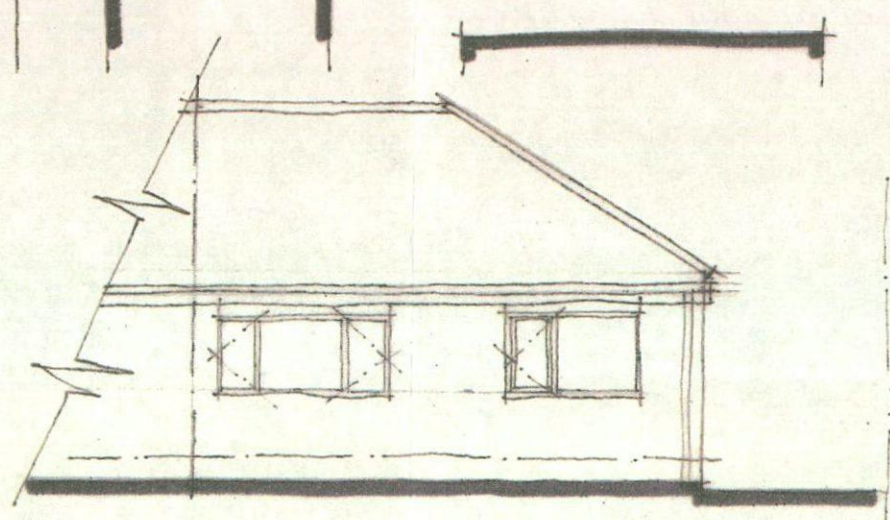



SITE PLAN

1:200

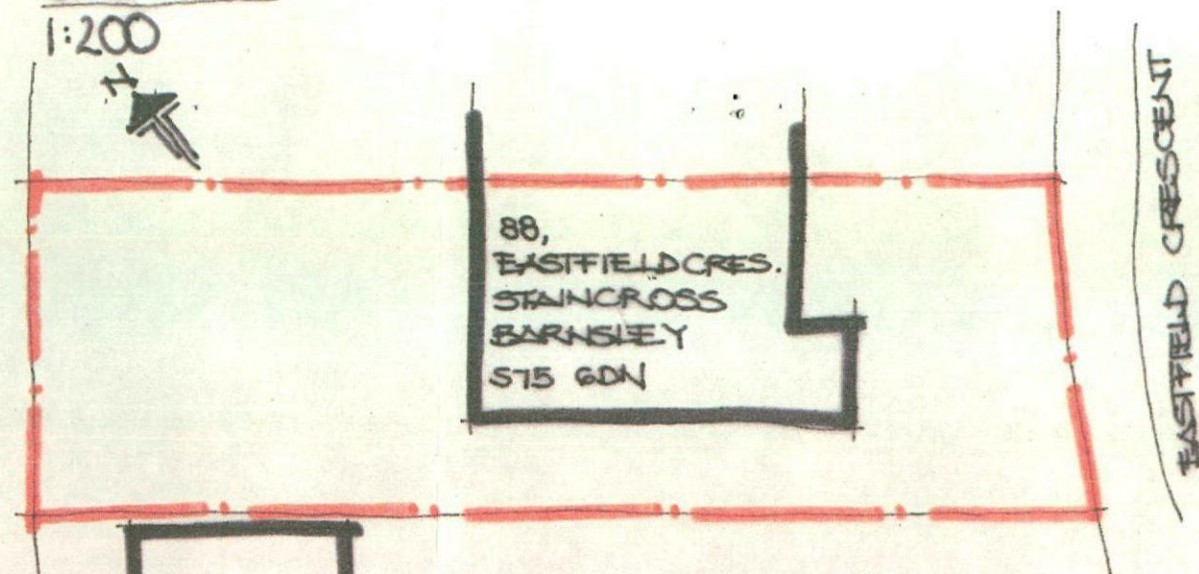

ELEVATIONS AS EXISTING

1:100

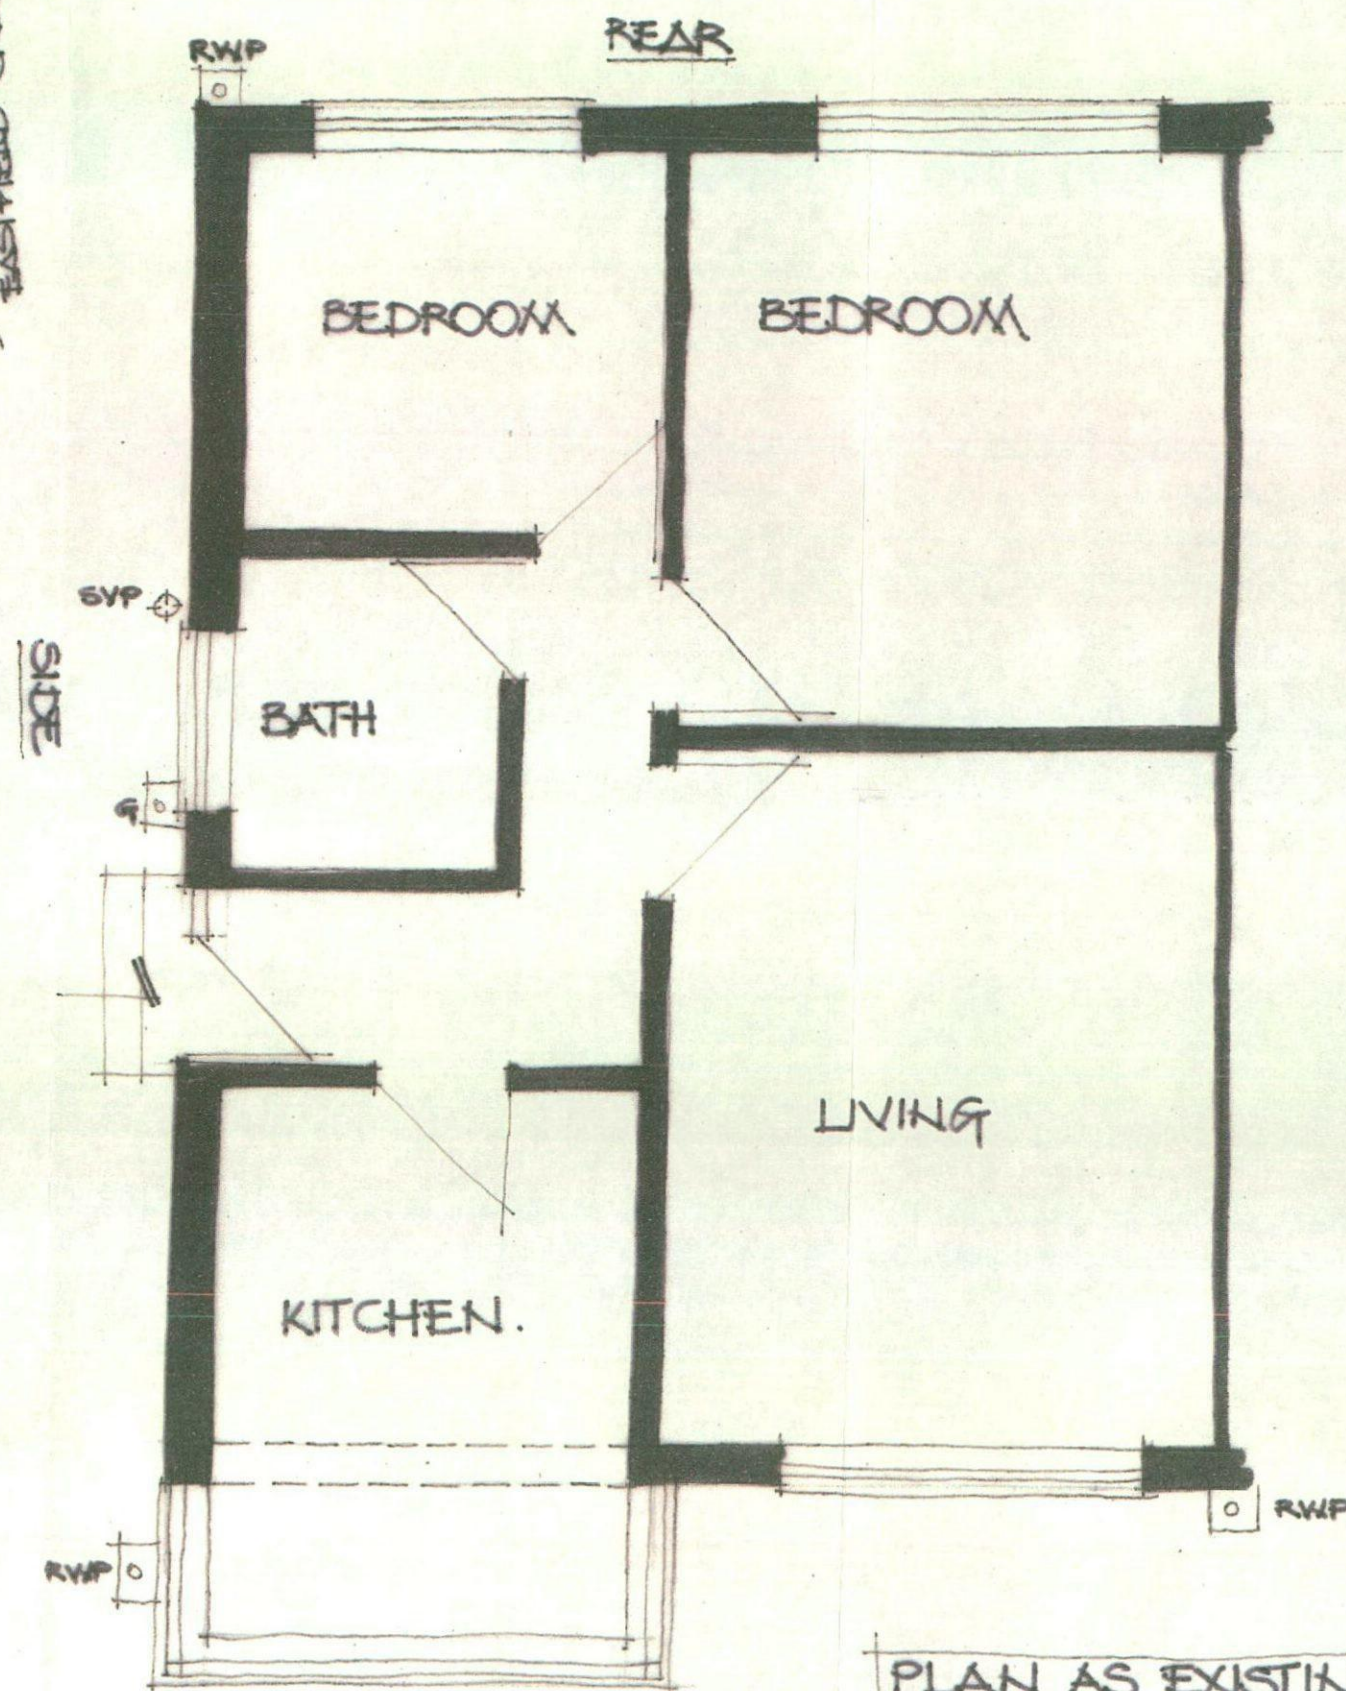

PLAN AS EXISTING

1:50

1: 50

MR I. BEASLEY - 88, EASTFIELD CRESENT, STAINCROSS, BARNSELY