


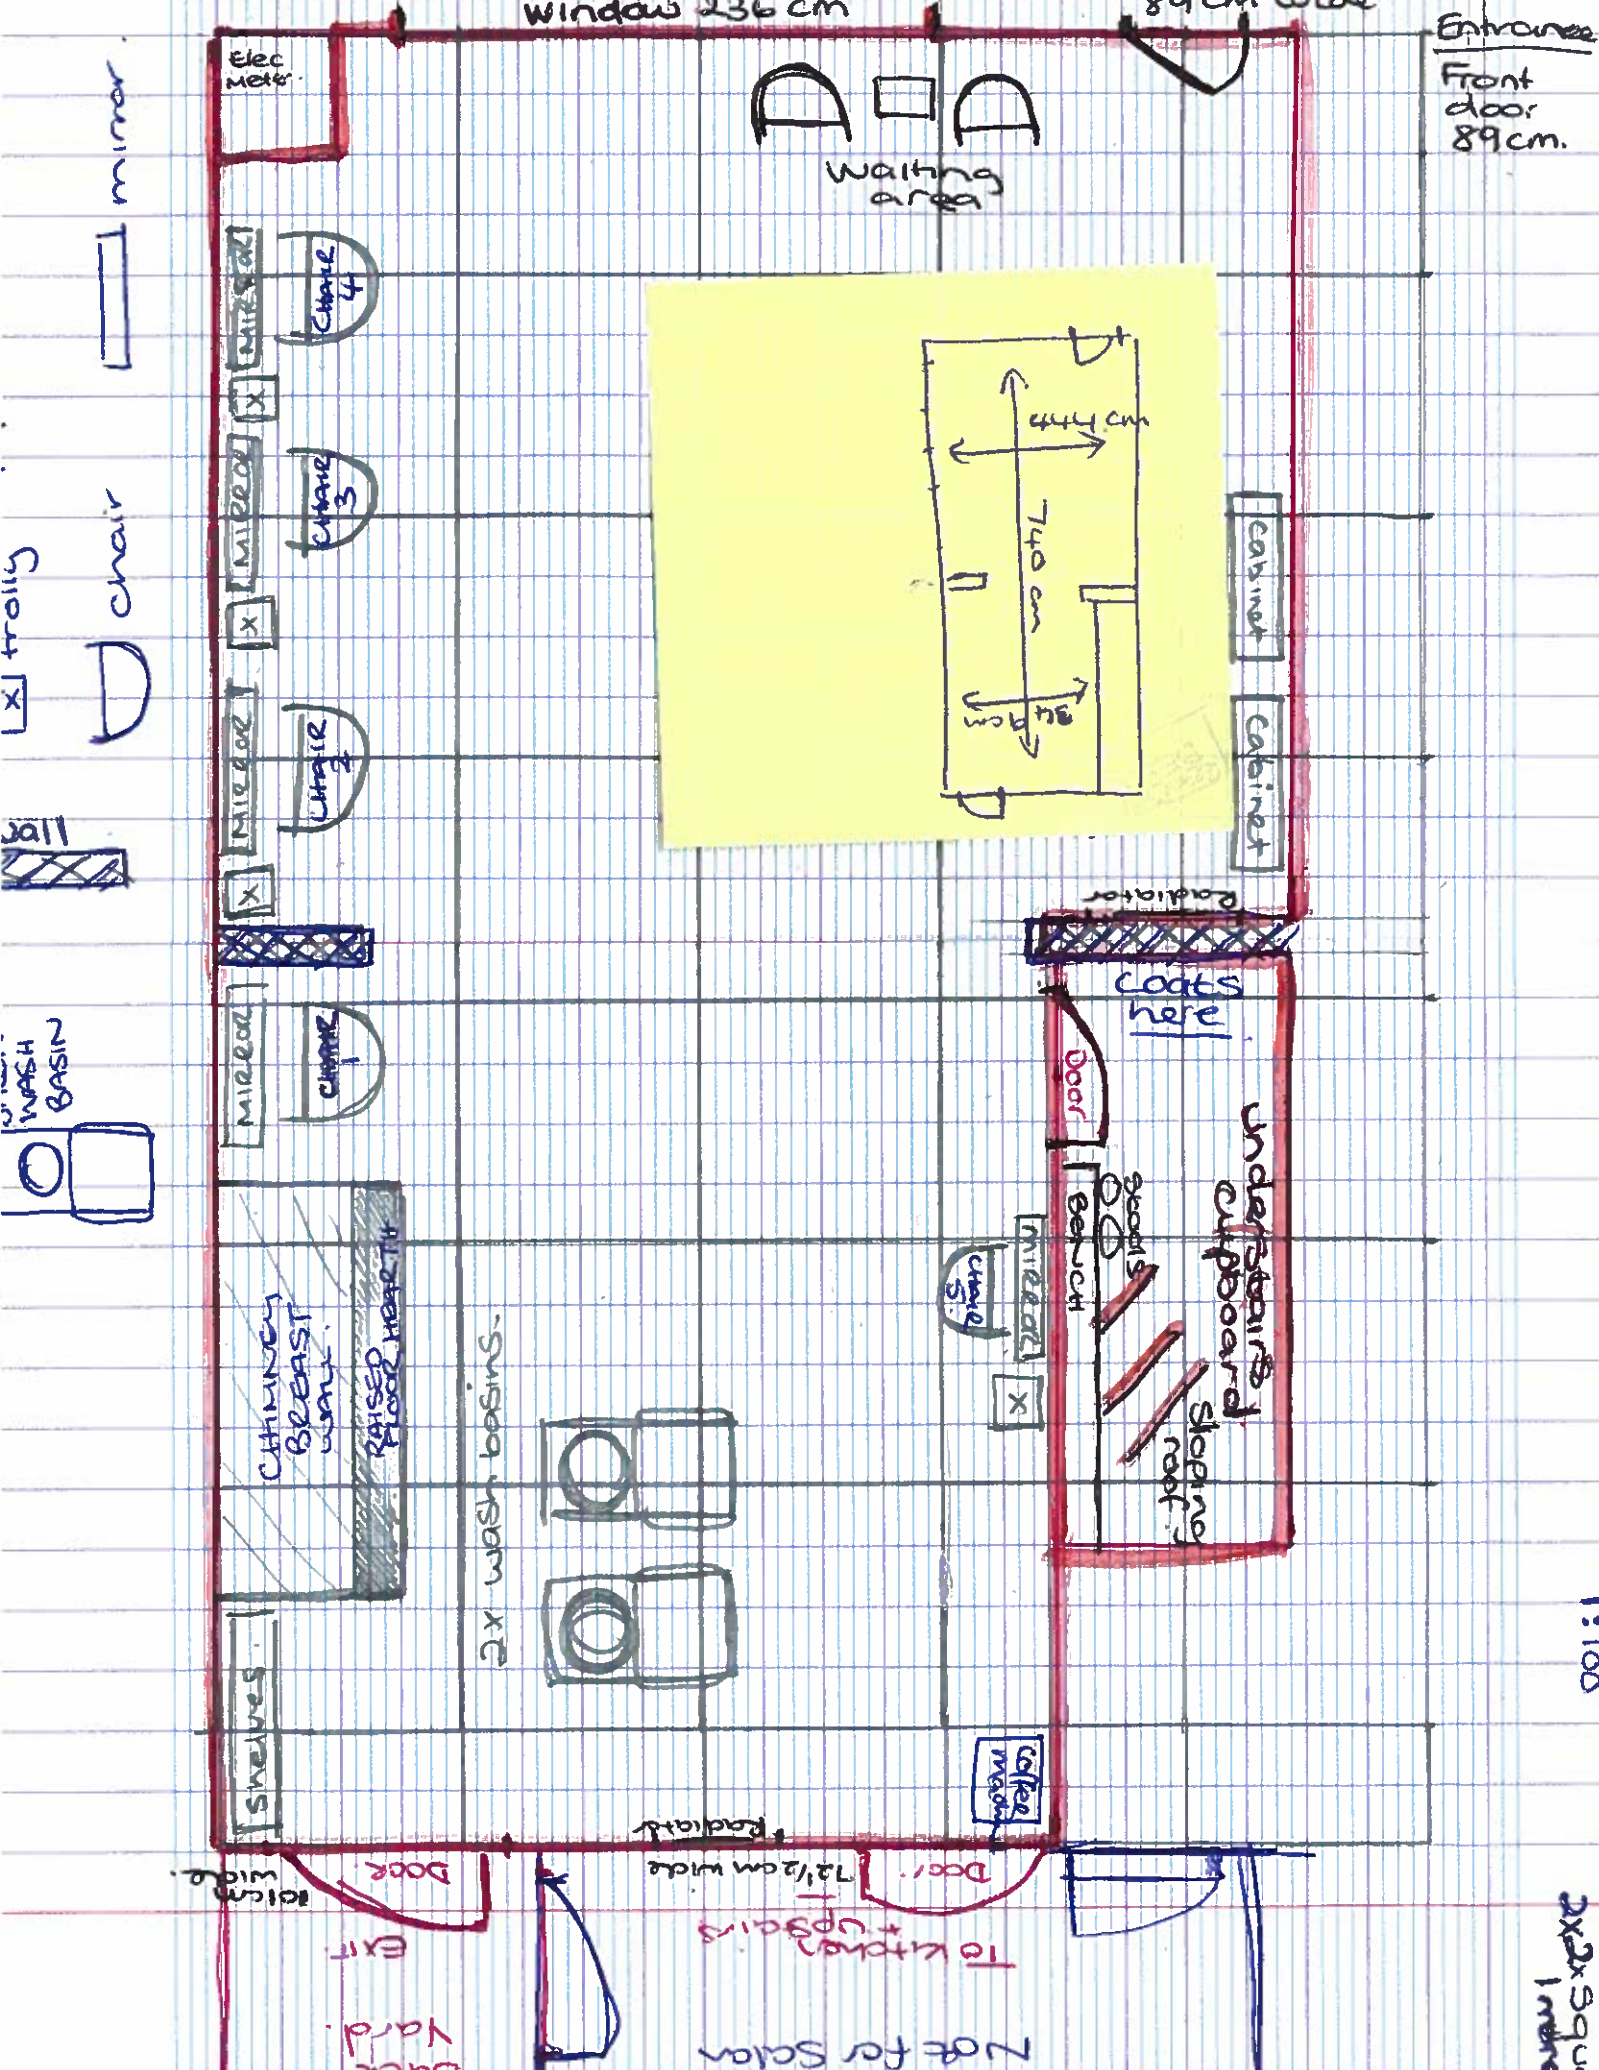

1:100

2x2x39m
1 meter

Not for Sale

Yard.

To Kitchen + upstairs

Door 12 1/2 cm wide

Door Exit

10 cm wide