
Notes:

-

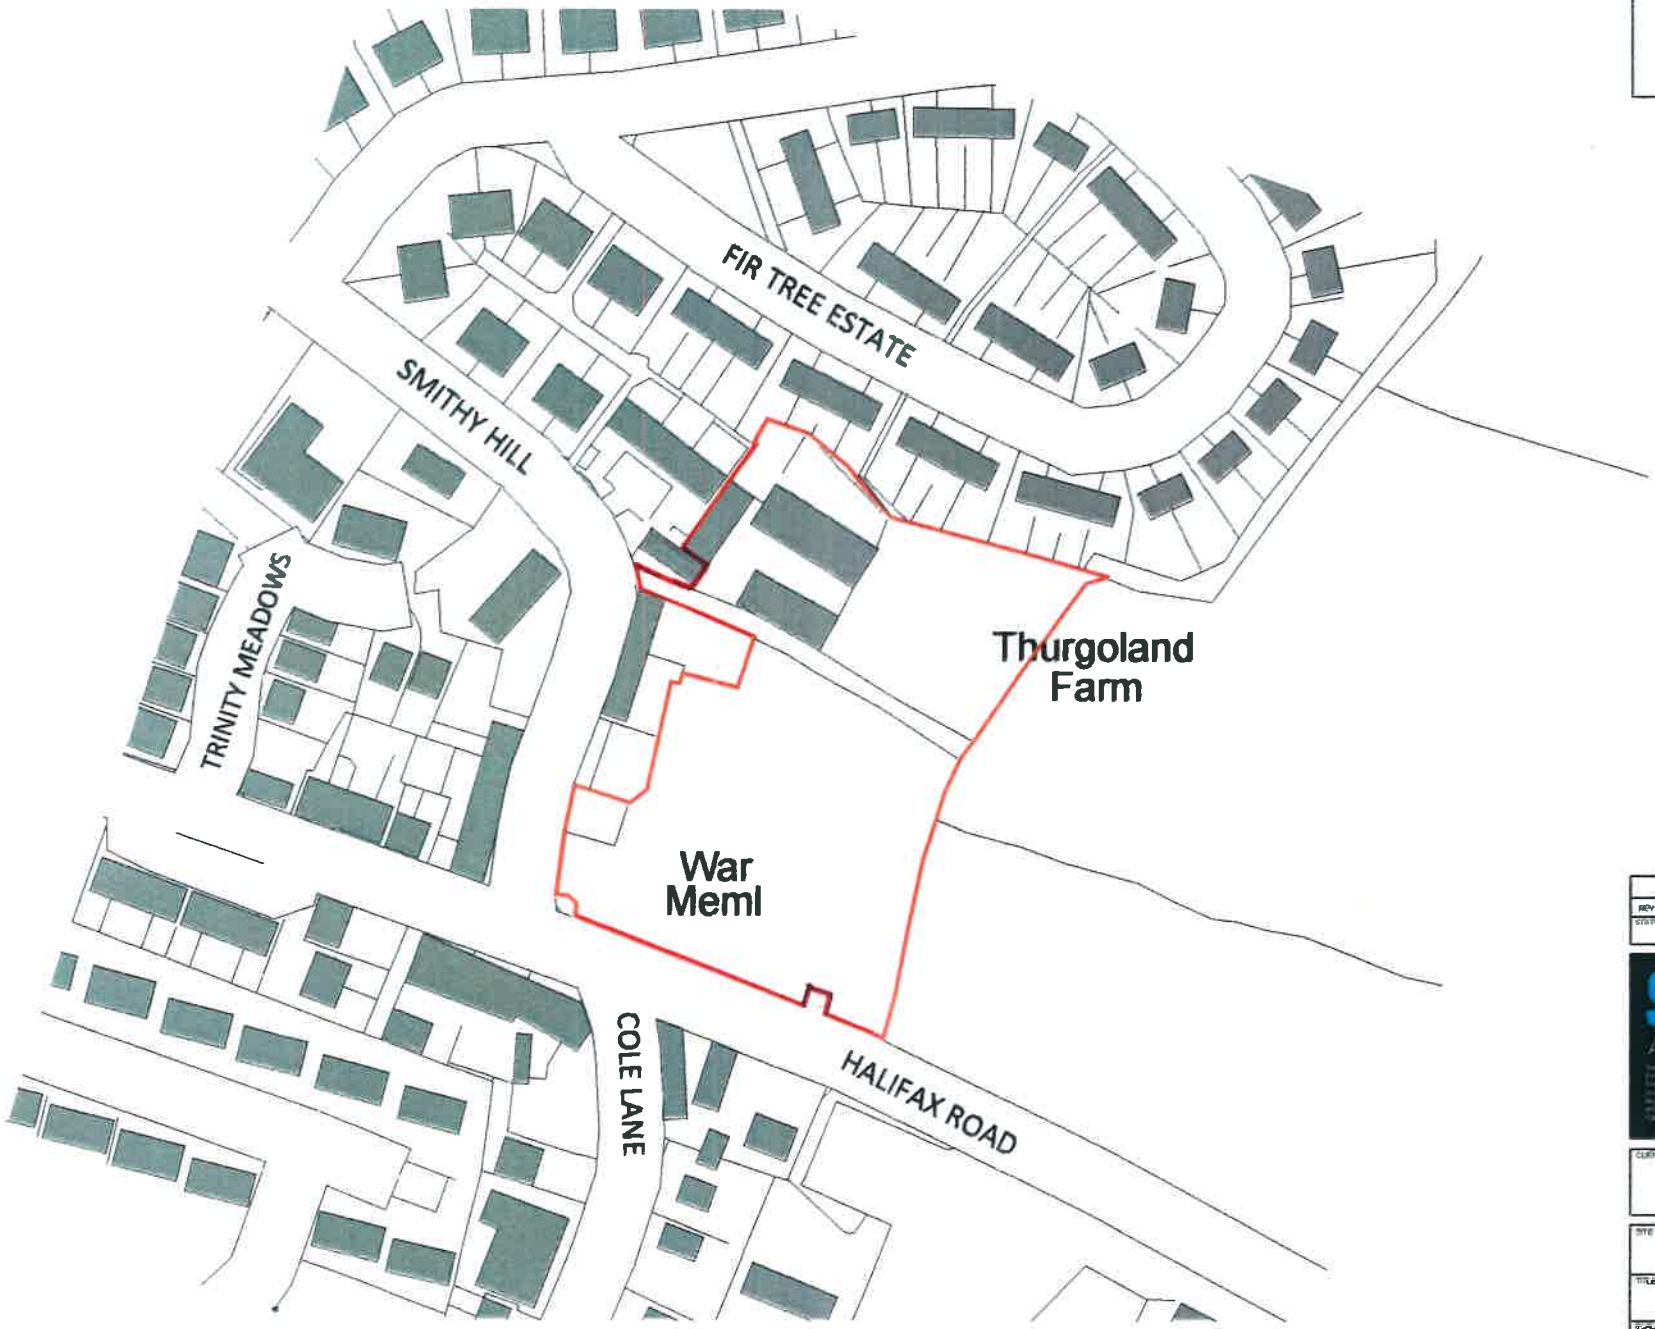

REV	DESCRIPTION	BY	DATE
STATUS	SUBMISSION		

STEN ARCHITECTURE

CLIENT
GUY TITCHMARSH
Prospect House
Sovereign Street
Leeds, LS1 4BJ

SITE
THURGOLAND
Smithy Hill, Sheffield, S35 7EB

TITLE
RED LINE BOUNDARY PLAN

SCALE @ A3	DATE	DRAWN	CHECKED
1:1250	15.12.17	NJ	--
PROJECT NO	DRAWING NO		REVISION
1770	01		--