


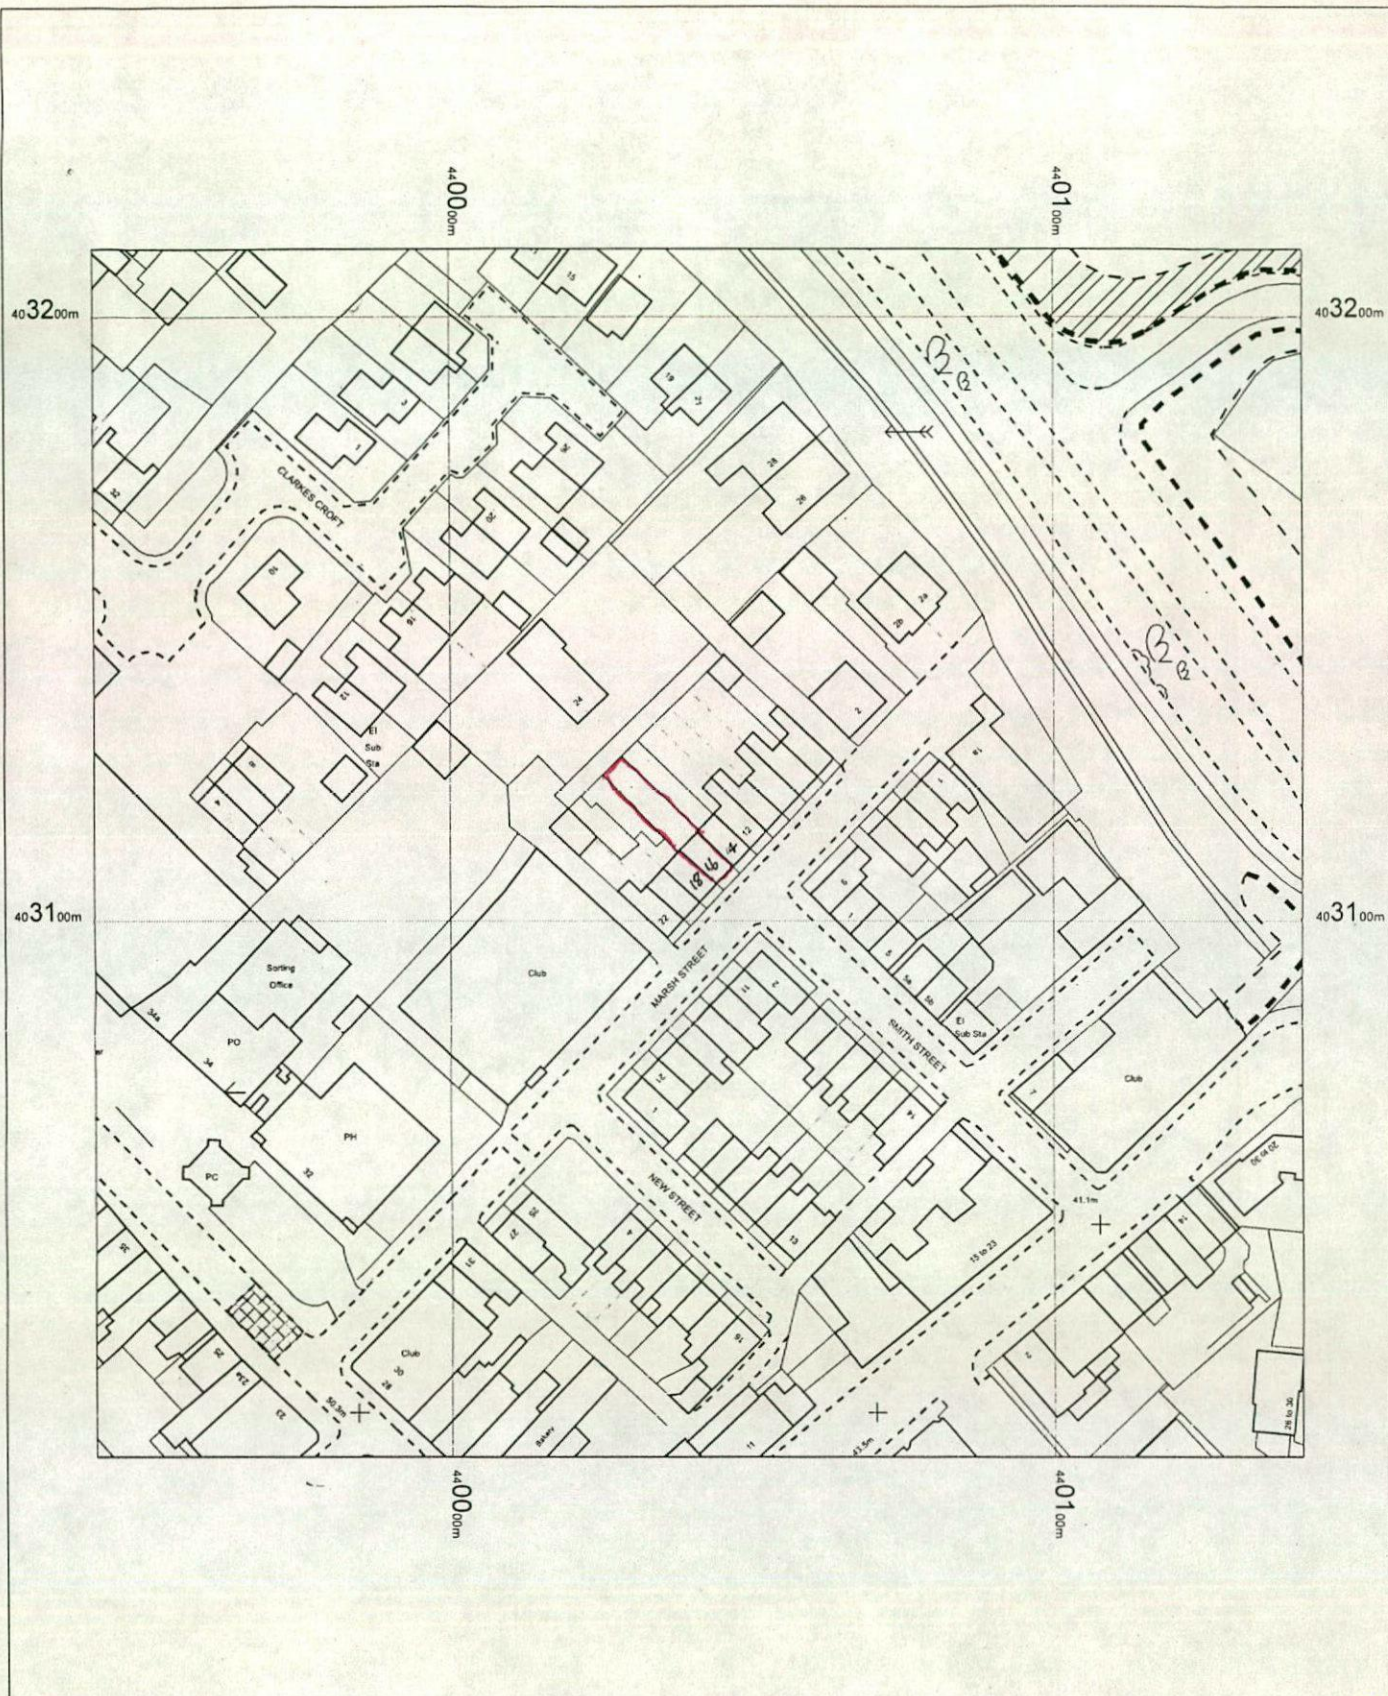

16 MARSH STREET
WOMBWELL
BARNSELY
S73 0AG

OS MasterMap 1250/2500/10000 scale
15 November 2013, ID: BW1-00274048
www.blackwellmapping.co.uk

1:1250 scale print at A4, Centre: 440041 E, 403111 N

©Crown Copyright Ordnance Survey. Licence no.
100041040



BLACKWELL'S
www.blackwellmapping.co.uk

TEL: 0151 709 6512
maps.liverpool@blackwell.co.uk