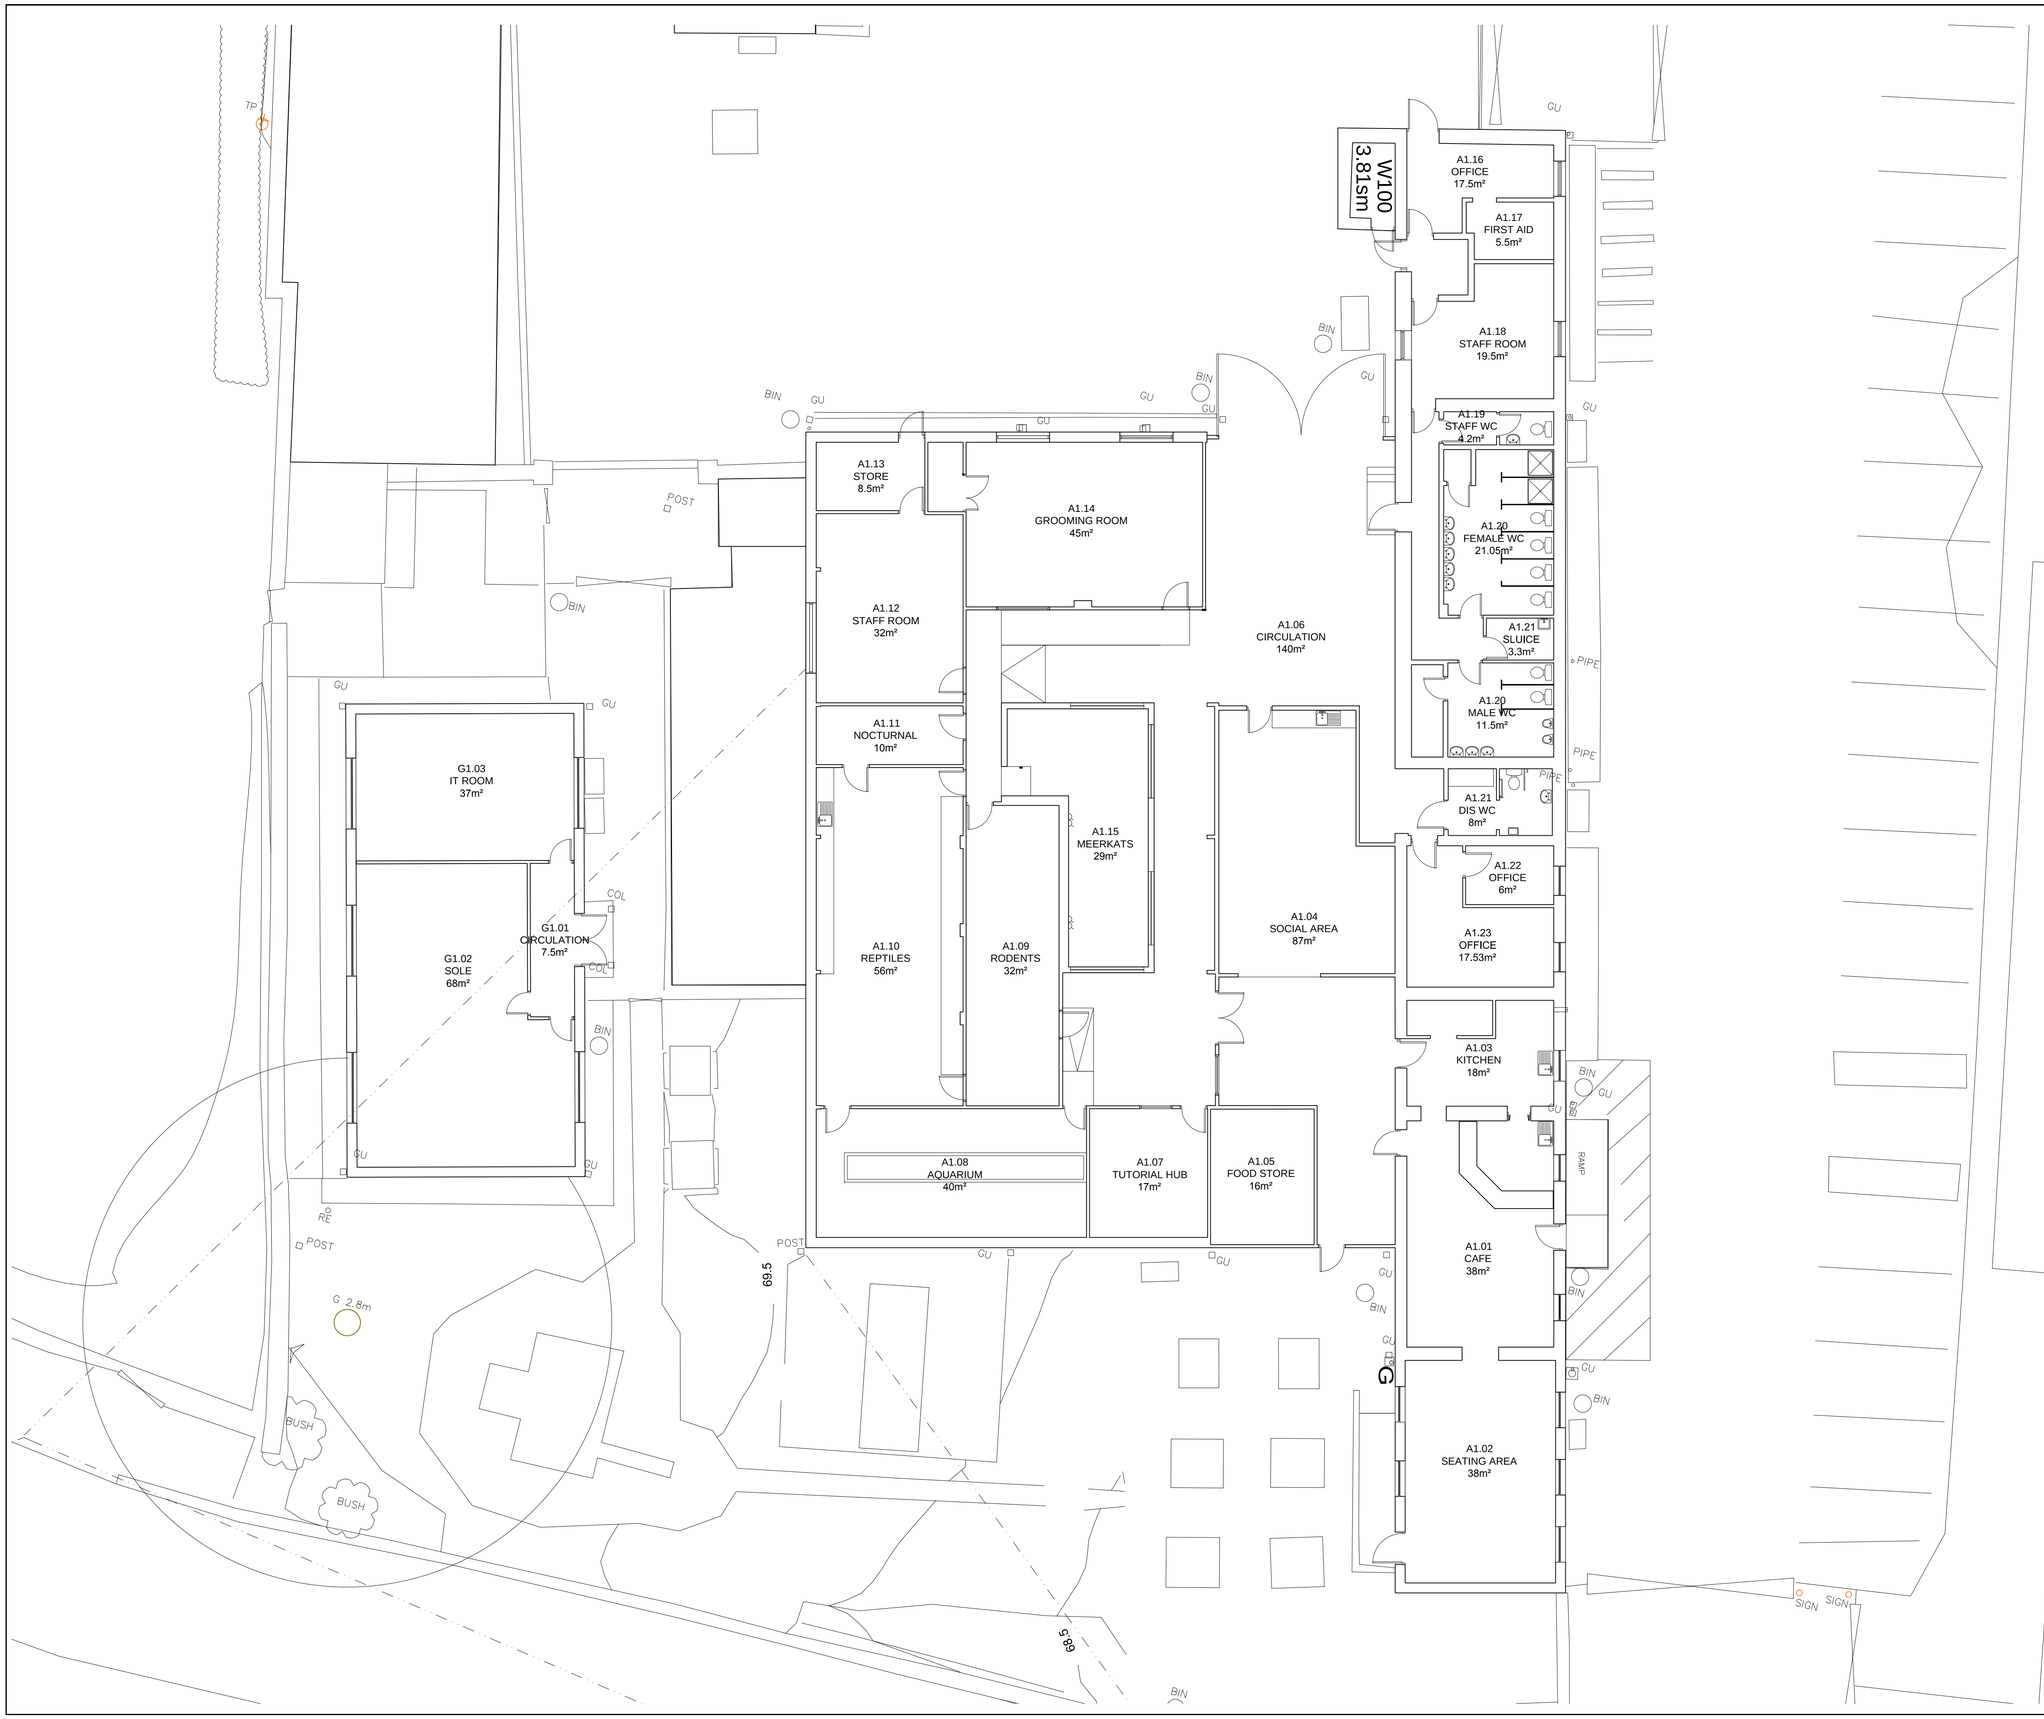

Notes

1. DURING THE CONSTRUCTION PHASE NO DIMENSIONS TO BE SCALED FROM THIS DRAWING.
2. THE CONTRACTOR SHALL VERIFY ALL LEVELS AND DIMENSIONS ON SITE.
3. ON SITE ALTERATIONS TO THE CONSTRUCTION OR FINISHES SHOWN OR IMPLIED ON THIS DRAWING MUST BE DRAWN TO THE ATTENTION OF THE ARCHITECT BEFORE SUCH WORK IS IMPLEMENTED.

0 1 2 3 4 5 10

Scale Bar in Metres 1:100

Room titles amended	07.07.014	PG	A
Revisions	Date	Sig.	Rev.

Rance Booth Smith Architects

Chartered Architects
Interior Designers
Sustainability Advisors

11 Victoria Road
Saltaire
Shipley
BD18 3LA

T. 01274 587 327
F. 01274 531 464

rbsarchitects.co.uk

Project:	Wigfield Farm Barnsley
Client:	Barnsley College
Drawing:	As Existing Plans Building A & G
Date:	April 2014
Scale:	1:100
Drawn By:	PJL

Job. no.	Dwg. no.	Rev.
14020	115	A