


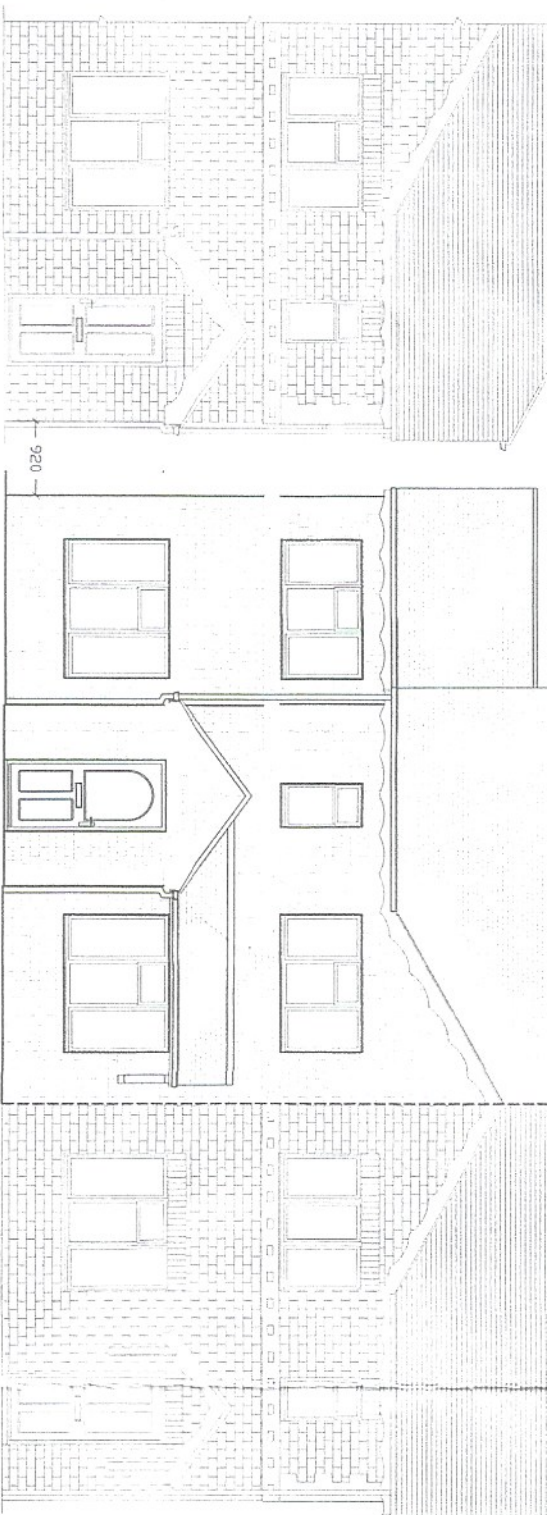

Adj Property
(79)

FRONT ELEVATION

Adj Property
(75)

EXISTING

1:100



Adj Property
(75)

REAR ELEVATION

Adj Property
(79)

EXISTING

1:100