




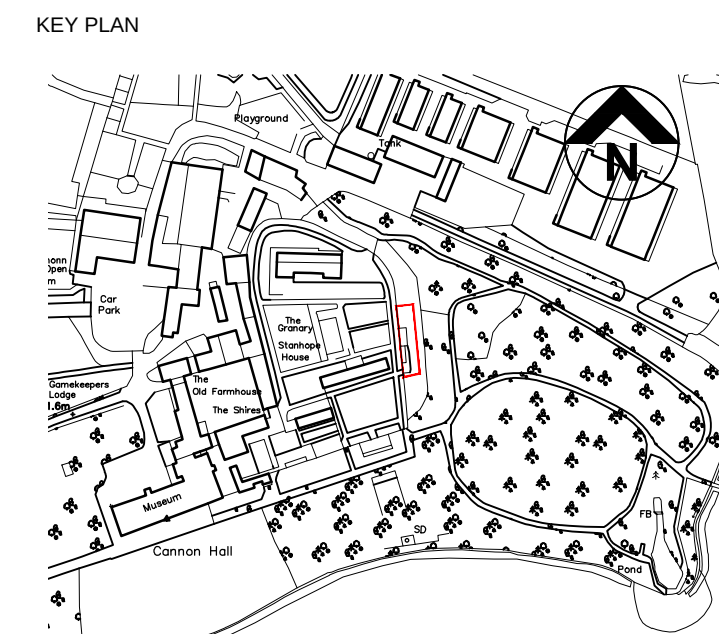


Notes:

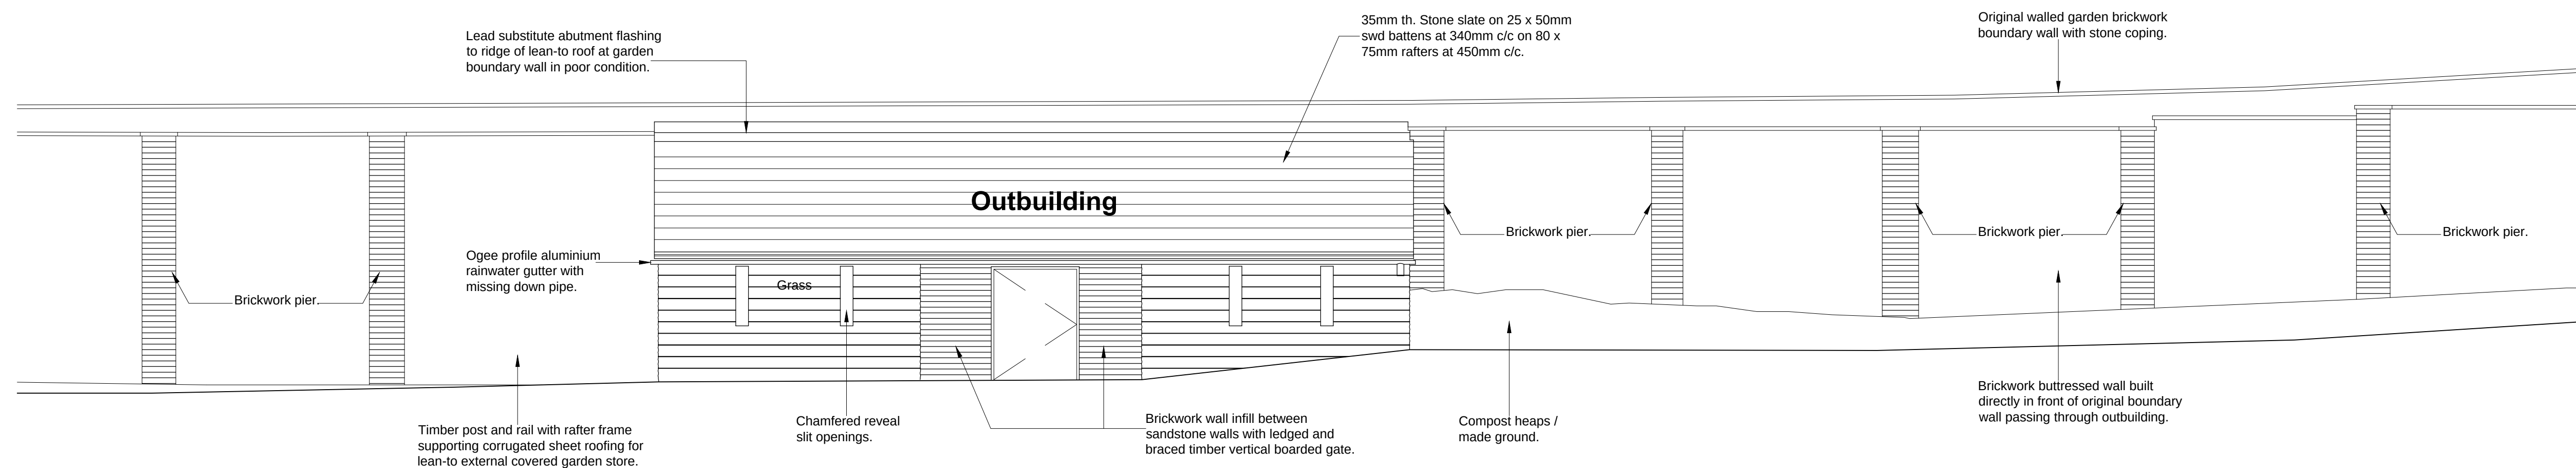

Frontal Elevation as Existing @ 1:50

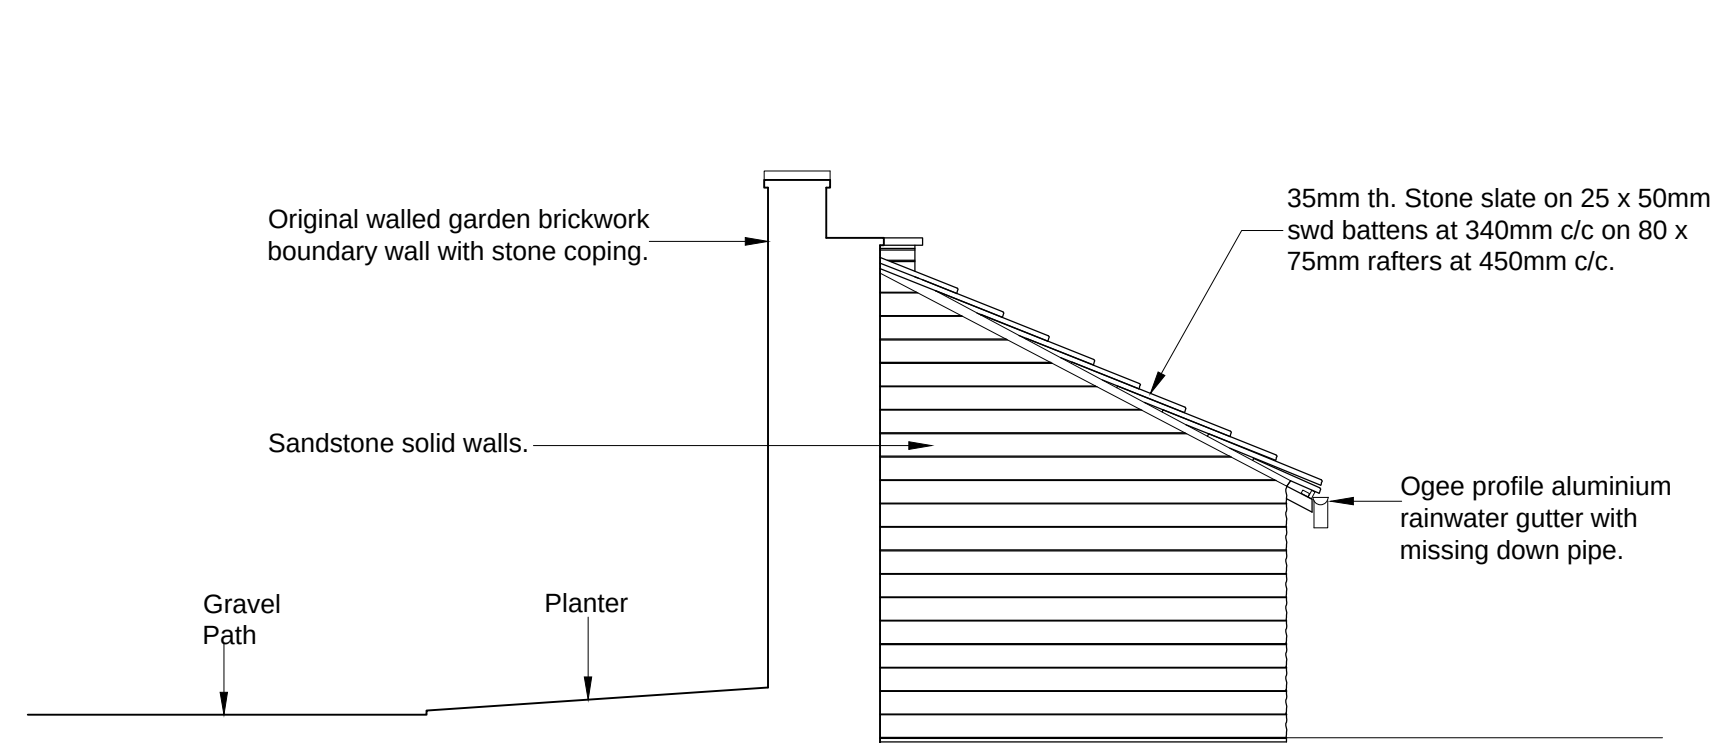

Side Elevation as Existing @ 1:50

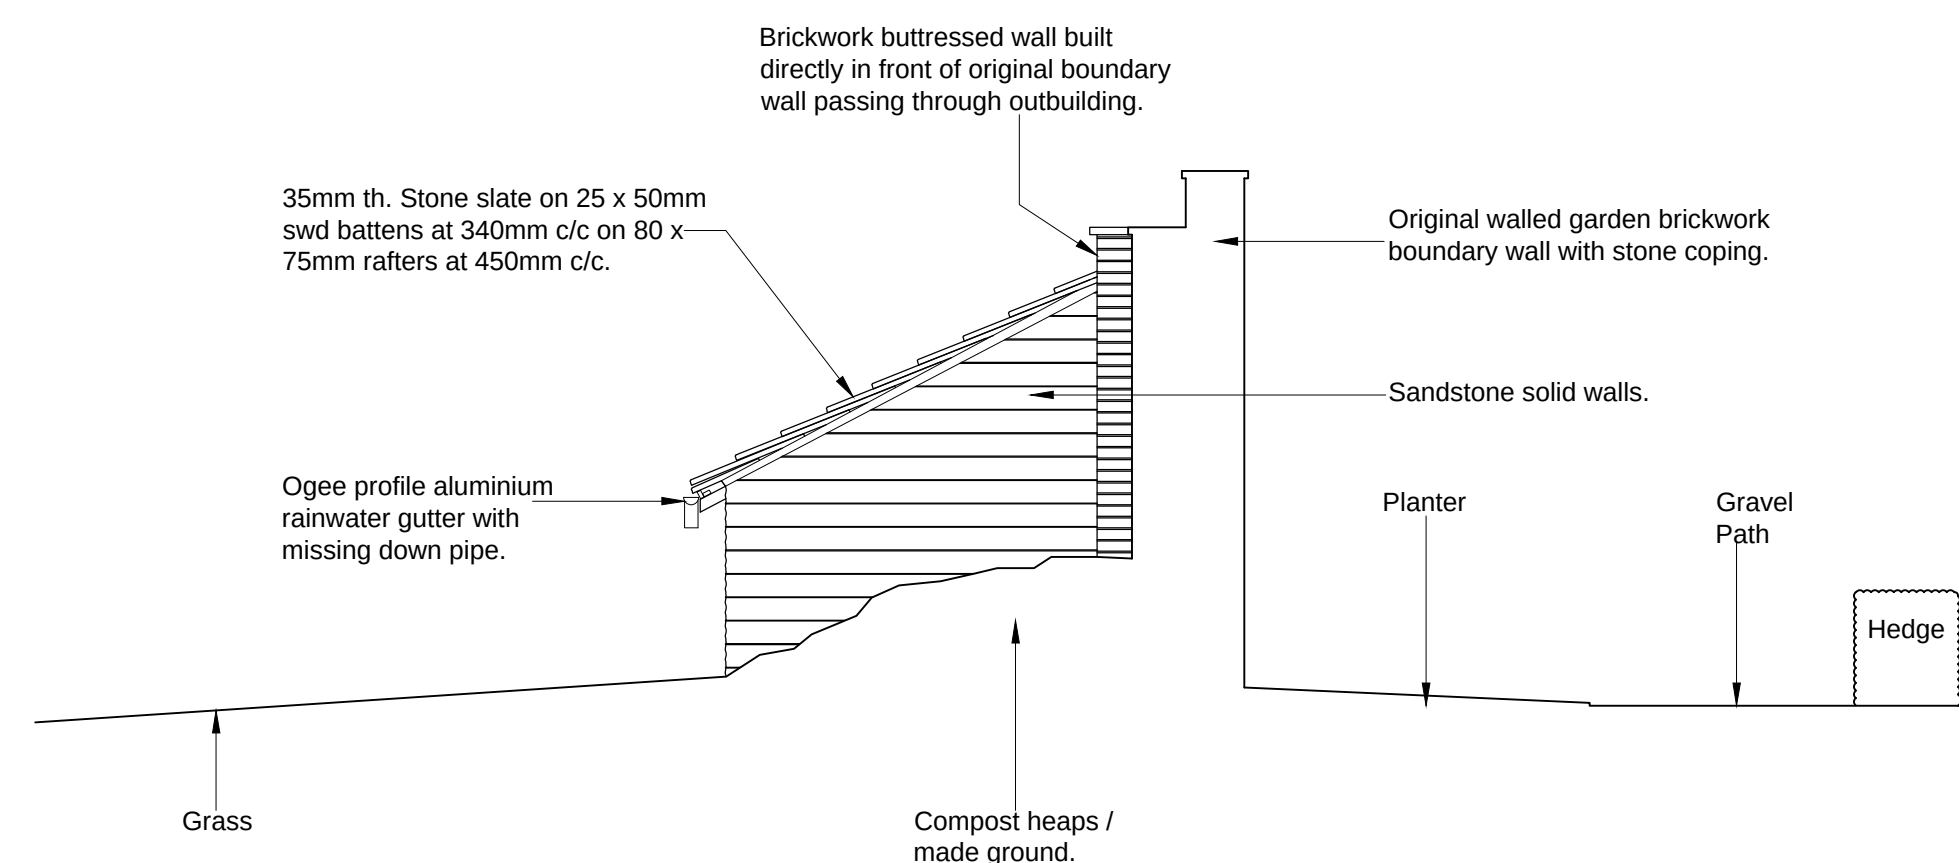

Side Elevation as Existing @ 1:50

Planning Revised Set Issue... Job Reference Number Updated to 18-1-1024. P2 AT 15.06.17 SBL 19.06.17 FIRST ISSUE, Planning Issue. P1 SBL 15.02.17 GY 16.02.17 LS 17.02.17 COMMENT REV DRAWN DATE CHECKED DATE APPROVED DATE 15.06.17 19.06.17 15.02.17 16.02.17 17.02.17										THIS DRAWING IS PRODUCED FOR USE IN THIS PROJECT ONLY AND MAY NOT BE USED FOR ANY OTHER PURPOSE. NPS PROPERTY CONSULTANTS LTD ACCEPT NO LIABILITY FOR THE USE OF THIS DRAWING OTHER THAN THE PURPOSE FOR WHICH IT WAS INTENDED IN CONNECTION WITH THIS PROJECT AS RECORDED IN THE PURPOSE FOR ISSUE AND TITLE STATUS CODE. THIS DRAWING MAY NOT BE REPRODUCED IN ANY FORM WITHOUT PRIOR WRITTEN AGREEMENT OF NPS PROPERTY CONSULTANTS LTD. © CROWN COPYRIGHT AND DATABASE RIGHTS 2017 ORDINANCE SURVEY LICENCE NUMBER 100022264										THIS DRAWING IS PRODUCED FOR USE IN THIS PROJECT ONLY AND MAY NOT BE USED FOR ANY OTHER PURPOSE. NPS PROPERTY CONSULTANTS LTD ACCEPT NO LIABILITY FOR THE USE OF THIS DRAWING OTHER THAN THE PURPOSE FOR WHICH IT WAS INTENDED IN CONNECTION WITH THIS PROJECT AS RECORDED IN THE PURPOSE FOR ISSUE AND TITLE STATUS CODE. THIS DRAWING MAY NOT BE REPRODUCED IN ANY FORM WITHOUT PRIOR WRITTEN AGREEMENT OF NPS PROPERTY CONSULTANTS LTD. © CROWN COPYRIGHT AND DATABASE RIGHTS 2017 ORDINANCE SURVEY LICENCE NUMBER 100022264										CLIENT BMBC Bereavement PROJECT Cannon Hall Proposed Pet Crematorium										TITLE Existing Survey Elevations										 nps group Cannon Hall, Springfield St, Barnsley, South Yorkshire S70 2BQ Tel: 01224 744000 Email: enquiries@npsgroup.co.uk website: www.nps.co.uk Date Printed: 18 August 2017 15:33:56										DISCIPLINE ARCHITECT PROJECT NUMBER 18-1-1024 DRAWING NUMBER NPS-DR-A-(21)-120 STATUS CODE S4 PURPOSE OF ISSUE PLANNING APPROVAL REV CODE P2 DRAWN BY SBL									
--	--	--	--	--	--	--	--	--	--	---	--	--	--	--	--	--	--	--	--	---	--	--	--	--	--	--	--	--	--	---	--	--	--	--	--	--	--	--	--	--	--	--	--	--	--	--	--	--	--	---	--	--	--	--	--	--	--	--	--	---	--	--	--	--	--	--	--	--	--