


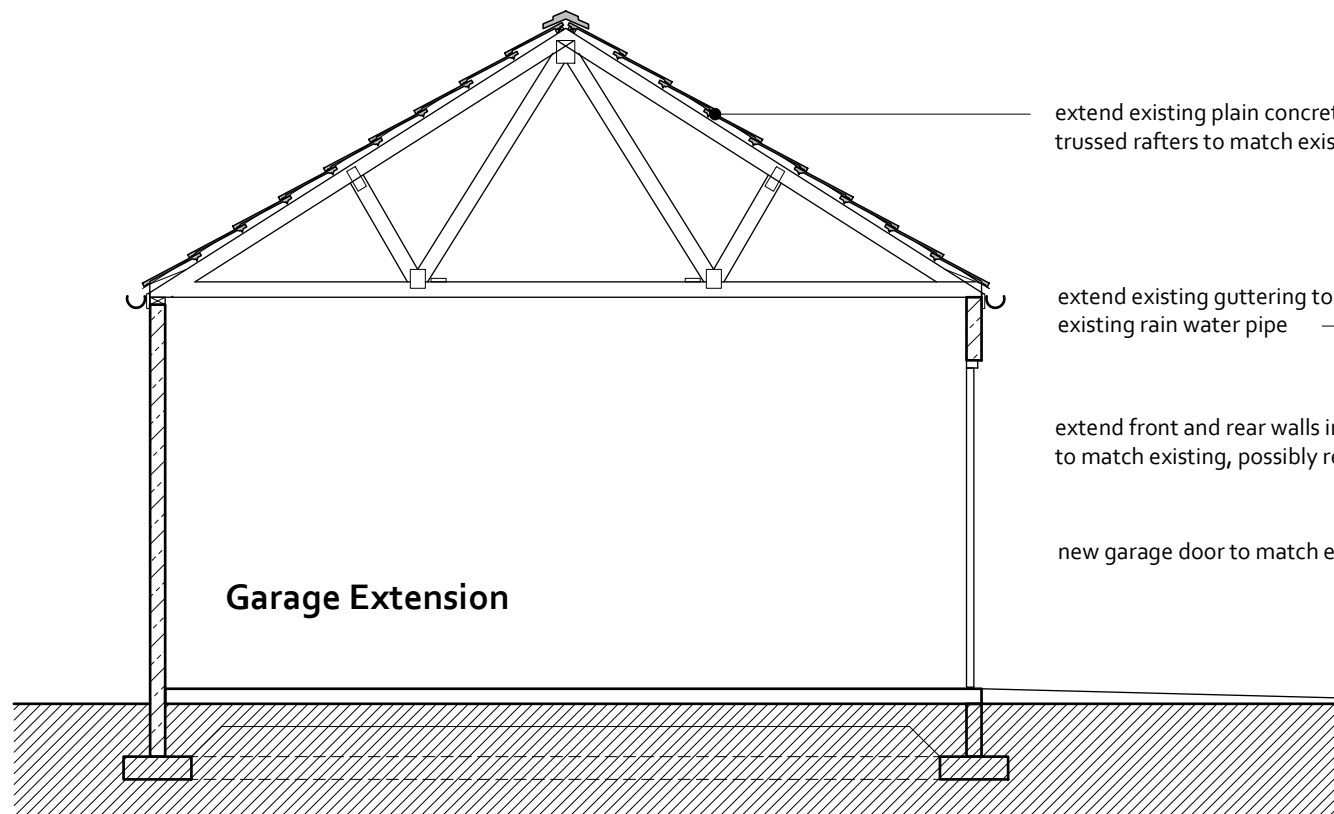


Building Section

extend existing plain concrete tiles over new roof on trussed rafters to match existing garage roof


extend existing guttering to match existing rain water pipe

extend front and rear walls in architectural walling to match existing, possibly reclaimed from existing gable.

new garage door to match existing

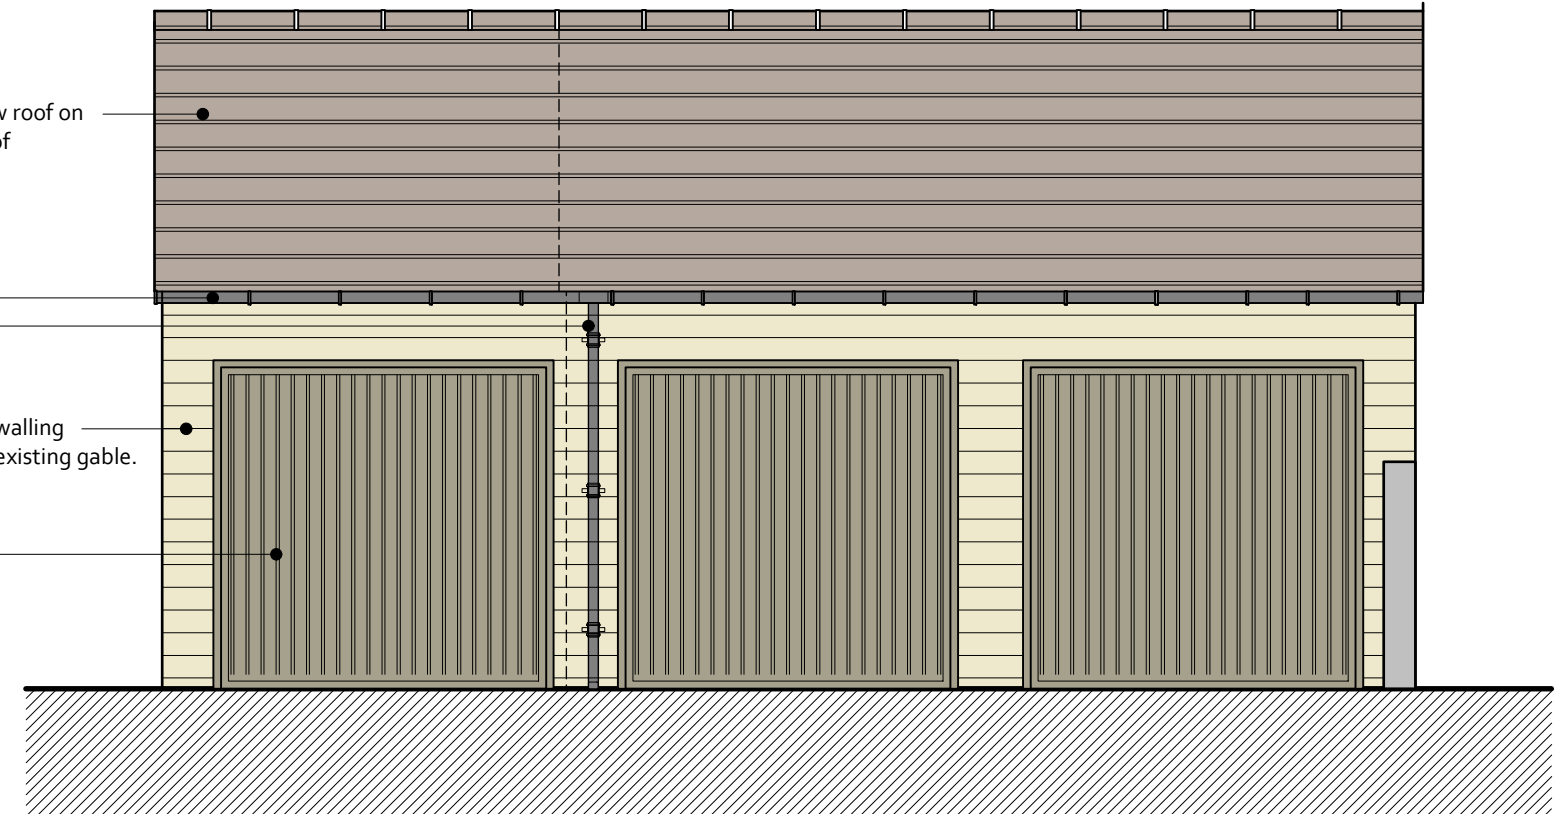


Front Elevation - To Driveway

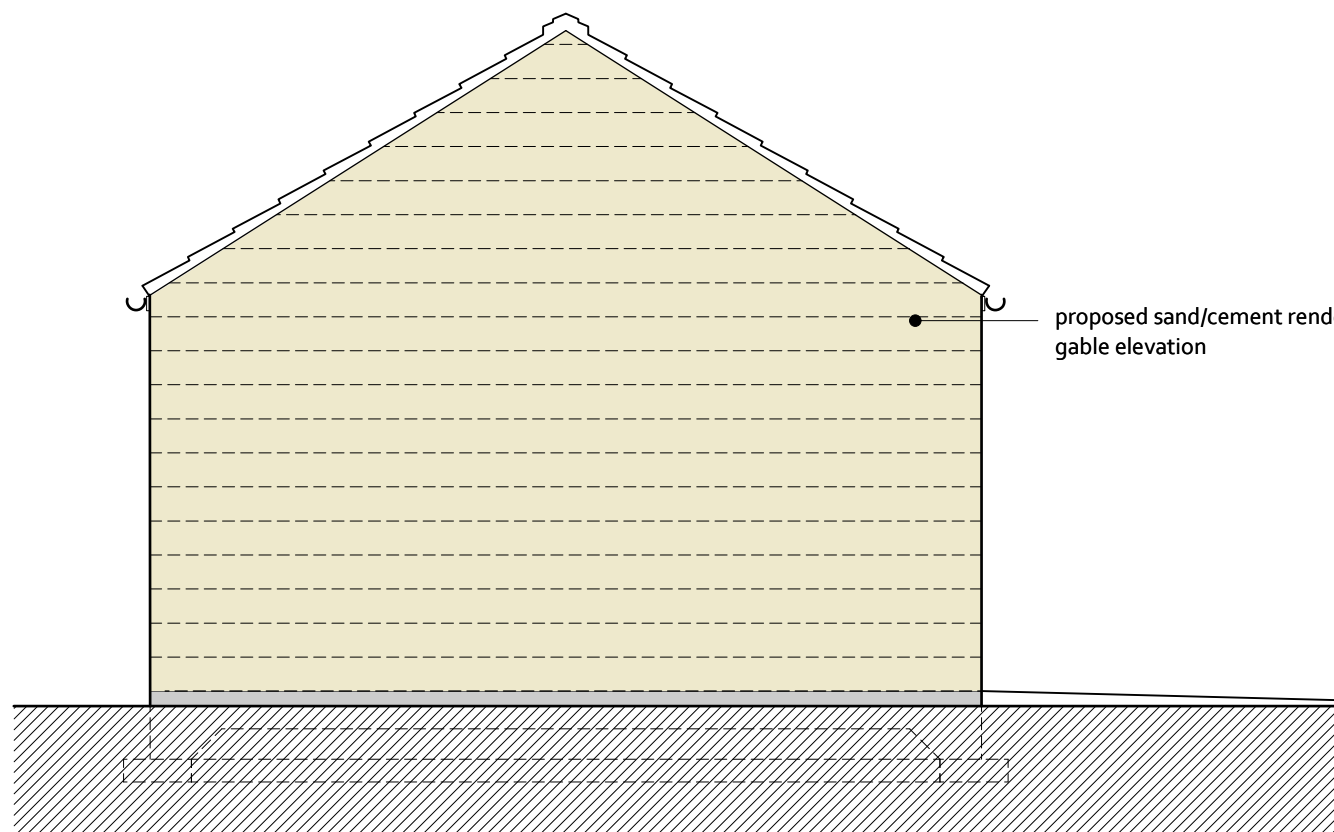

Gable Elevation - Facing No 4

proposed sand/cement render to new gable elevation

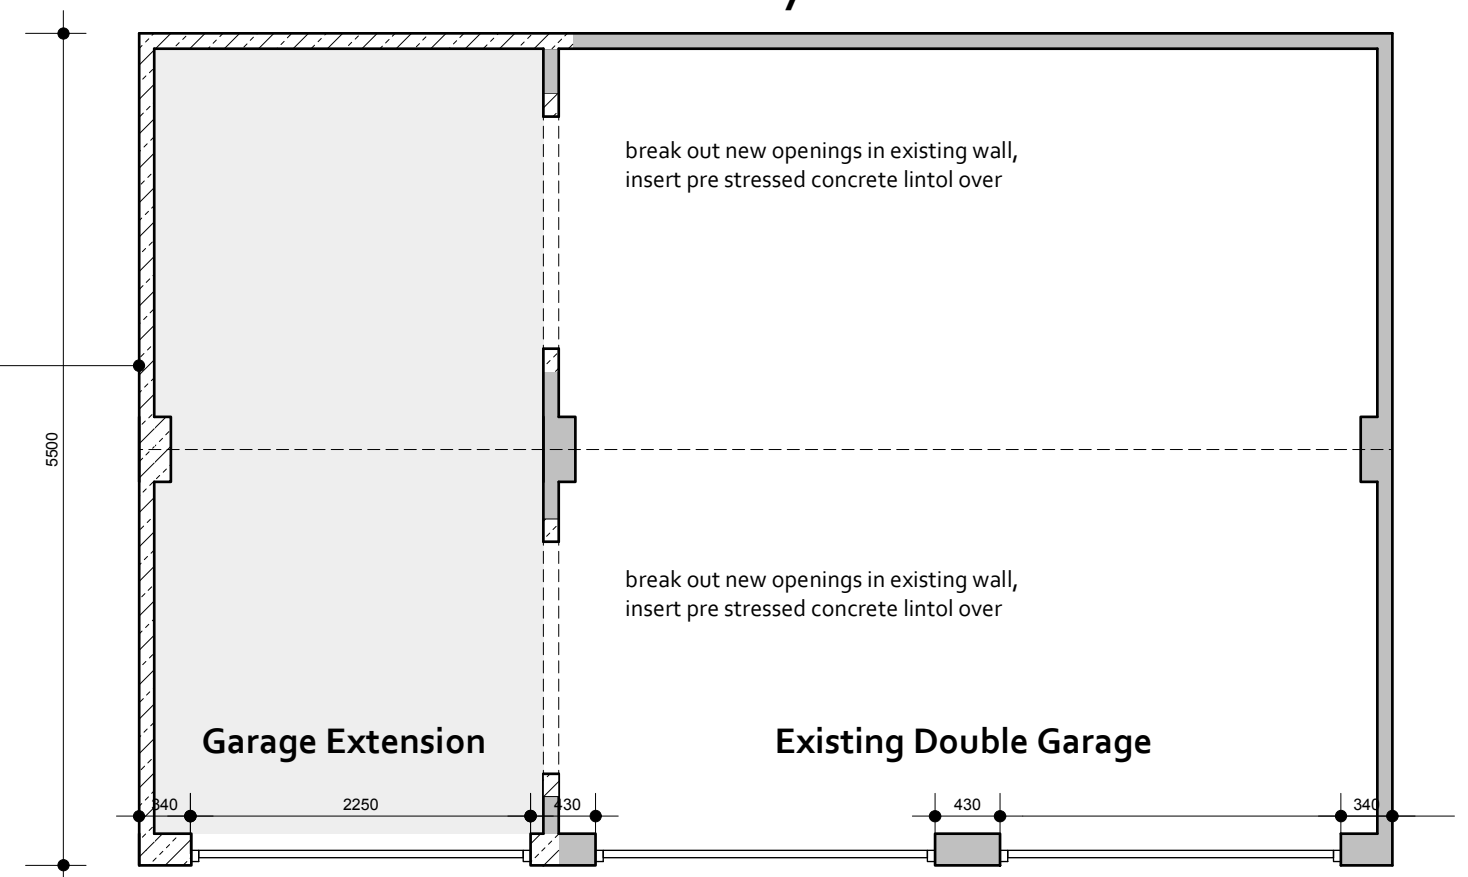

Proposed Plan